
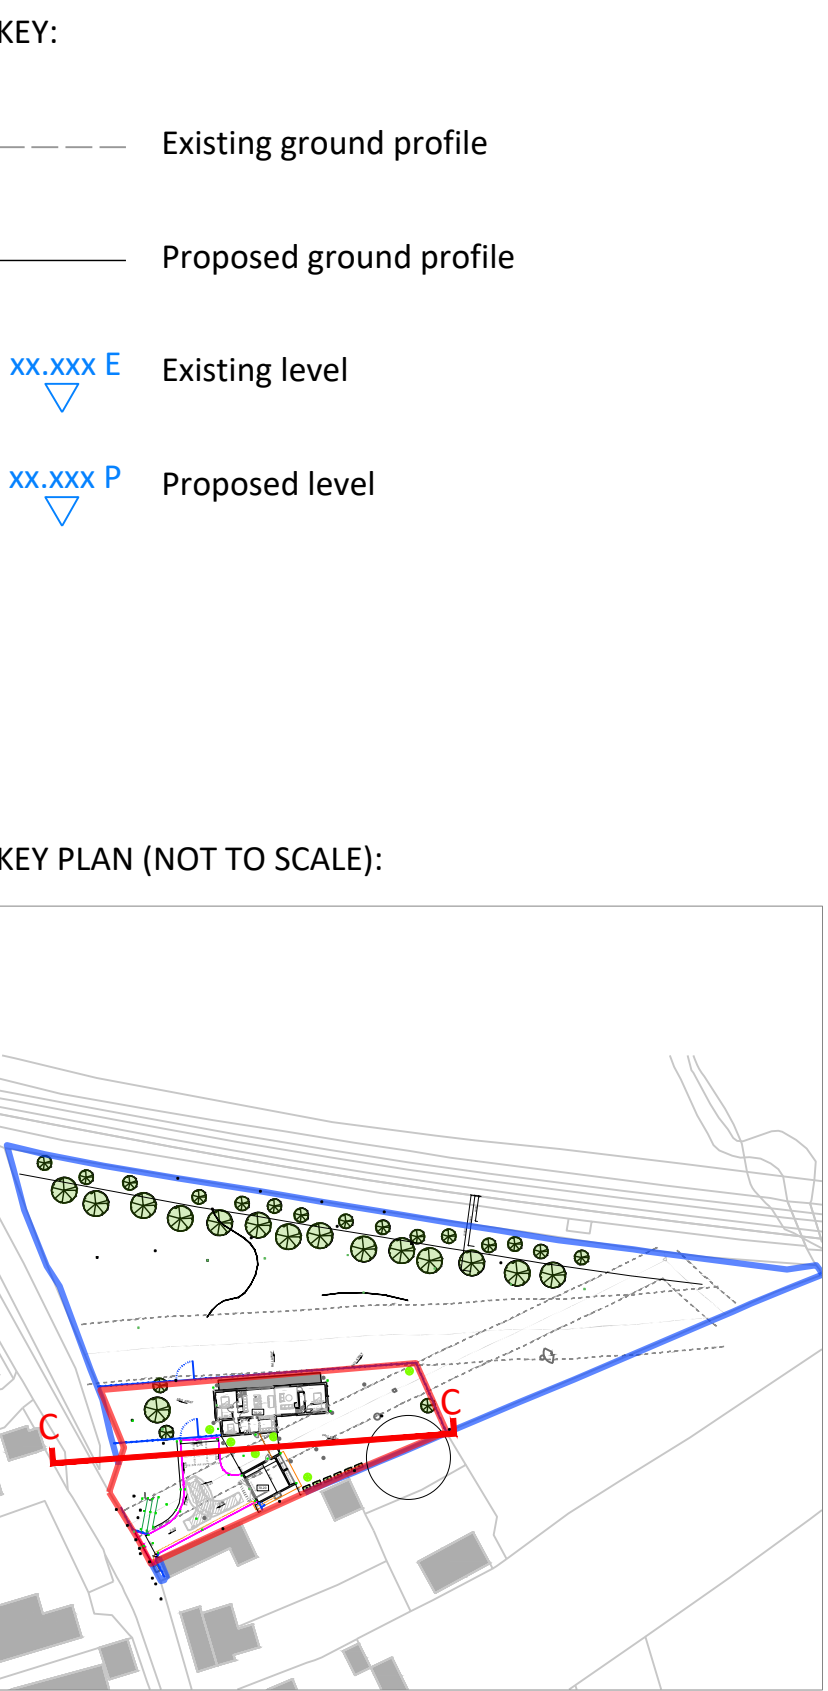


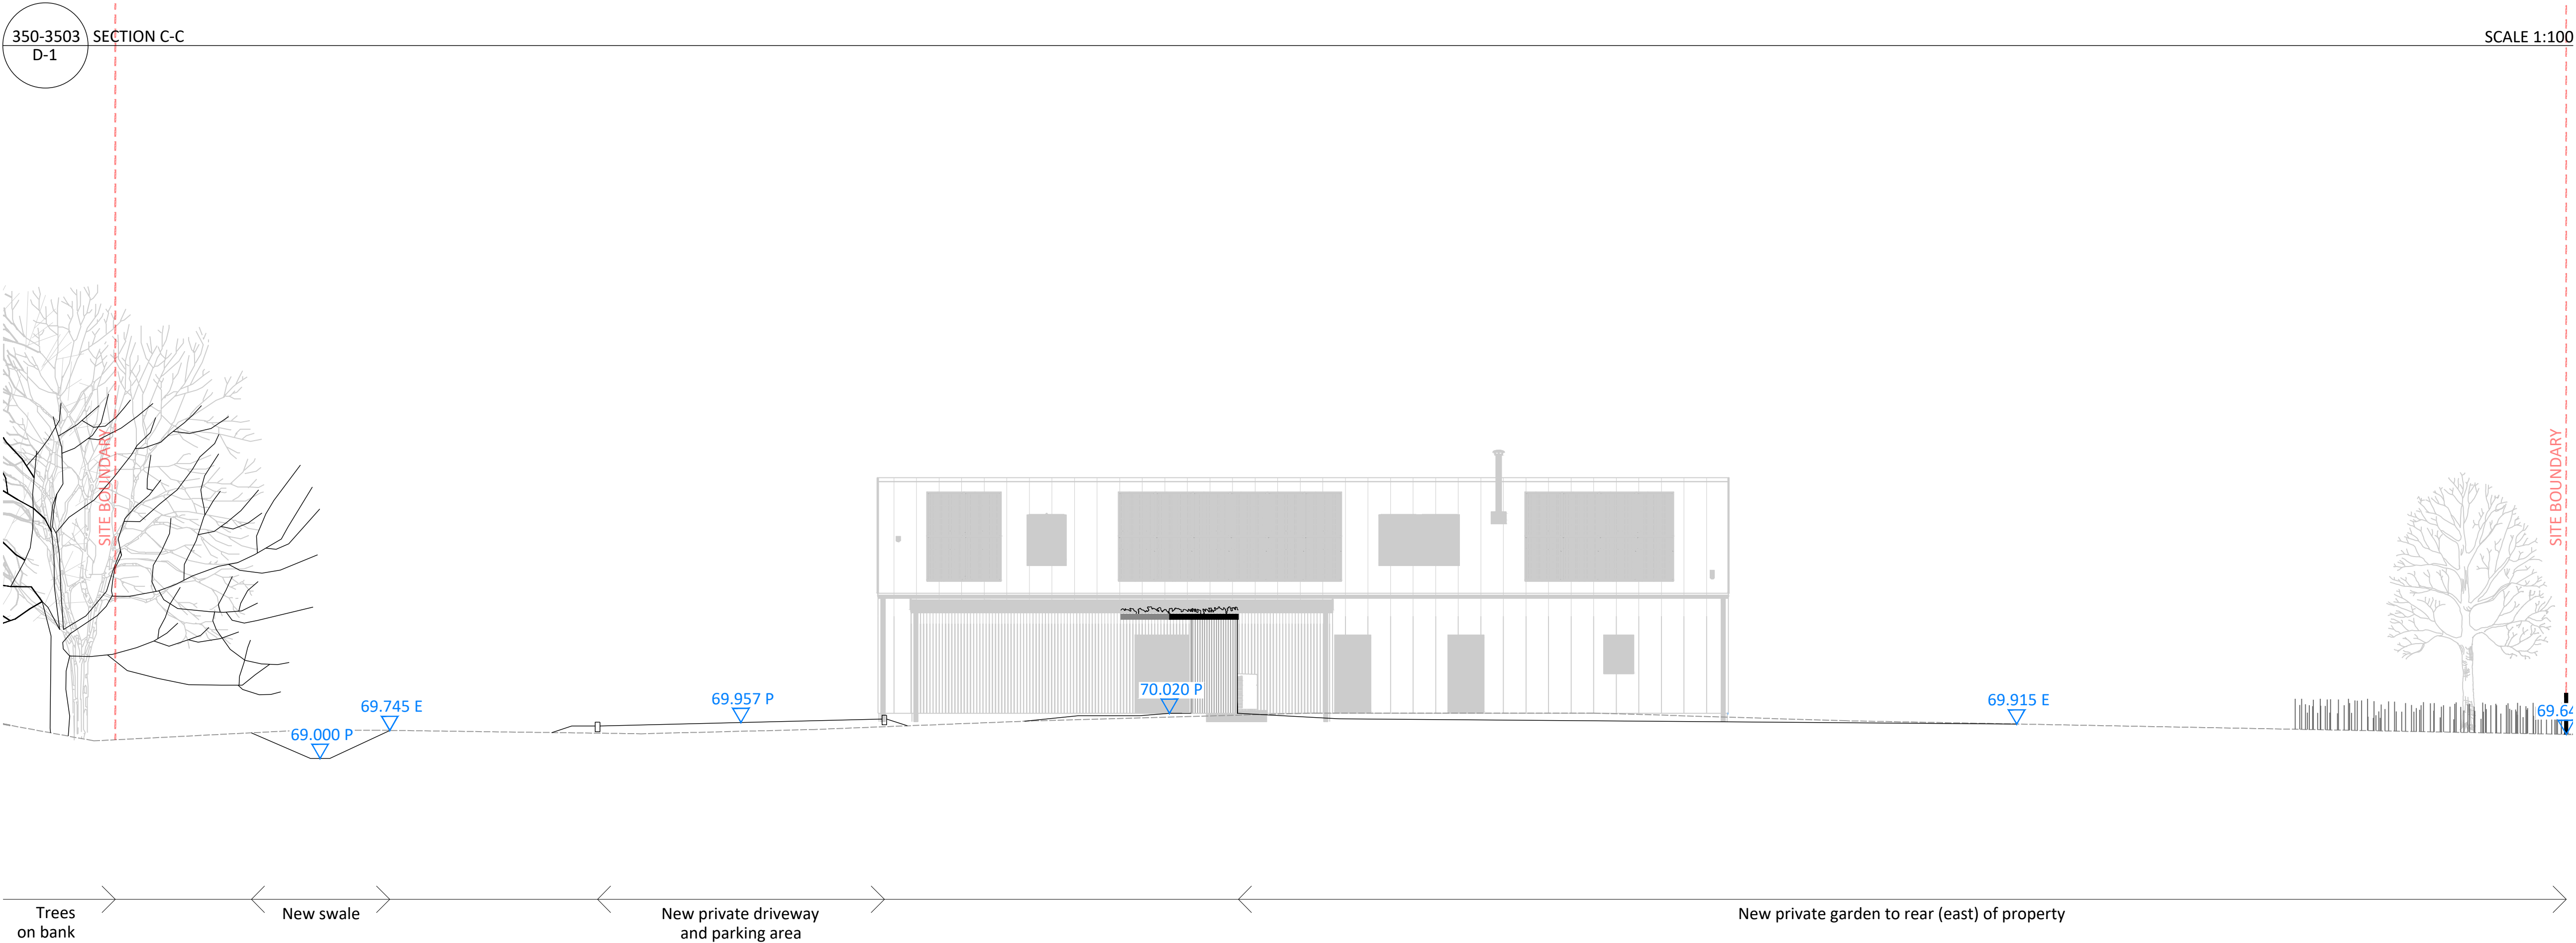

Rev	Note	Date
P1	Planning	14.11.2025
-	-	-

0m5m10m

↑

GREENHALGH

Landscape Architecture

Project

Land at The Green

Great Cheverell

Drawing Name

Section C-C

Drawn By

Checked By

Scale

LB

IG

1:100 @A1

Job No.

Status

350

S4

Drawing No.

Rev

350_GLA_00_00_DR_L_3503

P1

www.greenhalghla.com

| 7 Sydney Wharf, Bath, BA2 4EF

| +44 (0)1225 868432