
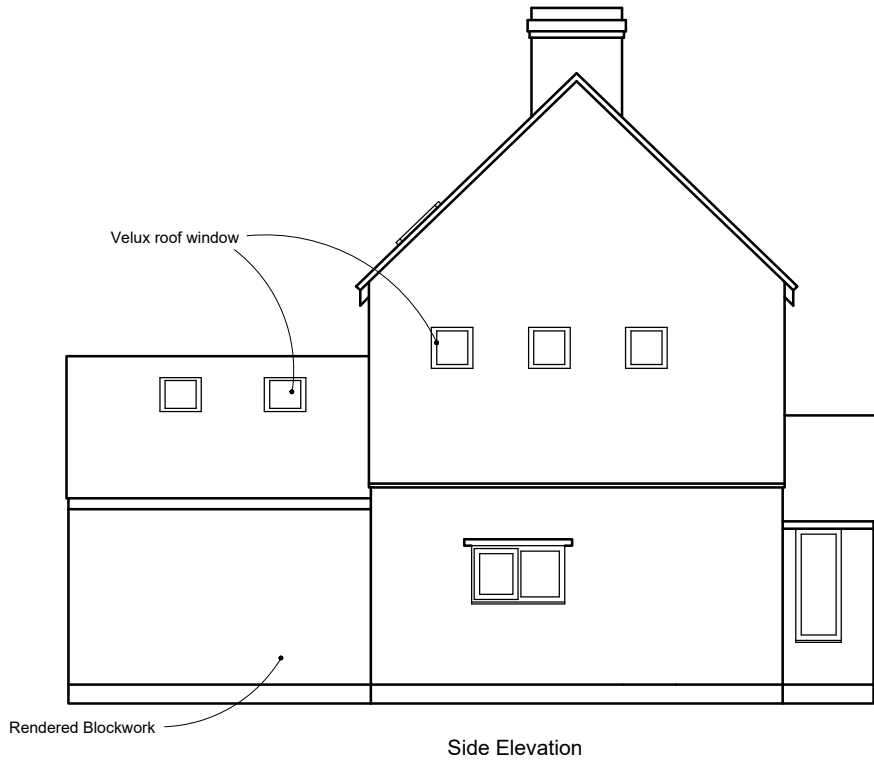
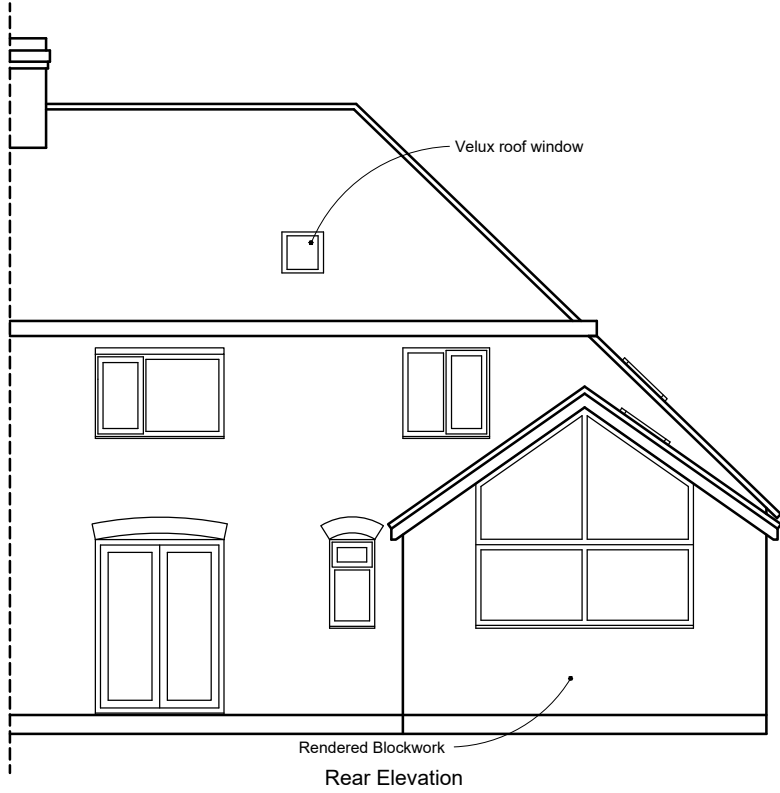
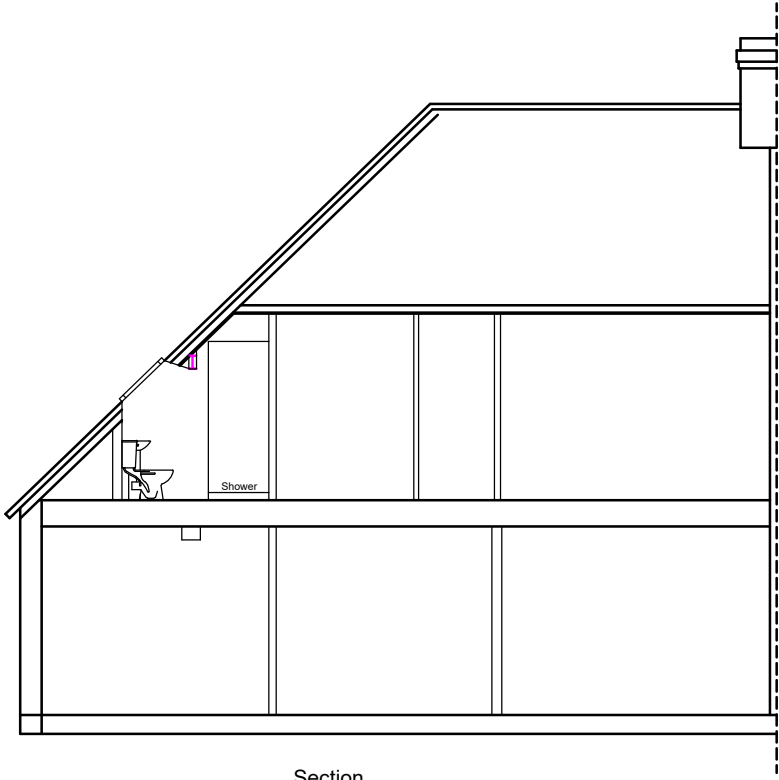


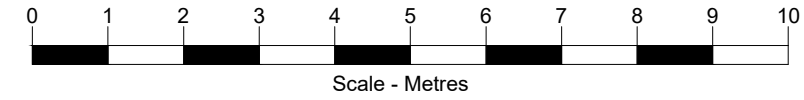

NOTES:

1. This drawing is the property of MJF CAD Solutions and must not be copied or disclosed for any purpose except as authorised by MJF CAD Solutions or the client.

Rev	Date	By	Chk	Comment
-----	------	----	-----	---------

MJF CAD SOLUTIONS
MJF CAD Solutions Ltd.
Basepoint Business Centre, Rivermead Drive
Swindon, SN5 7EX
Tel: 01793 407941 - Mob: 07783 226700
Email: mike@mjfcadsolutions.co.uk
Website: www.mjfcadsolutions.co.uk

Client	Leah Theobald 17 Stone Lane Lydiard Millicent SN5 3LD		
Project Title	Single Storey Rear Extension Front Porch And Garage		
Drawing Title	Proposed Elevations		
Drawn by: MJF	Scale: 1:100 - A3	Date: Aug 2025	
Drawing No. 1339_06			Rev.