




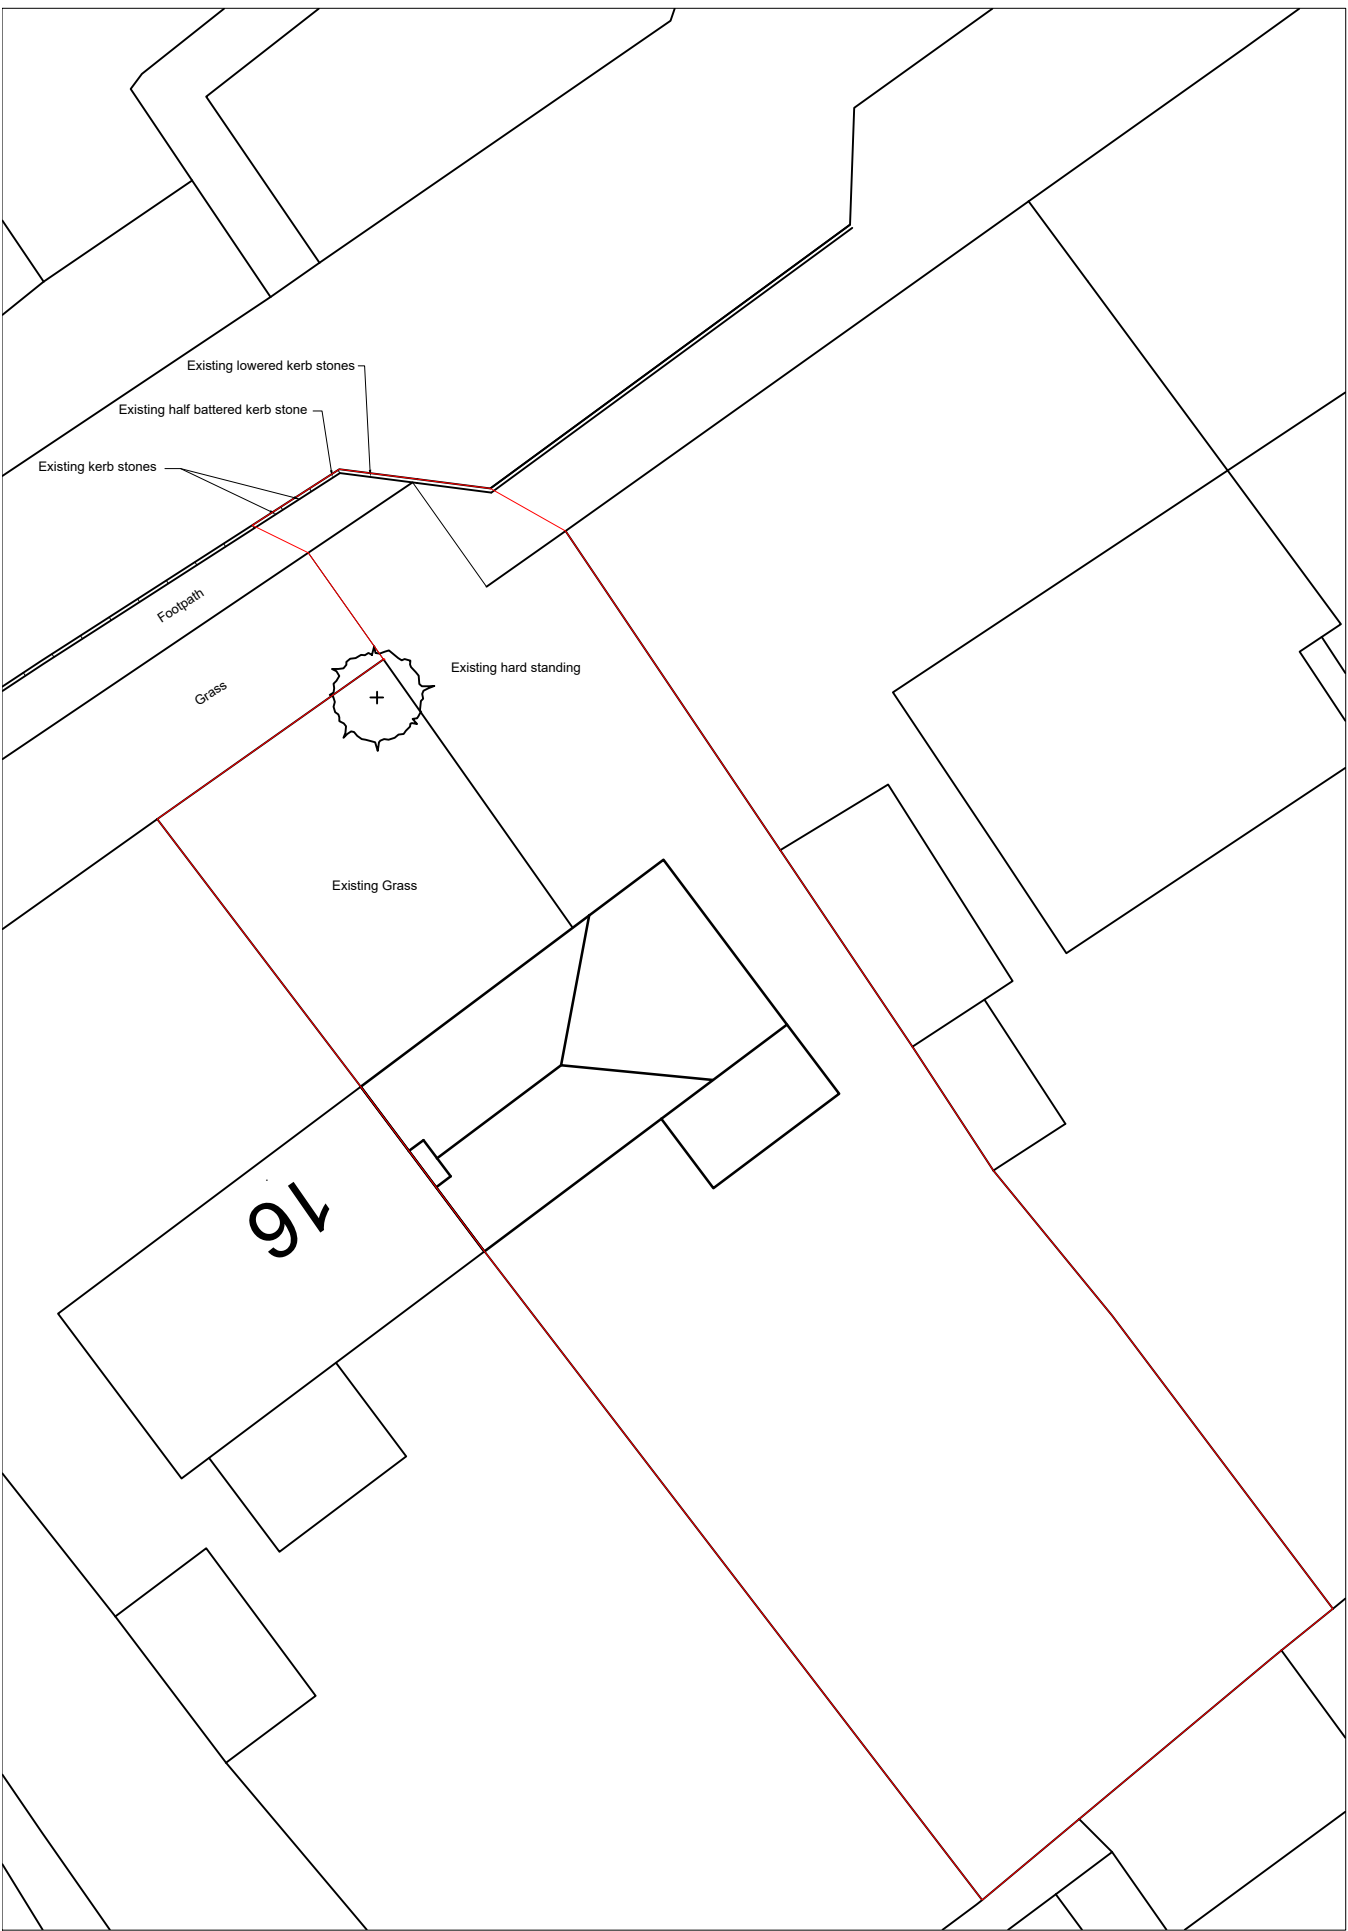

Existing Block Plan

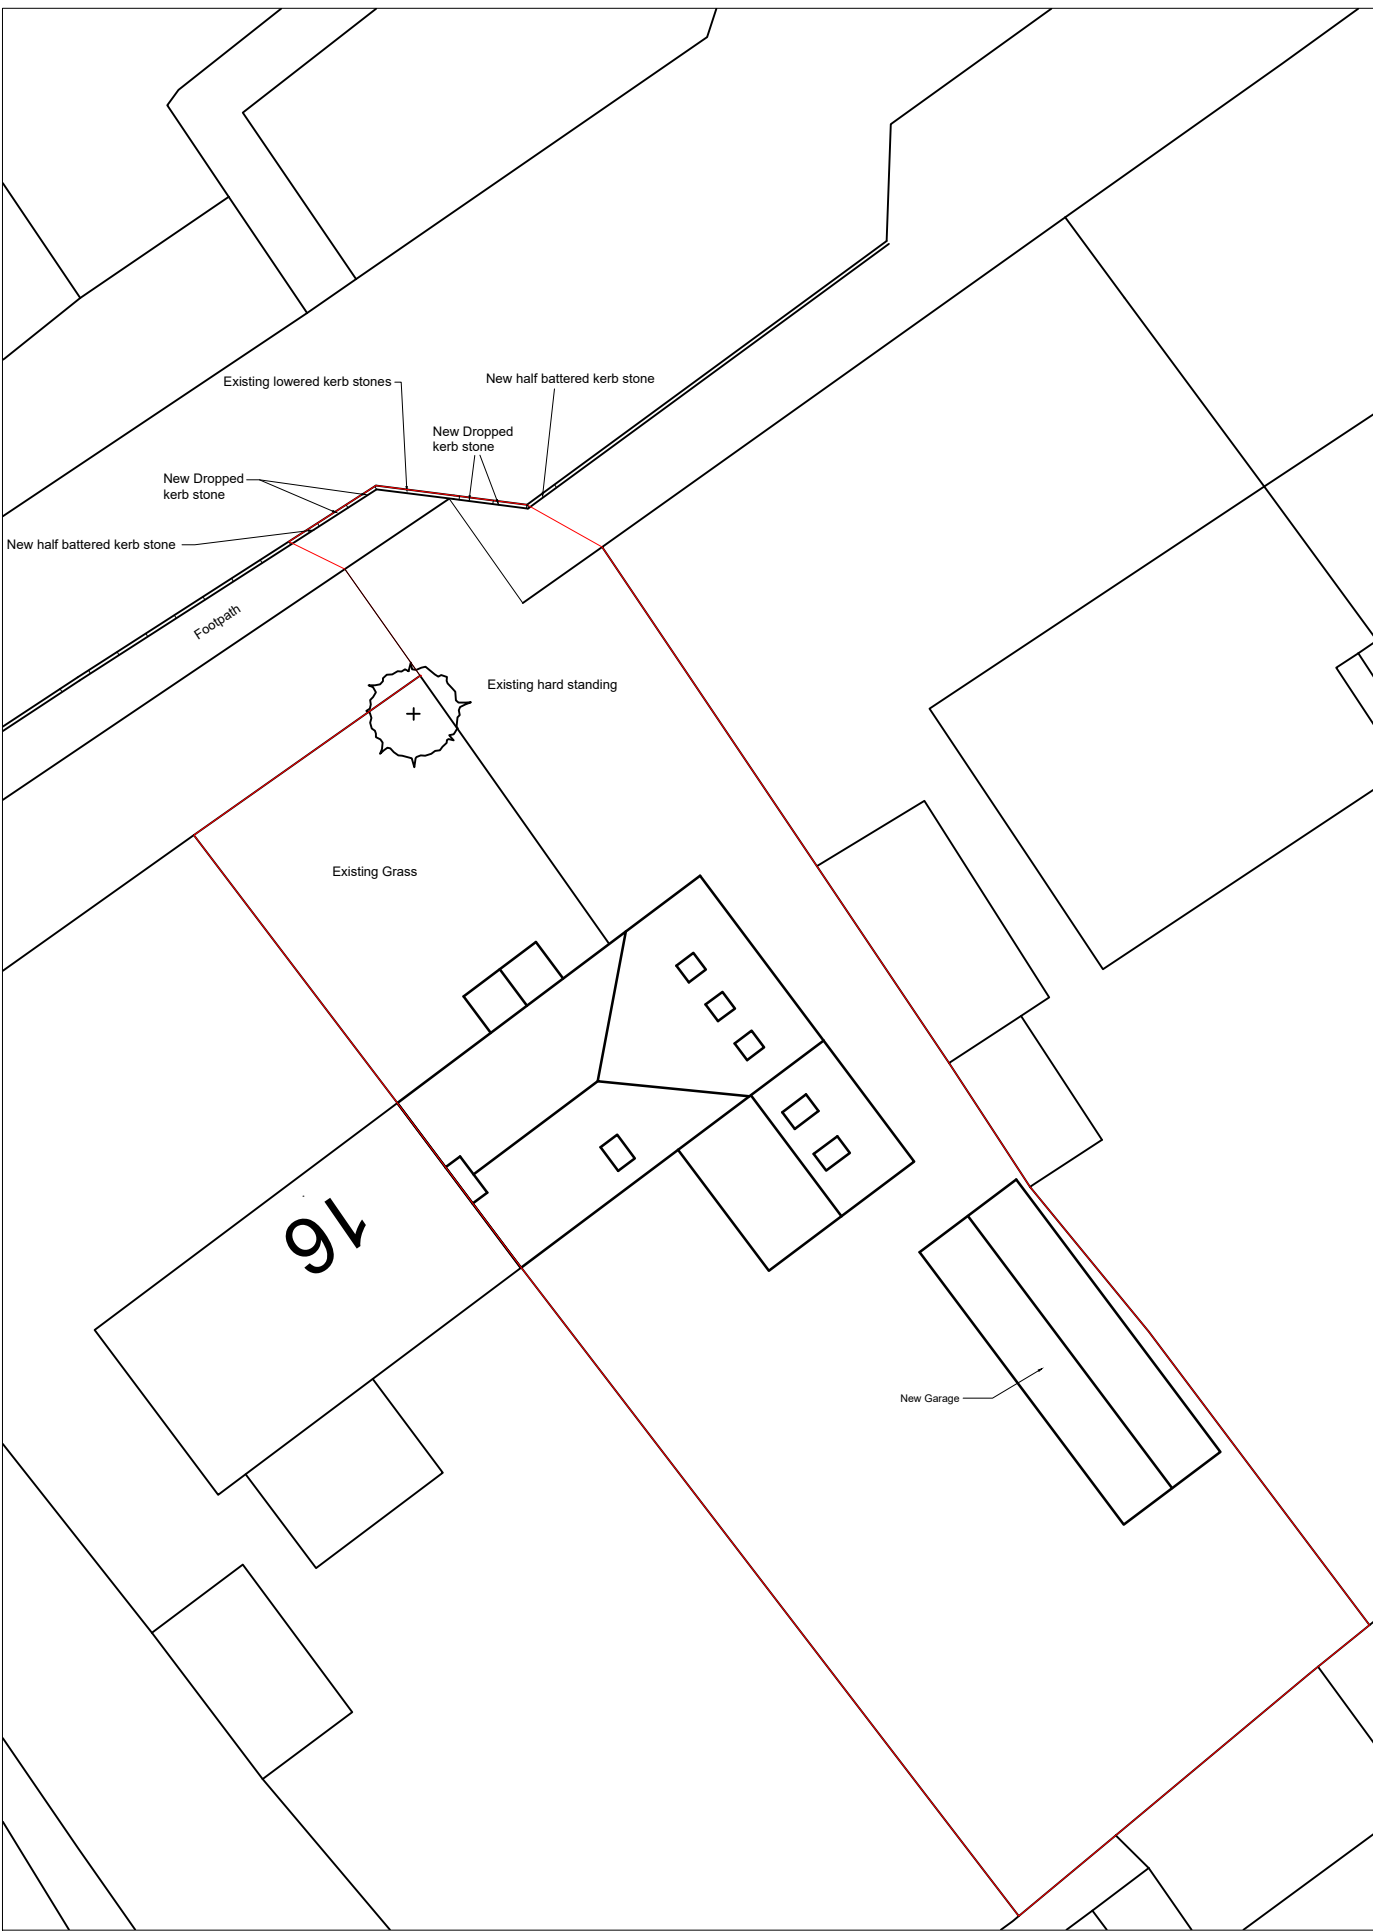

Proposed Block Plan

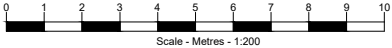

NOTES:

1. This drawing is the property of MJF CAD Solutions and must not be copied or disclosed for any purpose except as authorised by MJF CAD Solutions or the client.

Rev	Date	By	Chk	Comment

MJF CAD SOLUTIONS
MJF CAD Solutions Ltd.
Basepoint Business Centre, Rivermead Drive
Swindon, SN5 7EX
Tel: 01793 407941 - Mob: 07783 226700
Email: mike@mjfcadsolutions.co.uk
Website: www.mjfcadsolutions.co.uk

Client
Leah Theobald
17 Stone Lane
Lydiard Millicent
SN5 3LD

Project Title
Single Storey Rear Extension
Front Porch And Garage

Drawing Title
Existing & Proposed Block Plans

Drawn by: MJF	Scale: 1:200 - A3	Date: Aug 2025
Drawing No. 1339_04		Rev.