



Do not rely on Scaled Dimensions - work to figured dimensions only. If in doubt - ASK.
All dimensions to be checked on site by contractor. Work to existing building features where appropriate. Any OS copyright data on this drawing is reproduced under license.

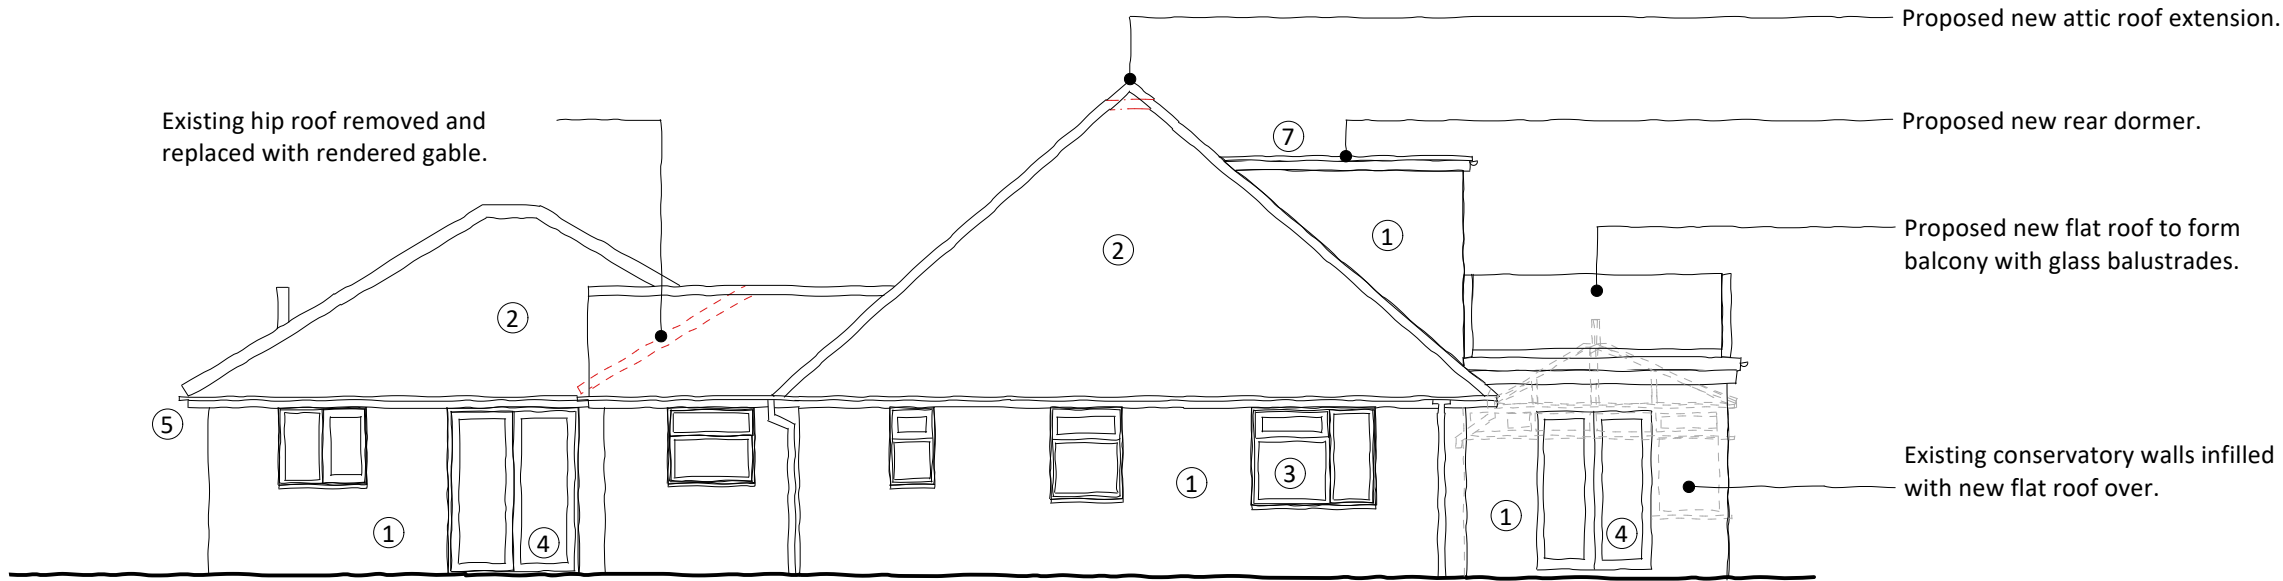

1:100 Proposed NE Elevation

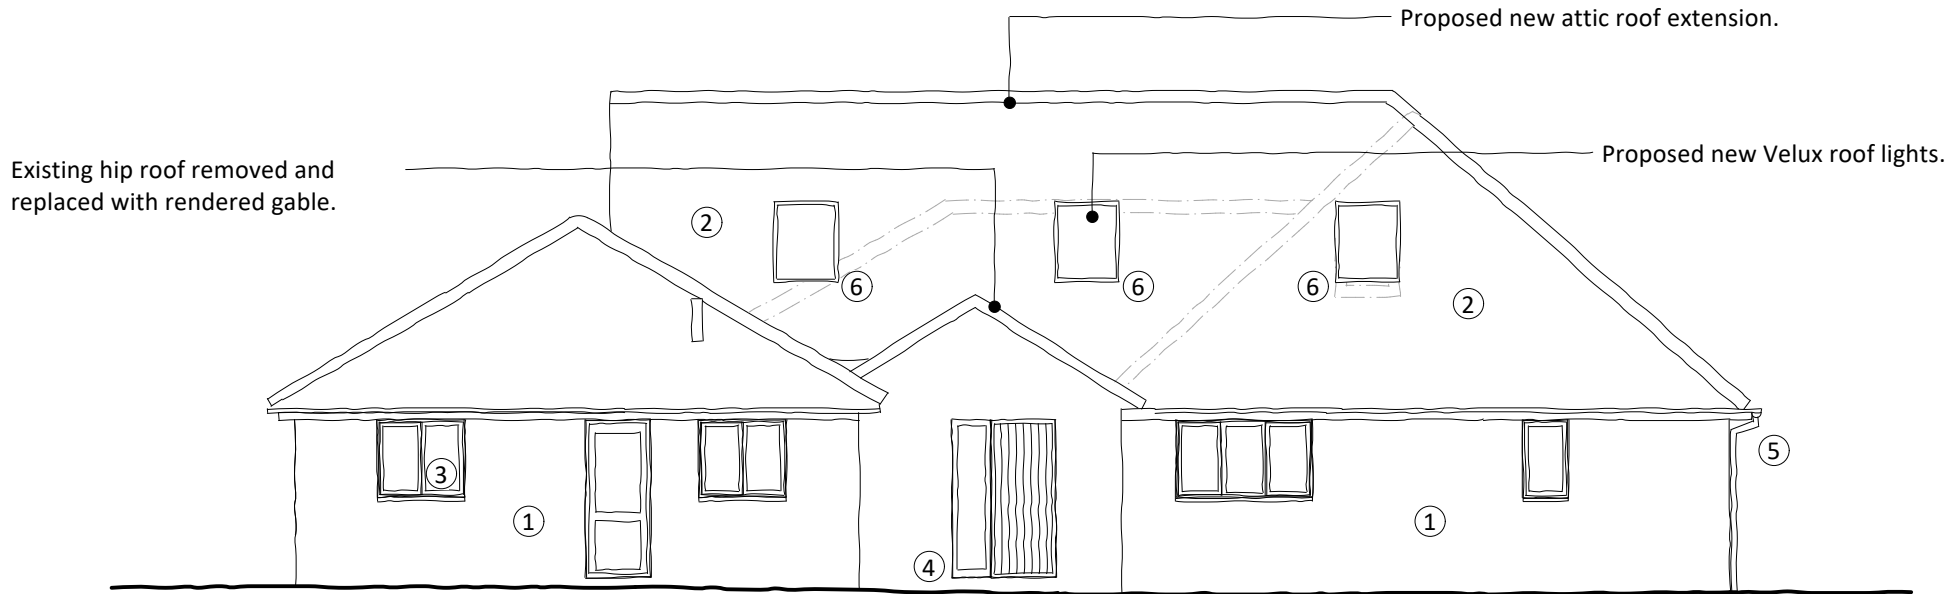

1:100 Proposed SE Elevation



Project Title
Roof extension

Address
83 The Down, Trowbridge.

Client
Jake Marles

Sheet Title
Proposed Elevations

Scale 1:100 @ A3	Drawn By SW	Date 27/10/2025
---------------------	----------------	--------------------

Project ID.	Stage.	Sheet No.	Revision.
83TD	-	PL-04	-

Status
PRELIMINARY

File Name
83 - GA Drawings.vwx

Stage Key.

- EX - Existing
- SK - Sketch
- PL - Planning
- WD - Working Drawings
- BR - Building Regulations
- TN - Tender
- CN - Construction
- AB - As Built