


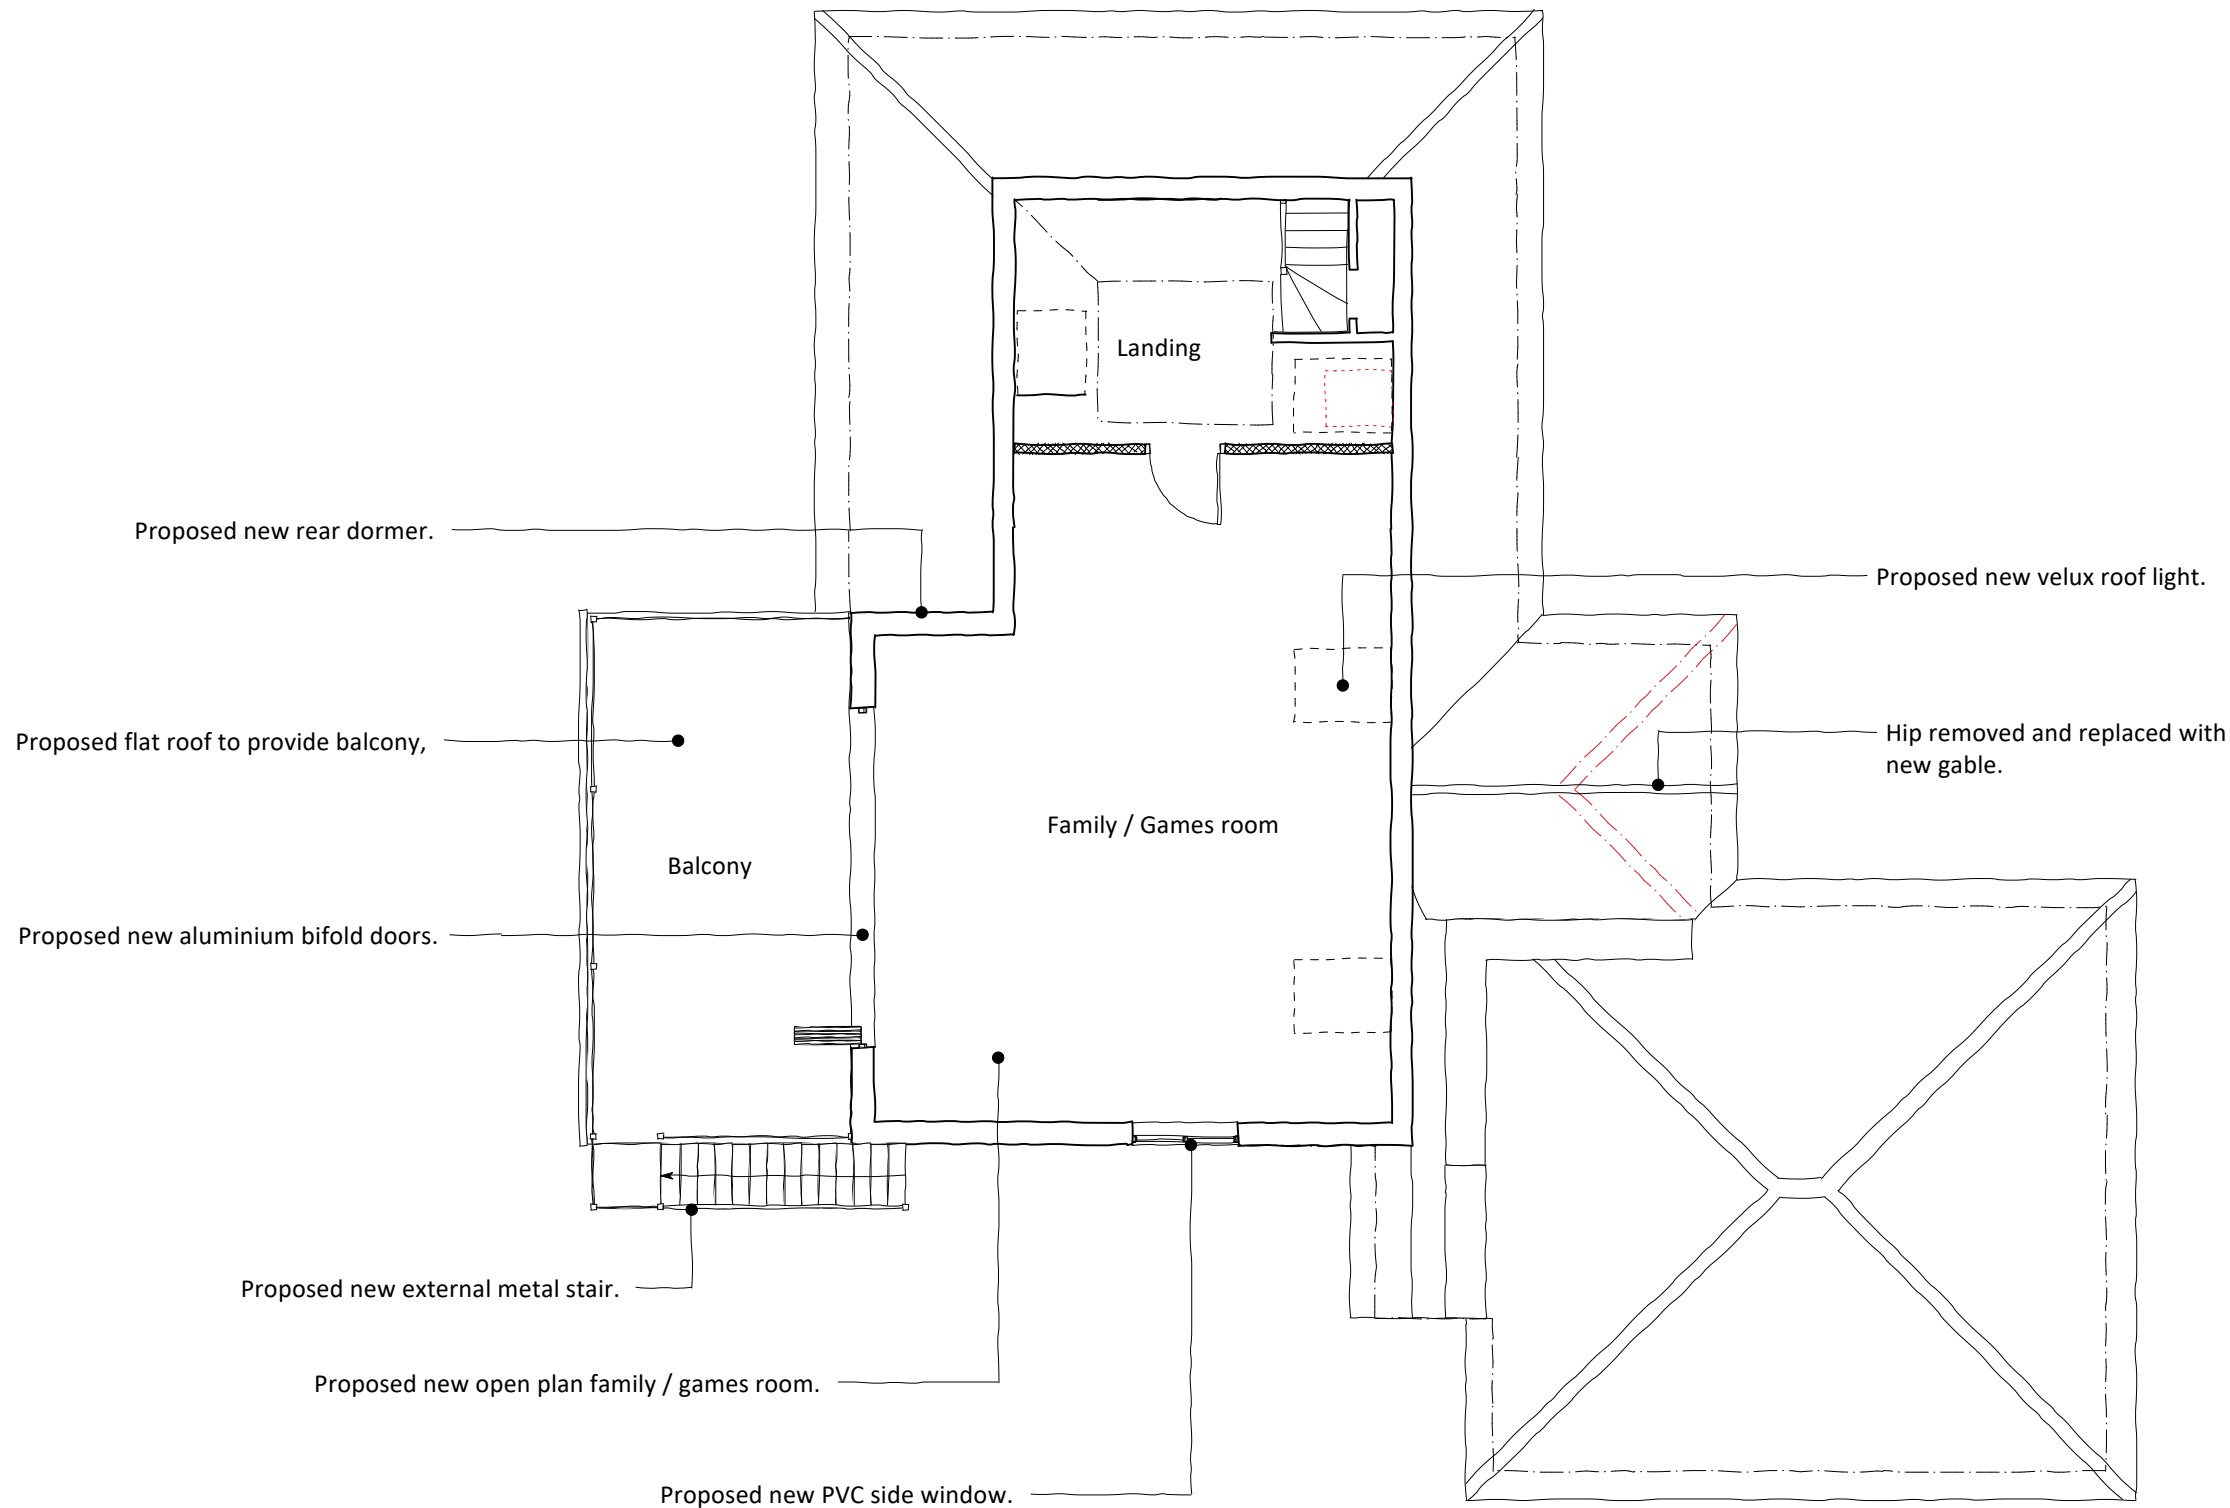

1:100 Proposed FF plan



Do not rely on Scaled Dimensions - work to figured dimensions only. If in doubt - ASK. All dimensions to be checked on site by contractor. Work to existing building features where appropriate. Any OS copyright data on this drawing is reproduced under license.

Date	No.	Revision	Notes
------	-----	----------	-------

Project Title
Roof extension

Address
83 The Down, Trowbridge.

Client
Jake Marles

Sheet Title
Proposed FF plan

Scale 1:100 @ A3	Drawn By SW	Date 27/10/2025
---------------------	----------------	--------------------

Project ID.	Stage.	Sheet No.	Revision.
83TD	-	PL-03	-

Status PRELIMINARY	Stage Key. EX - Existing SK - Sketch PL - Planning WD - Working Drawings BR - Building Regulations TN - Tender CN - Construction AB - As Built
File Name 83 - GA Drawings.vwx	