



Do not rely on Scaled Dimensions - work to figured dimensions only. If in doubt - ASK.
All dimensions to be checked on site by contractor. Work to existing building features where appropriate. Any OS copyright data on this drawing is reproduced under license.

Date	No.	Revision	Notes
Material key : 1 Render 2 Tile roof 3 PVC windows 4 PVC doors 5 PVC gutters 6 Velux Rooflight 7 Single ply roof 8 Aluminium doors			

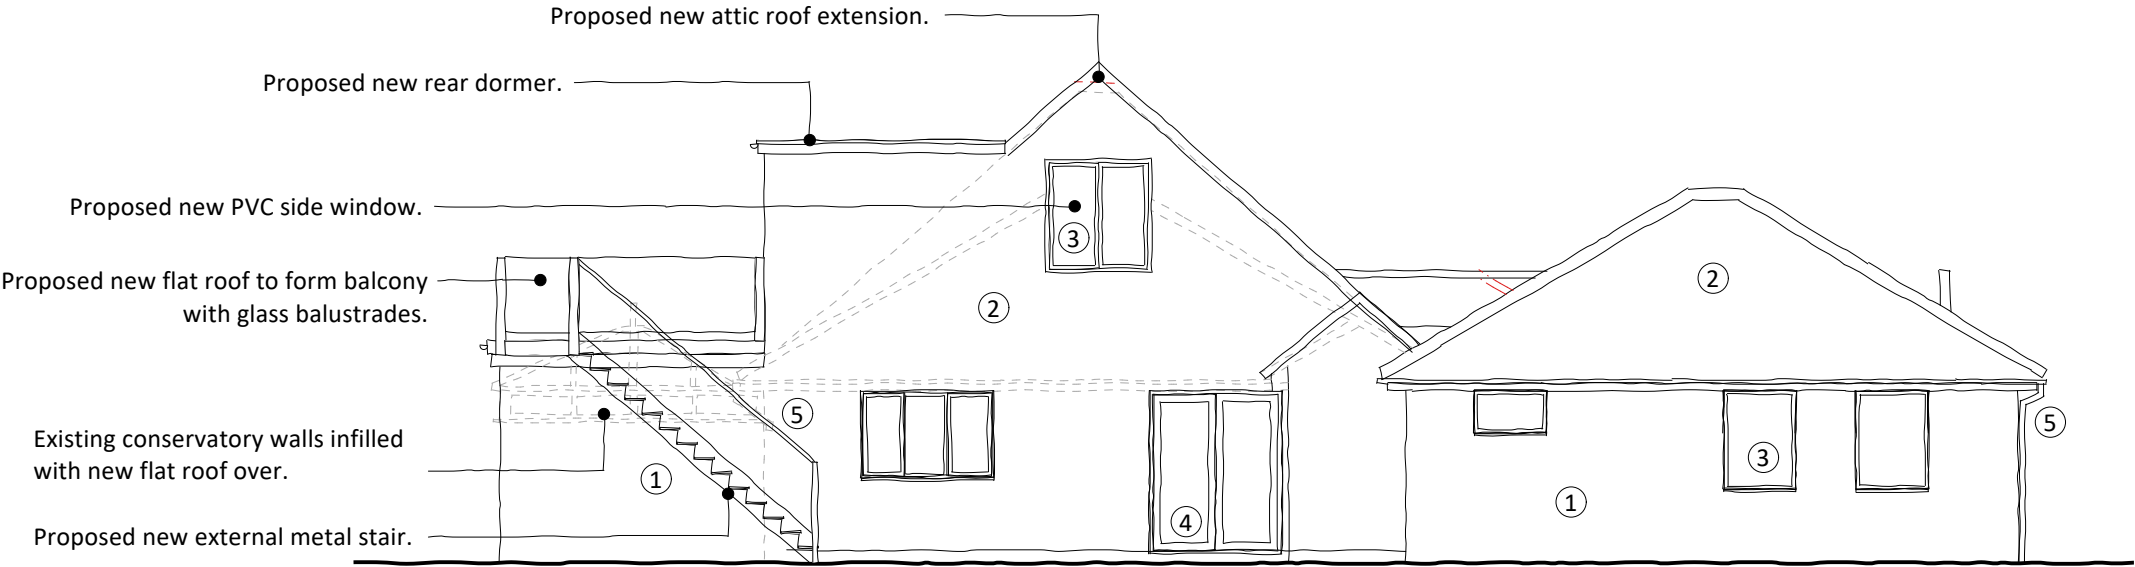

1:100 Proposed SW Elevation

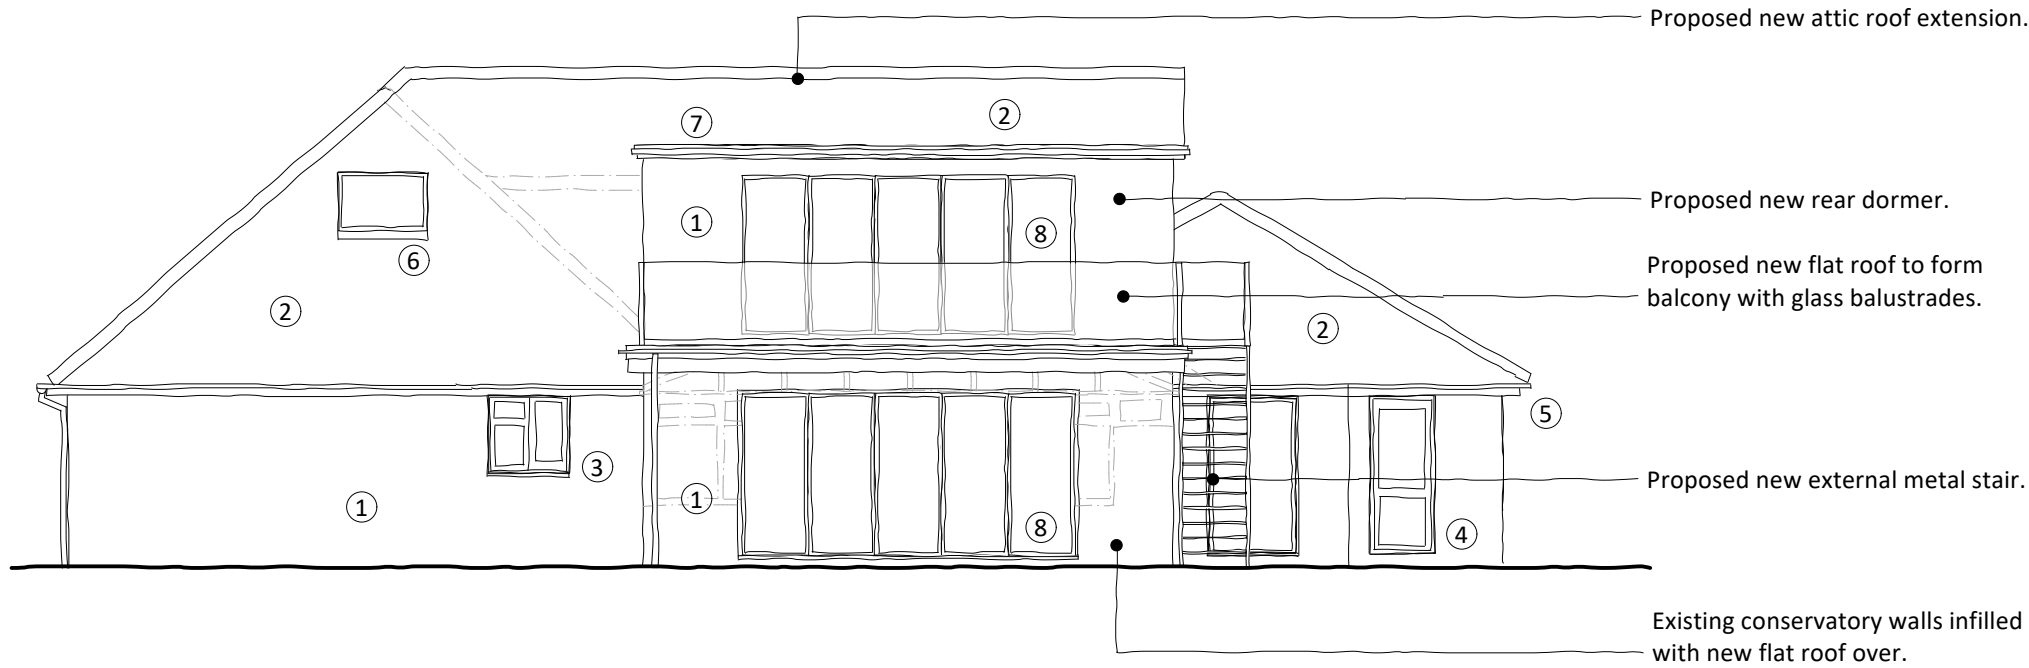

1:100 Proposed NW Elevation

