



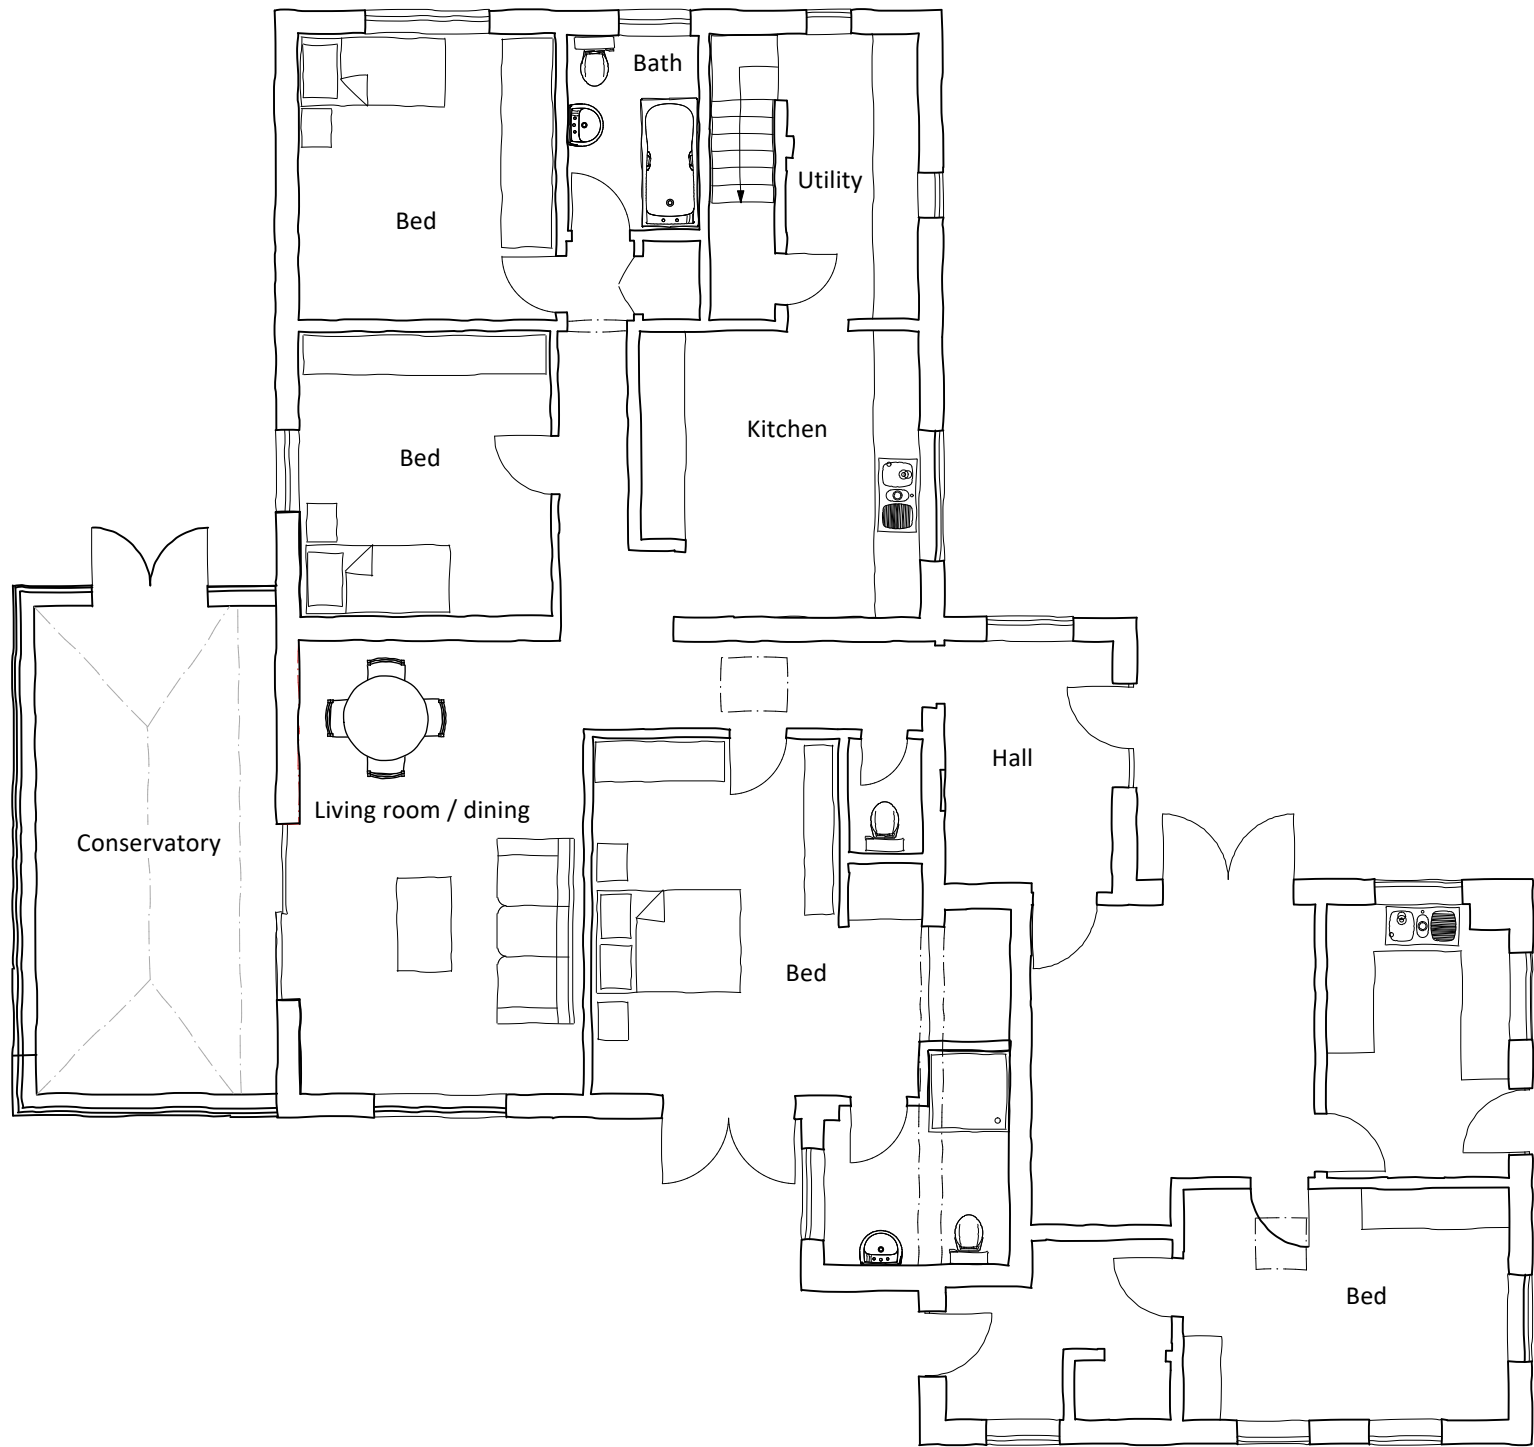

1:100 Existing GF plan

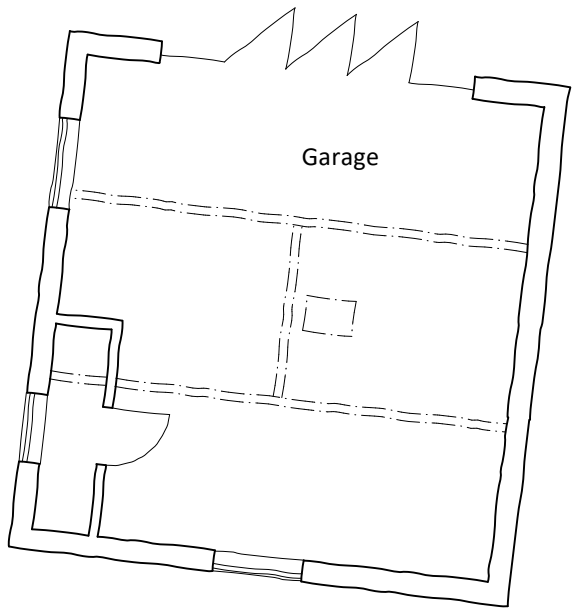

Do not rely on Scaled Dimensions - work to figured dimensions only. If in doubt - ASK. All dimensions to be checked on site by contractor. Work to existing building features where appropriate. Any OS copyright data on this drawing is reproduced under license.

Date	No.	Revision	Notes
------	-----	----------	-------

Project Title

Roof extension

Address

83 The Down, Trowbridge.

Client

Jake Marles

Sheet Title

Existing GF plan

Scale	Drawn By	Date
-------	----------	------

1:100 @ A3	SW	27/10/2025
------------	----	------------

Project ID.	Stage.	Sheet No.	Revision.
-------------	--------	-----------	-----------

83TD - EX-02 -

Status	Stage Key.
--------	------------

PRELIMINARY

EX - Existing
SK - Sketch
PL - Planning
WD - Working Drawings
BR - Building Regulations
TN - Tender
CN - Construction
AB - As Built

File Name

83 - GA Drawings.vwx