



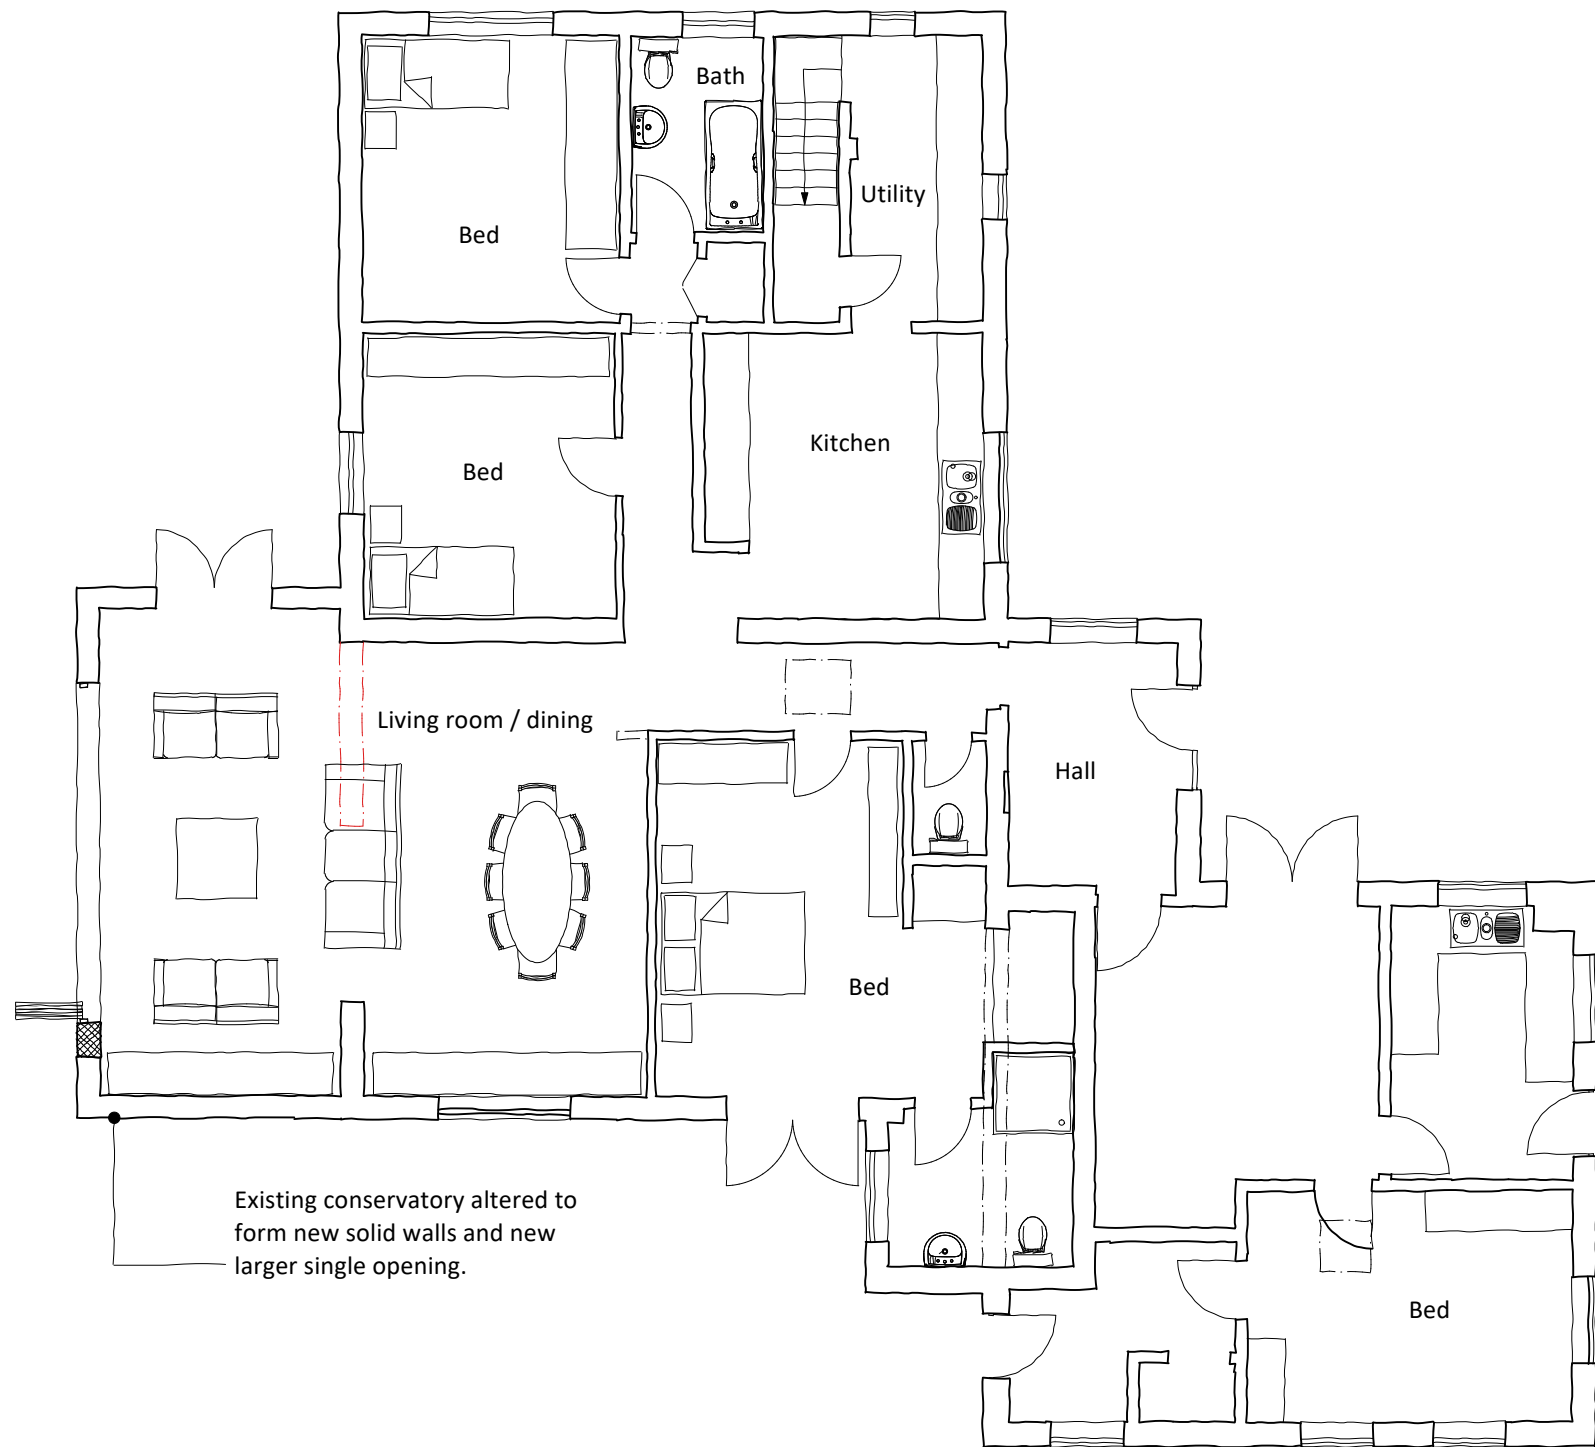

1:100 Proposed GF plan

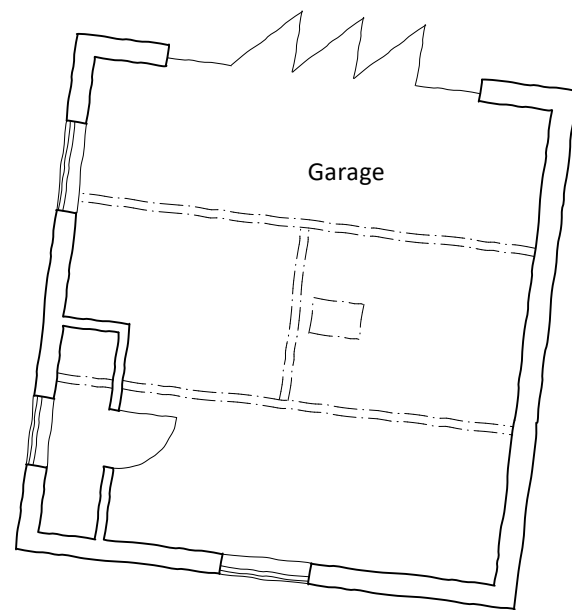

Do not rely on Scaled Dimensions - work to figured dimensions only. If in doubt - ASK. All dimensions to be checked on site by contractor. Work to existing building features where appropriate. Any OS copyright data on this drawing is reproduced under license.			
Date	No.	Revision Notes	
Project Title Roof extension			
Address 83 The Down, Trowbridge.			
Client Jake Marles			
Sheet Title Proposed GF plan			
Scale 1:100 @ A3	Drawn By SW	Date 27/10/2025	
Project ID.	Stage.	Sheet No.	Revision.
83TD - PL-02 -			
Status PRELIMINARY		Stage Key. EX - Existing SK - Sketch PL - Planning WD - Working Drawings BR - Building Regulations TN - Tender CN - Construction AB - As Built	
File Name 83 - GA Drawings.vwx			