



5 ST JOHNS COURT
SN10 1BU

HARDWOOD BOX SASH
TRADITIONAL STYLE TO MATCH
WINDOWS ON SOUTH ELEVATION

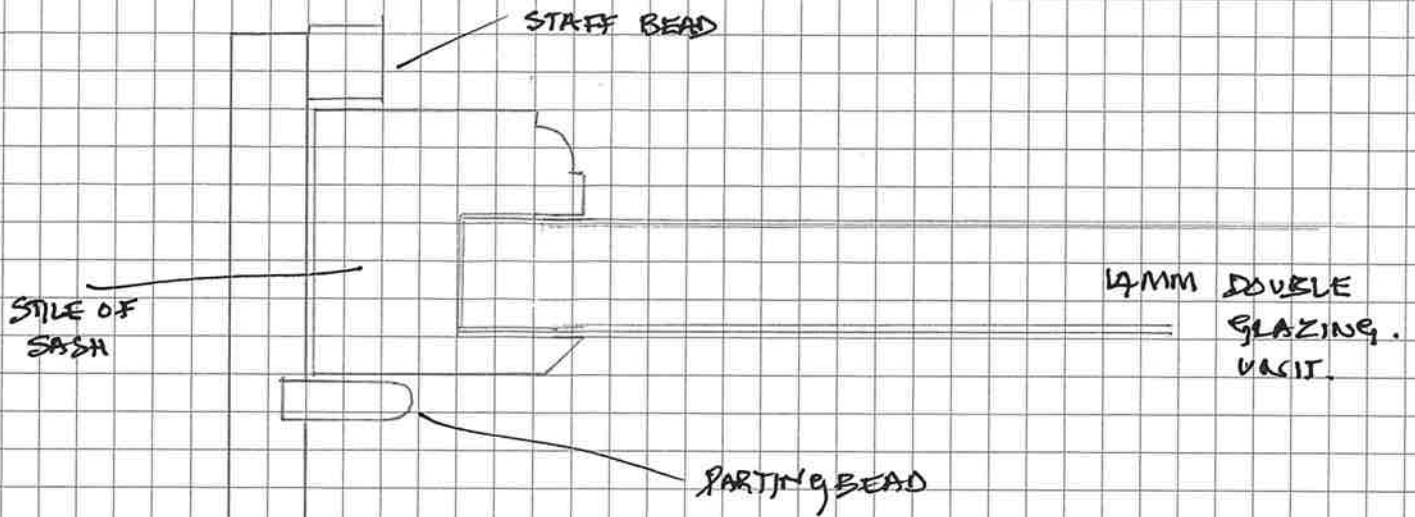

SASH HORN DETAIL.

GLAZING BAR.

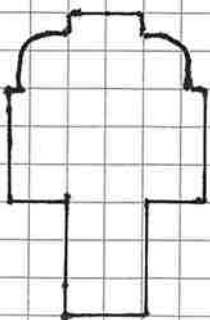

SCALE 1:1



A4