
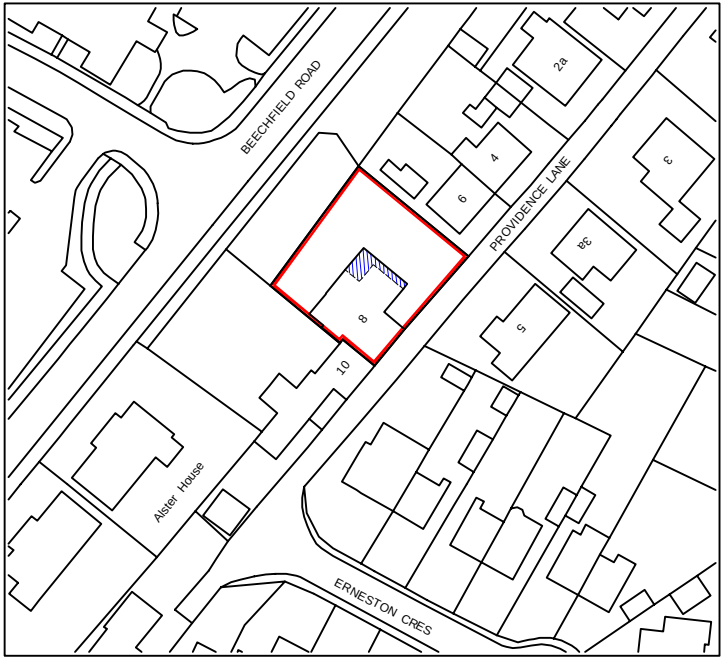
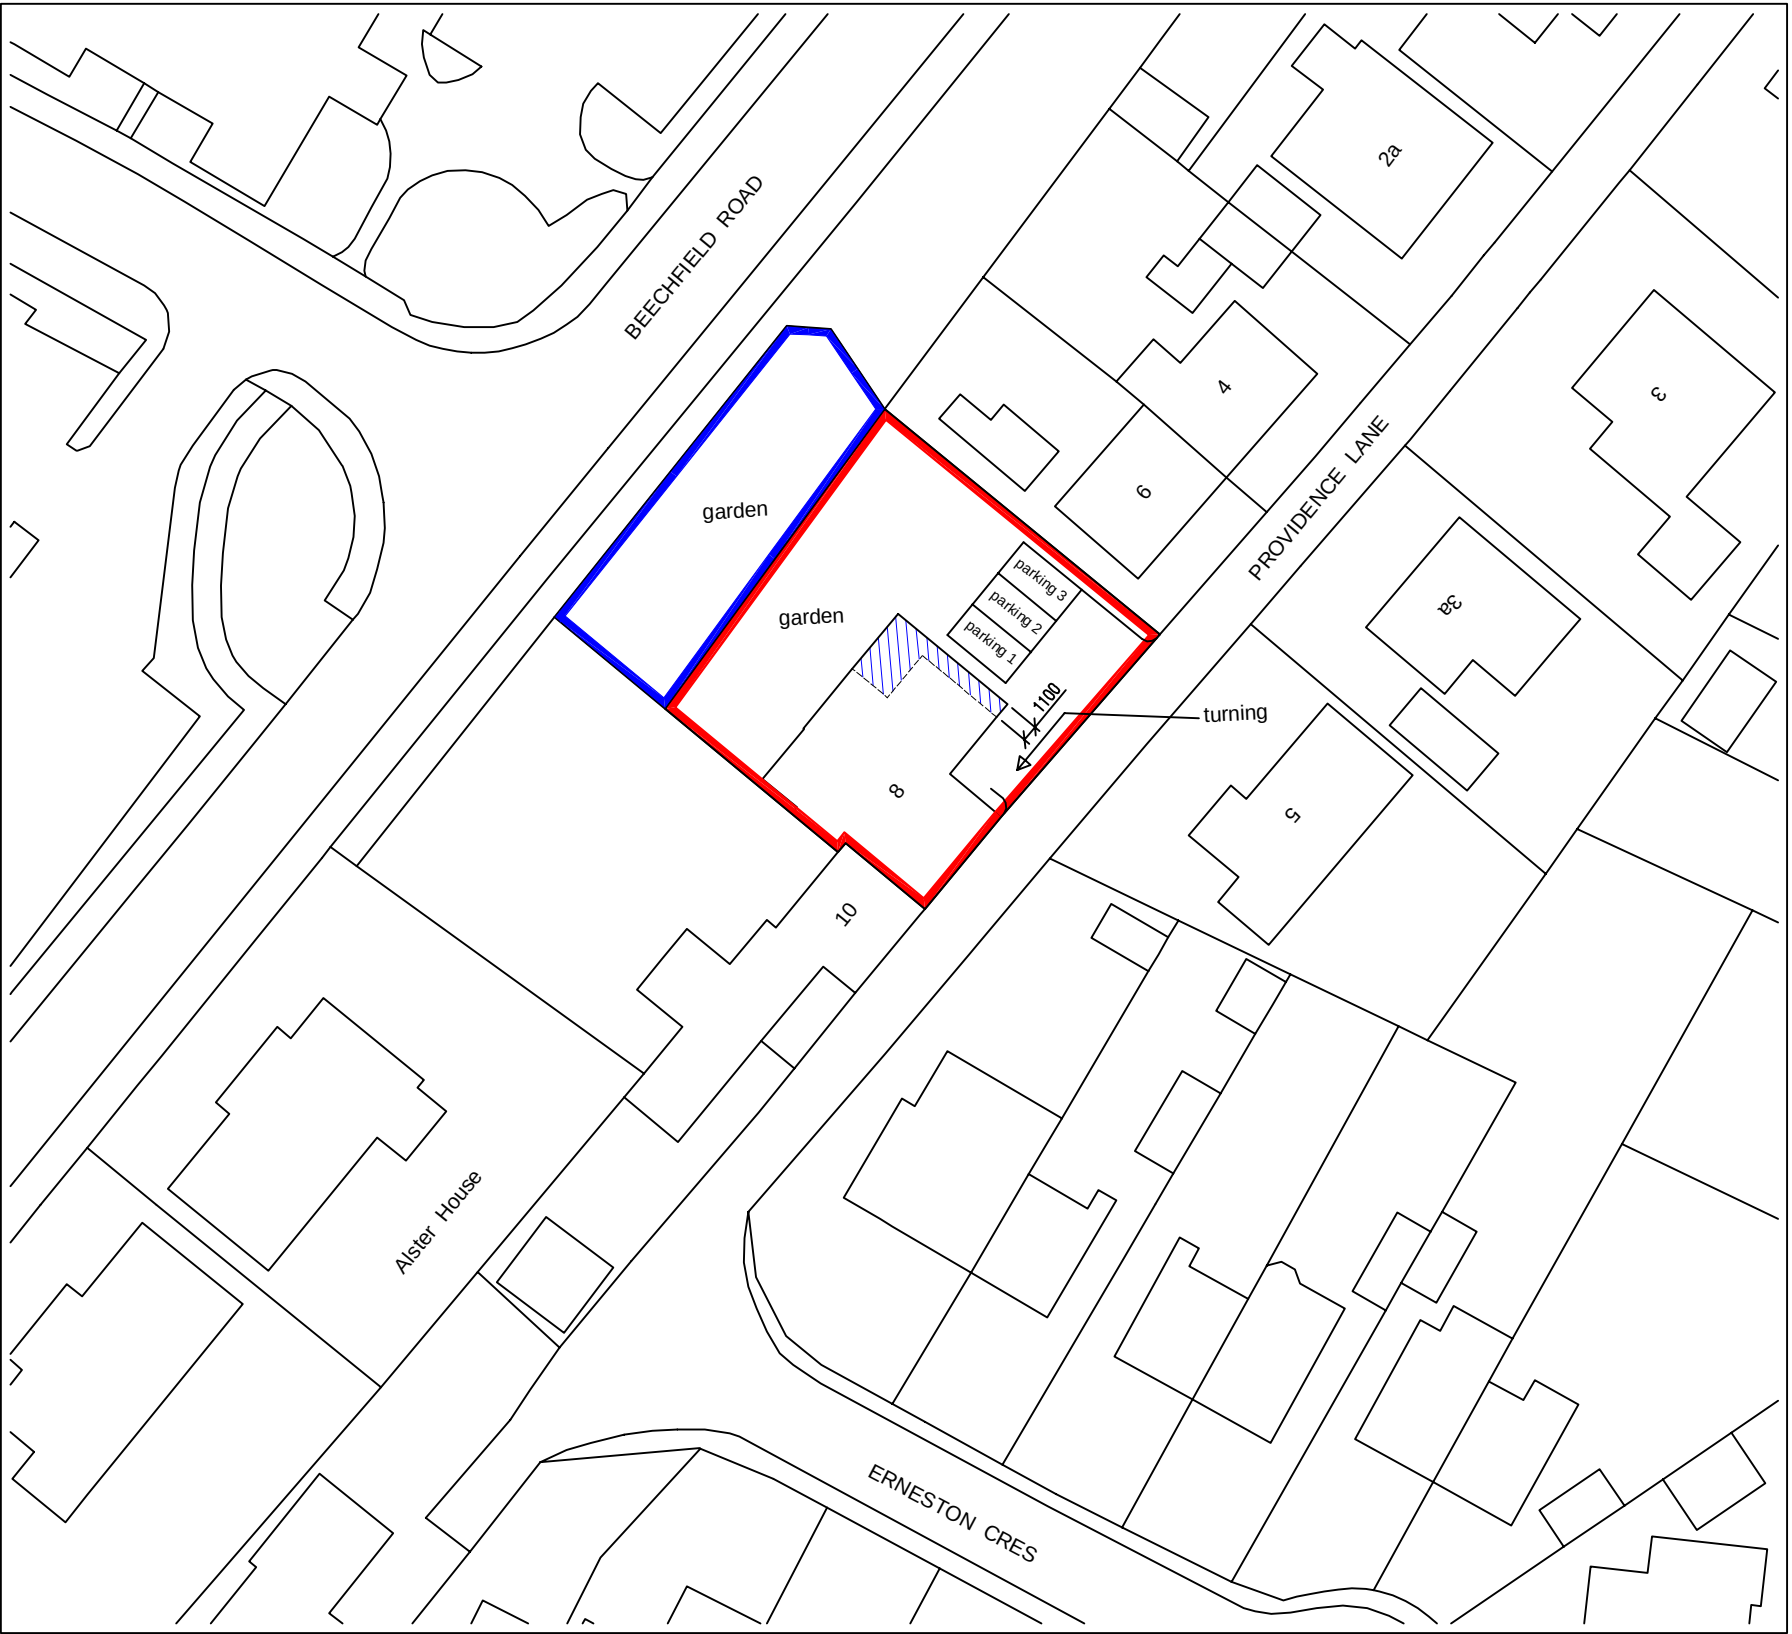
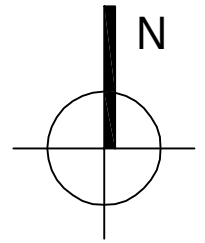


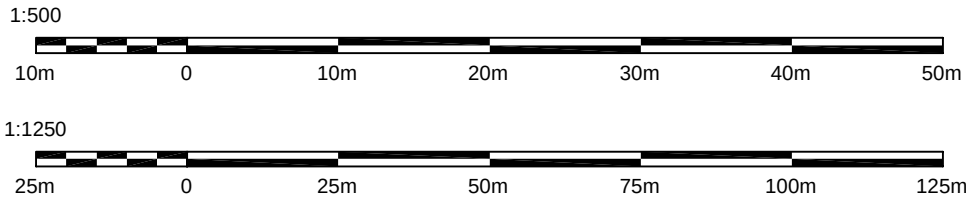

PRINT @A3 SHEET SIZE

PLANNING		
Project: Double Storey Extension to Side and First Floor Extension to Rear.		
For: 8 Providence Lane Corsham Wiltshire SN13 9DJ		
Scale: As Shown	Dwg. no: Sheet 6	Rev.: J
Drawn by: I.M.	Date Drawn: 19-November-2025	