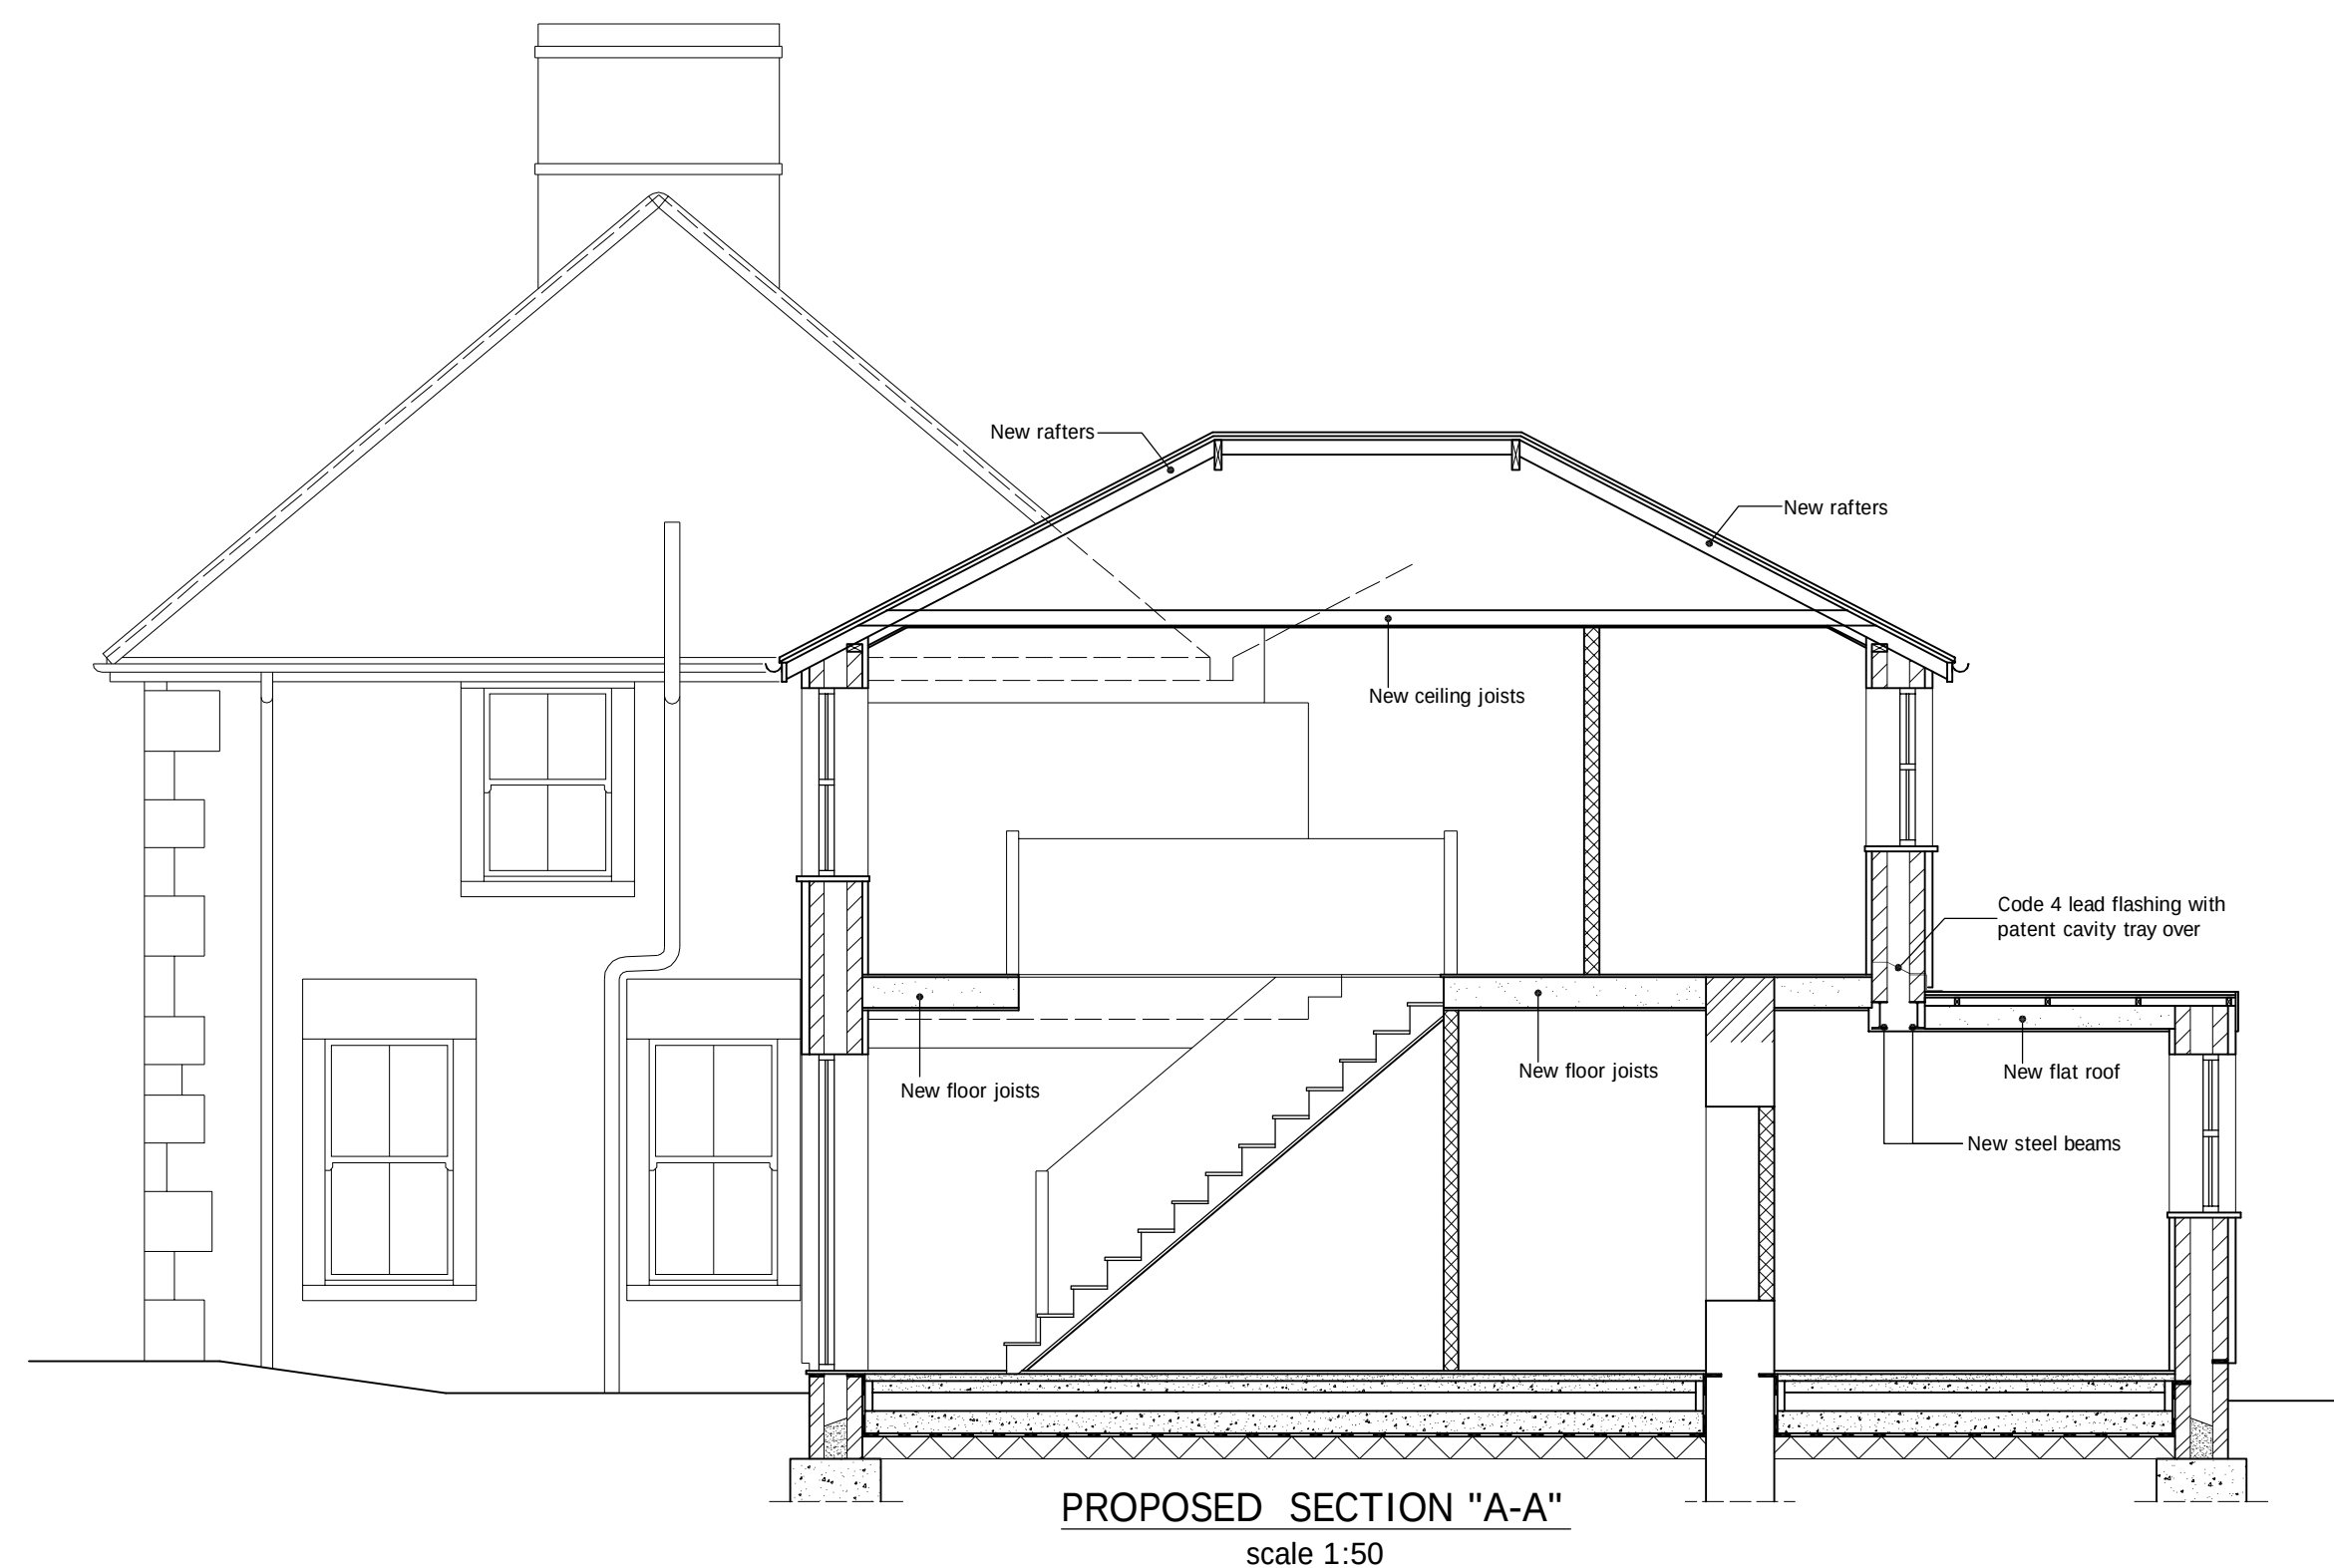
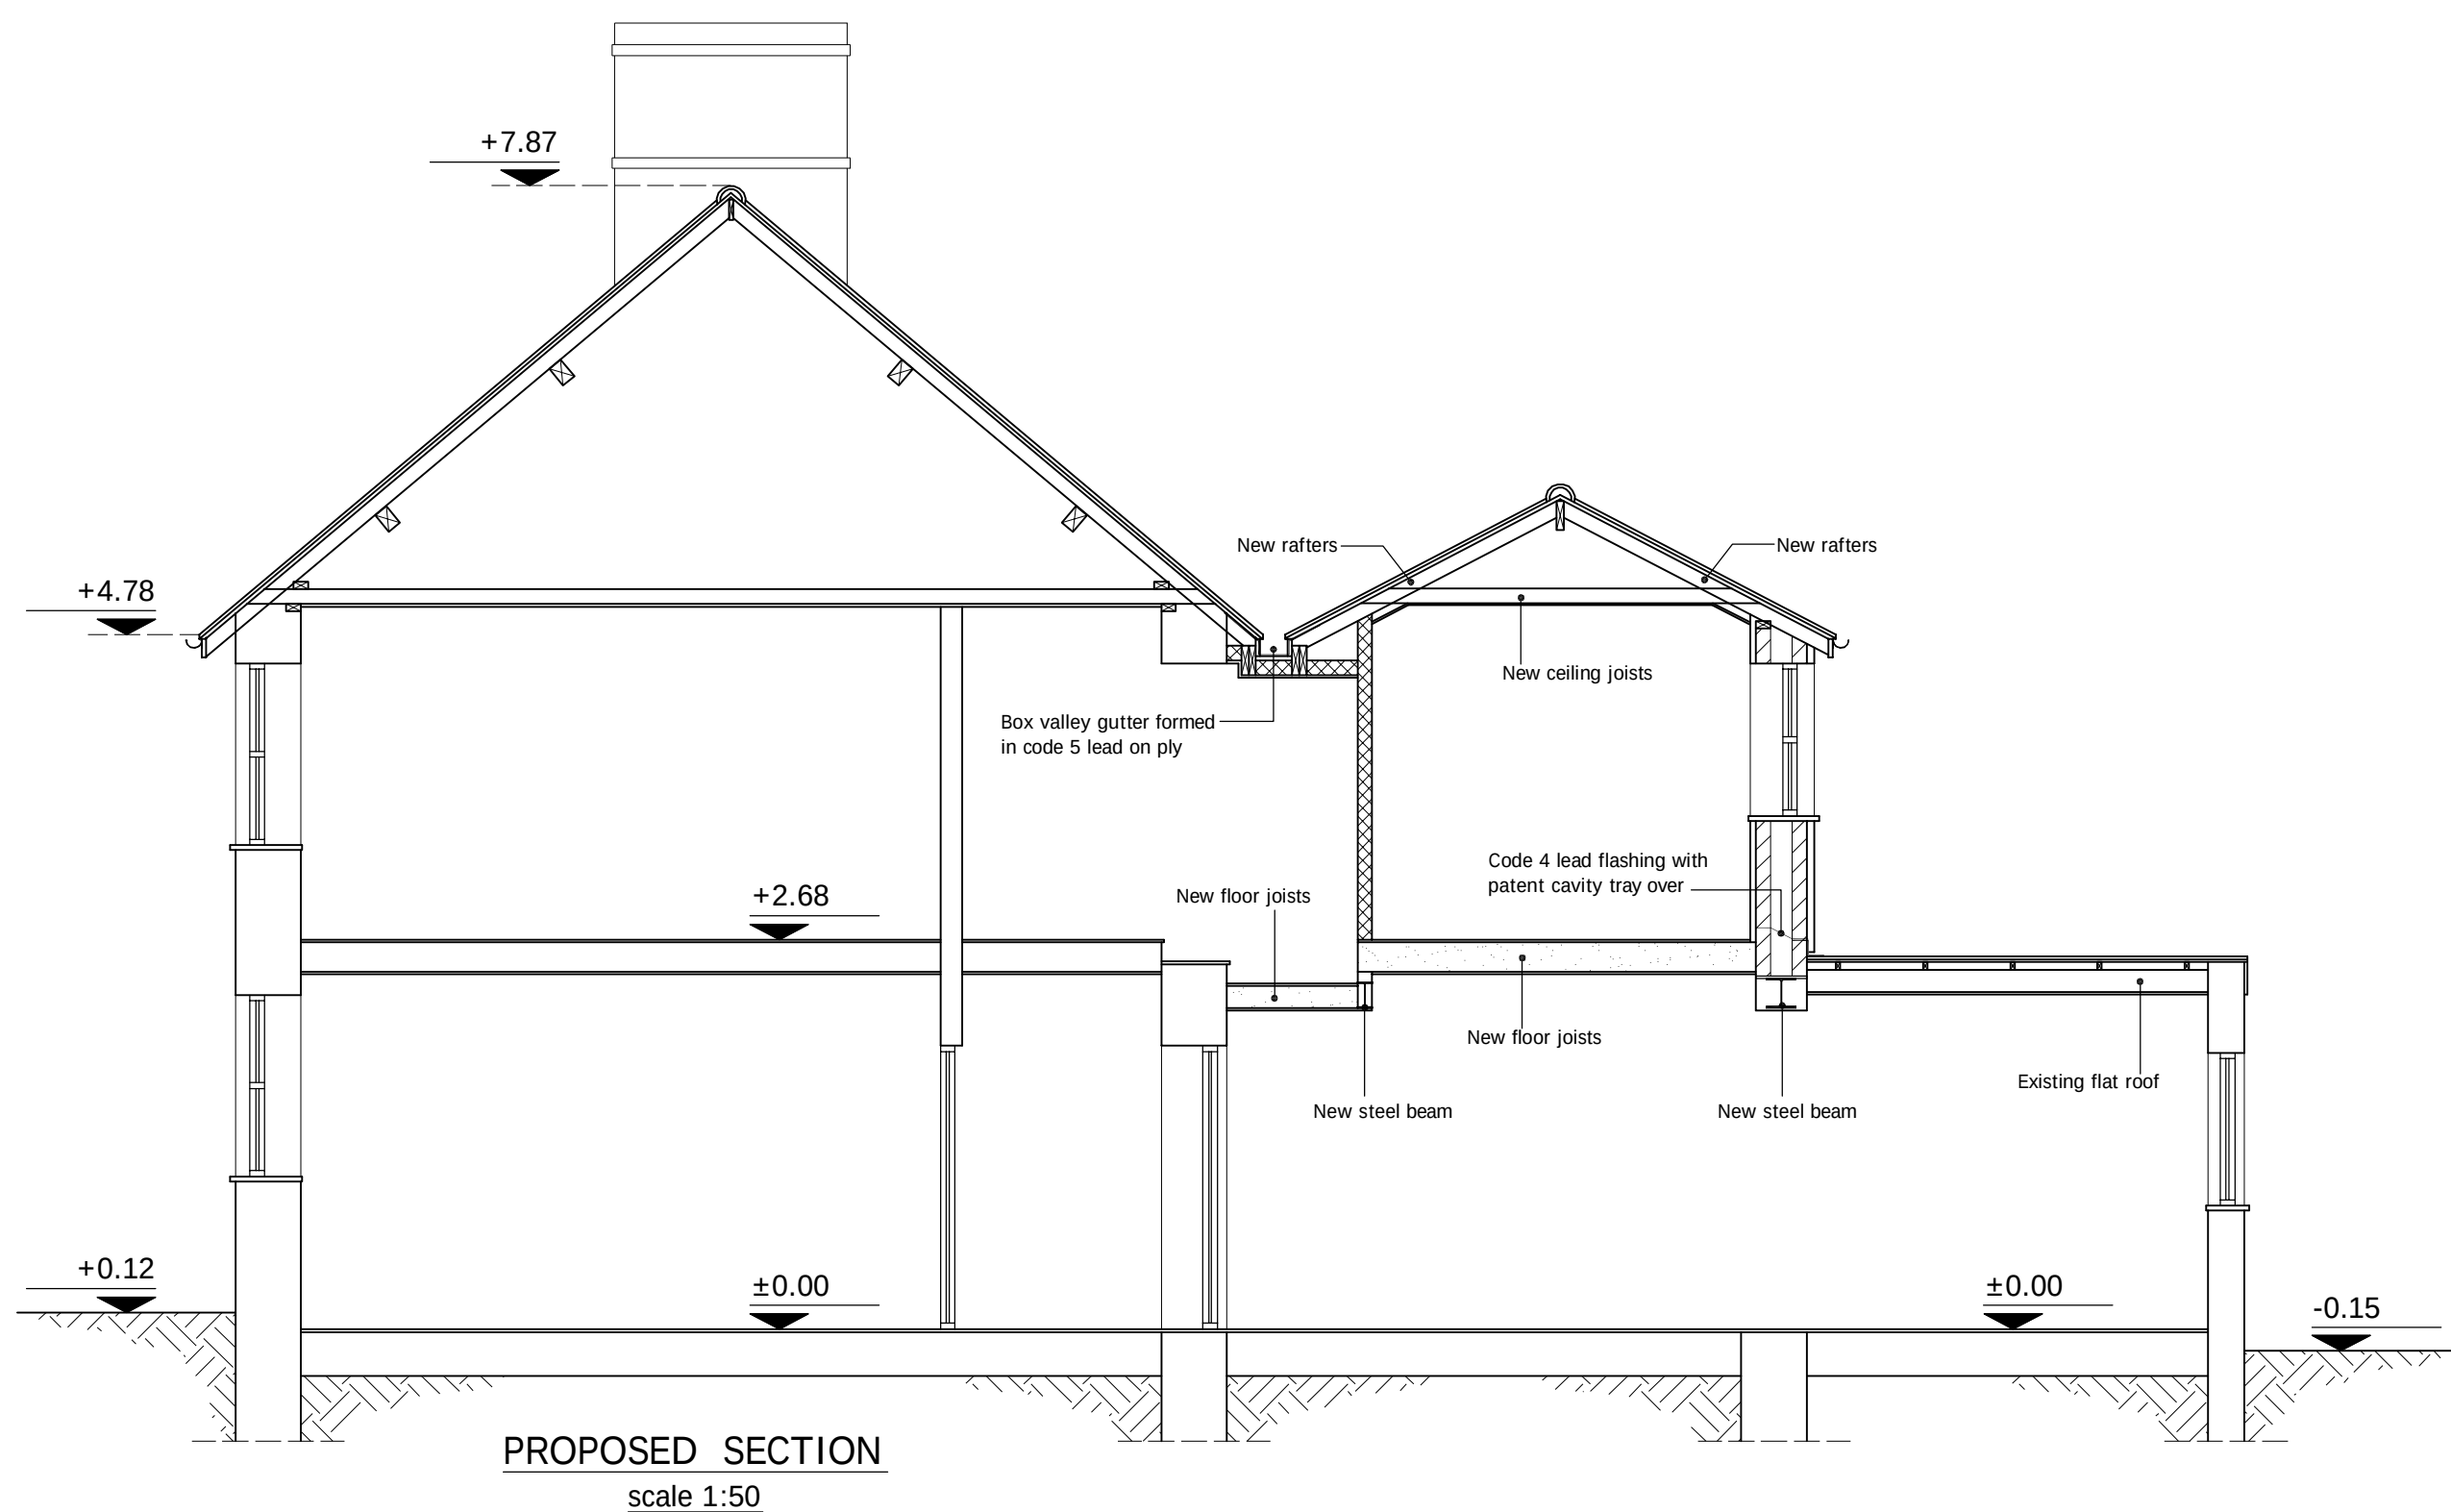
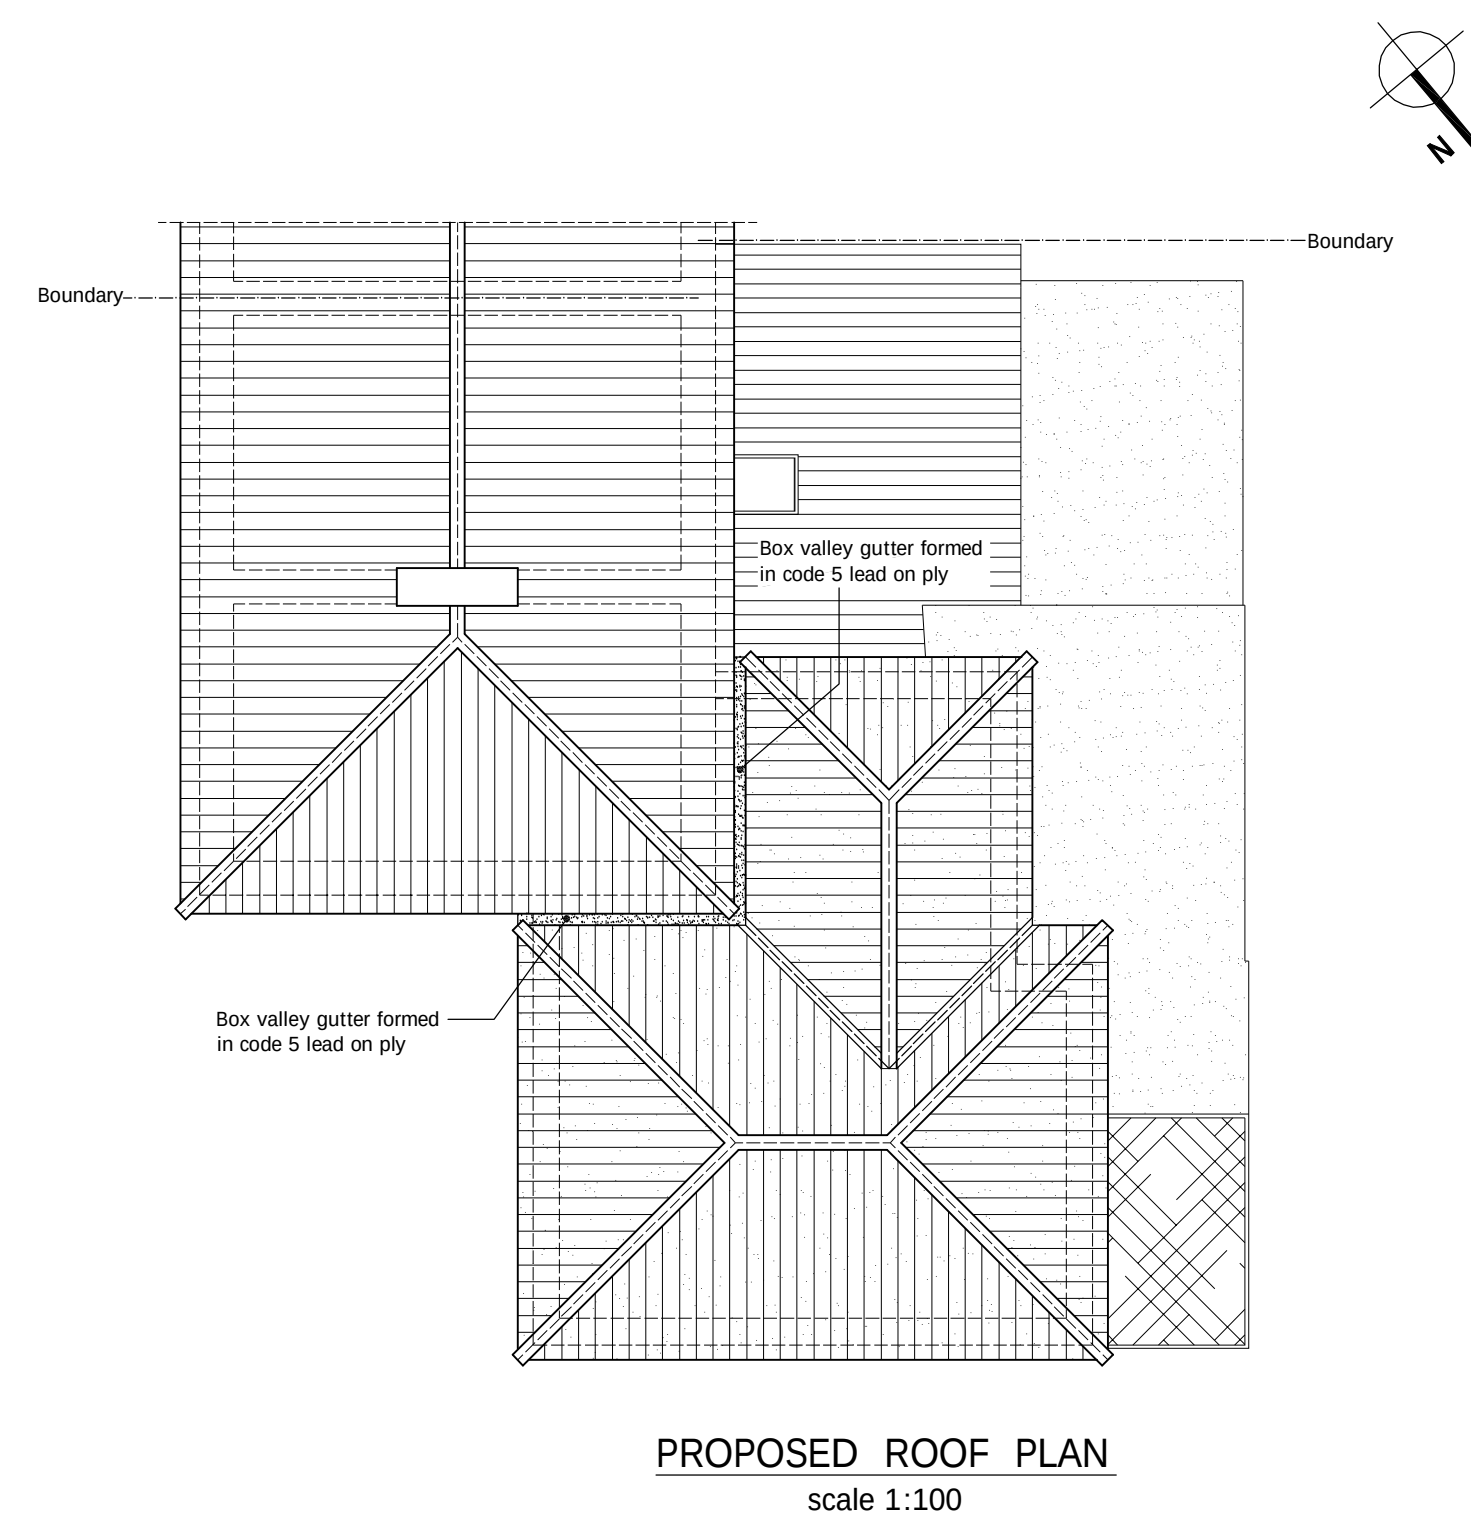
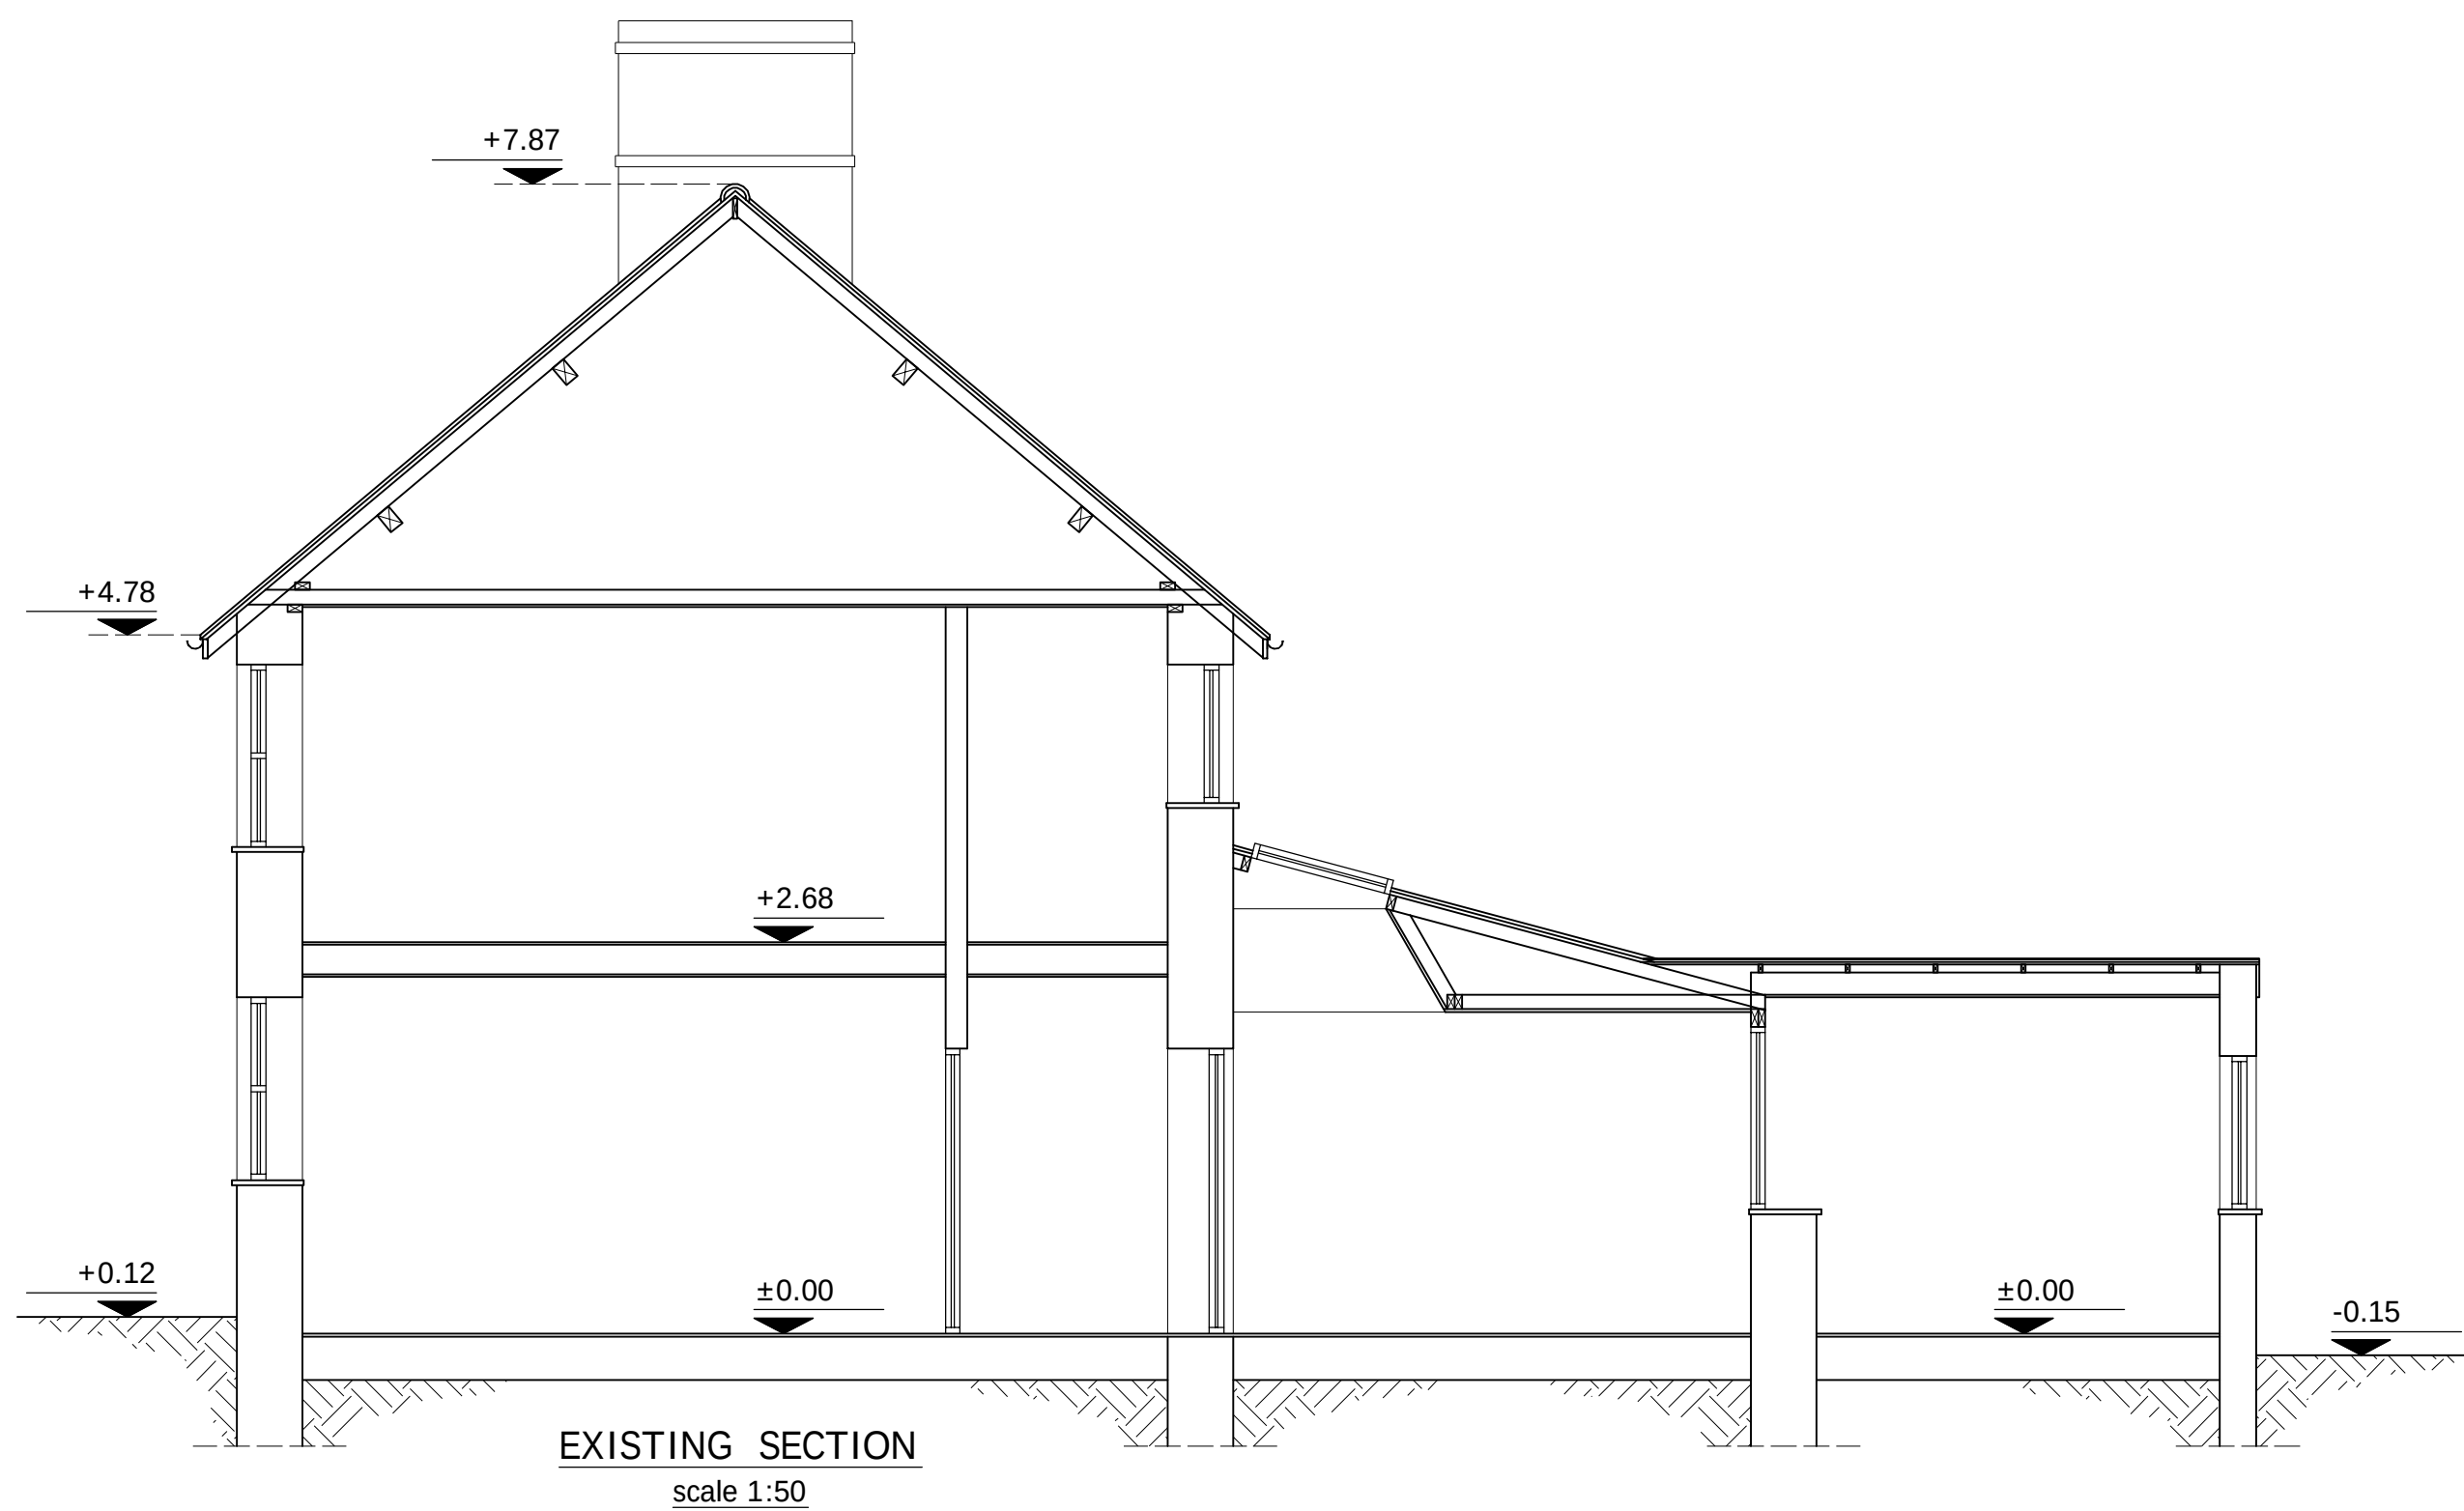


PRINT @A1 SHEET SIZE

PLANNING

Project:
Double Storey Extension to Side
and First Floor Extension to Rear.

For:
8 Providence Lane
Corsham
Wiltshire
SN13 9DJ

Scale:
As Shown
Drawn by:
I.M.

Dwg. no:
Sheet 5
Date Drawn:
19-November-2025

Rev.:
J