

NOTE

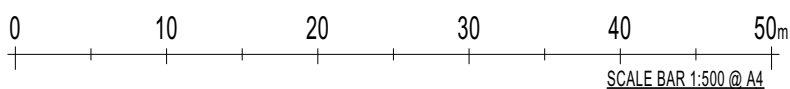
1. THIS DRAWING IS COPYRIGHT.

2.

WORK TO FIGURED DIMENSIONS ONLY. CHECK ALL DIMENSIONS ON SITE PRIOR TO CONSTRUCTION.

3. ALL CONSTRUCTION TO COMPLY WITH CURRENT BUILDING REGULATIONS, RELEVANT MANUFACTURERS' DETAILS, RELEVANT BRITISH STANDARDS AND CODES OF PRACTICE.

© COPYRIGHT

**BLOCK PLAN**
1:500**CHARLES LOUWERSE RIBA**
*Chartered Architect*67A Cheap Street, Sherborne, Dorset, DT9 3BA.
Telephone & Fax.: 01935 817622

Client: Mr & Mrs B Ferris

Project: South Riding, Dry Hill, Crockerton, Wiltshire. BA12 8AT

Drawing title:

BLOCK PLANScale: 1:500 @ A4
Date: 19 NOV 2025

Drawn by: TH

No:
2518 / 02

Paper Size A4