
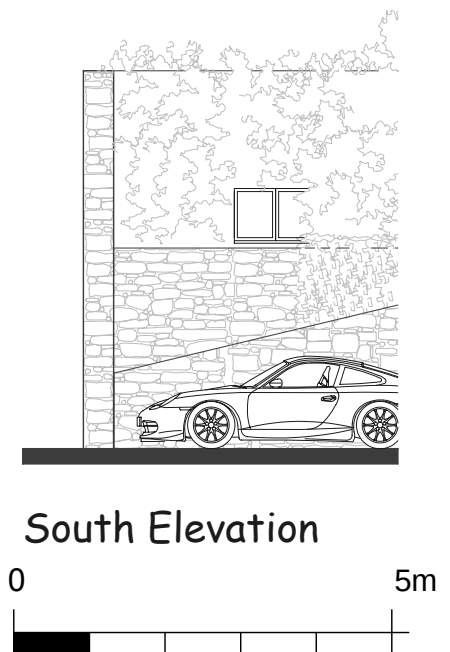
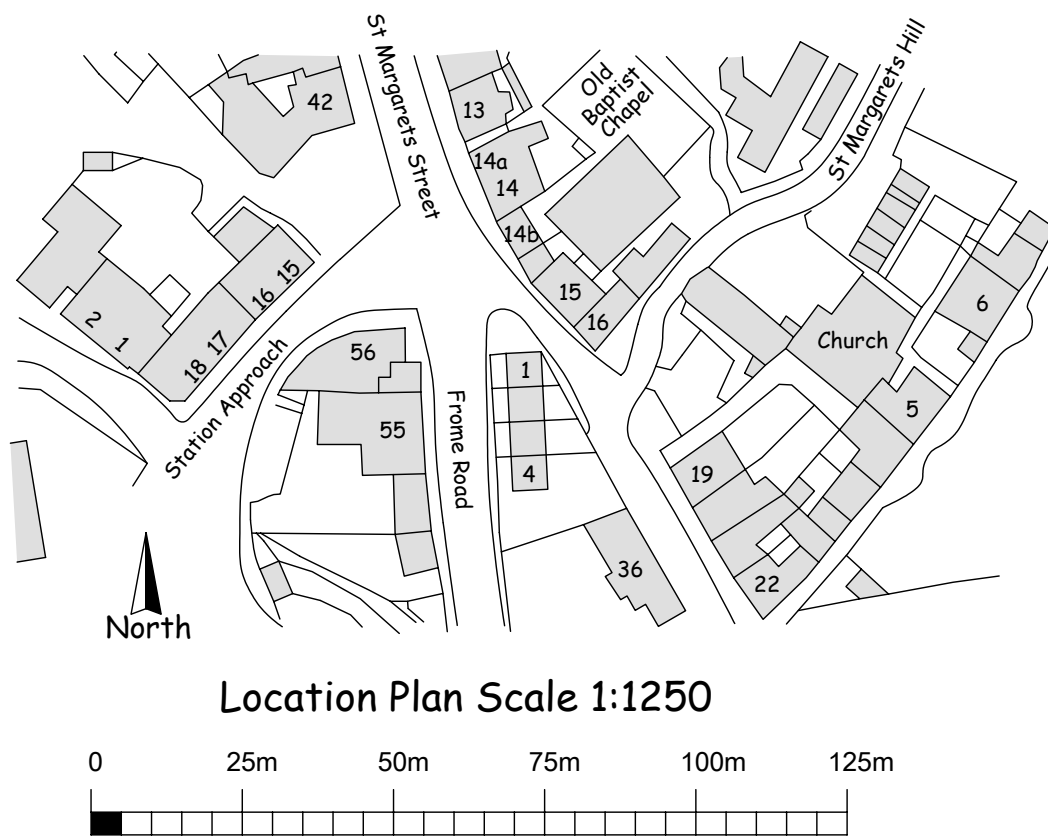


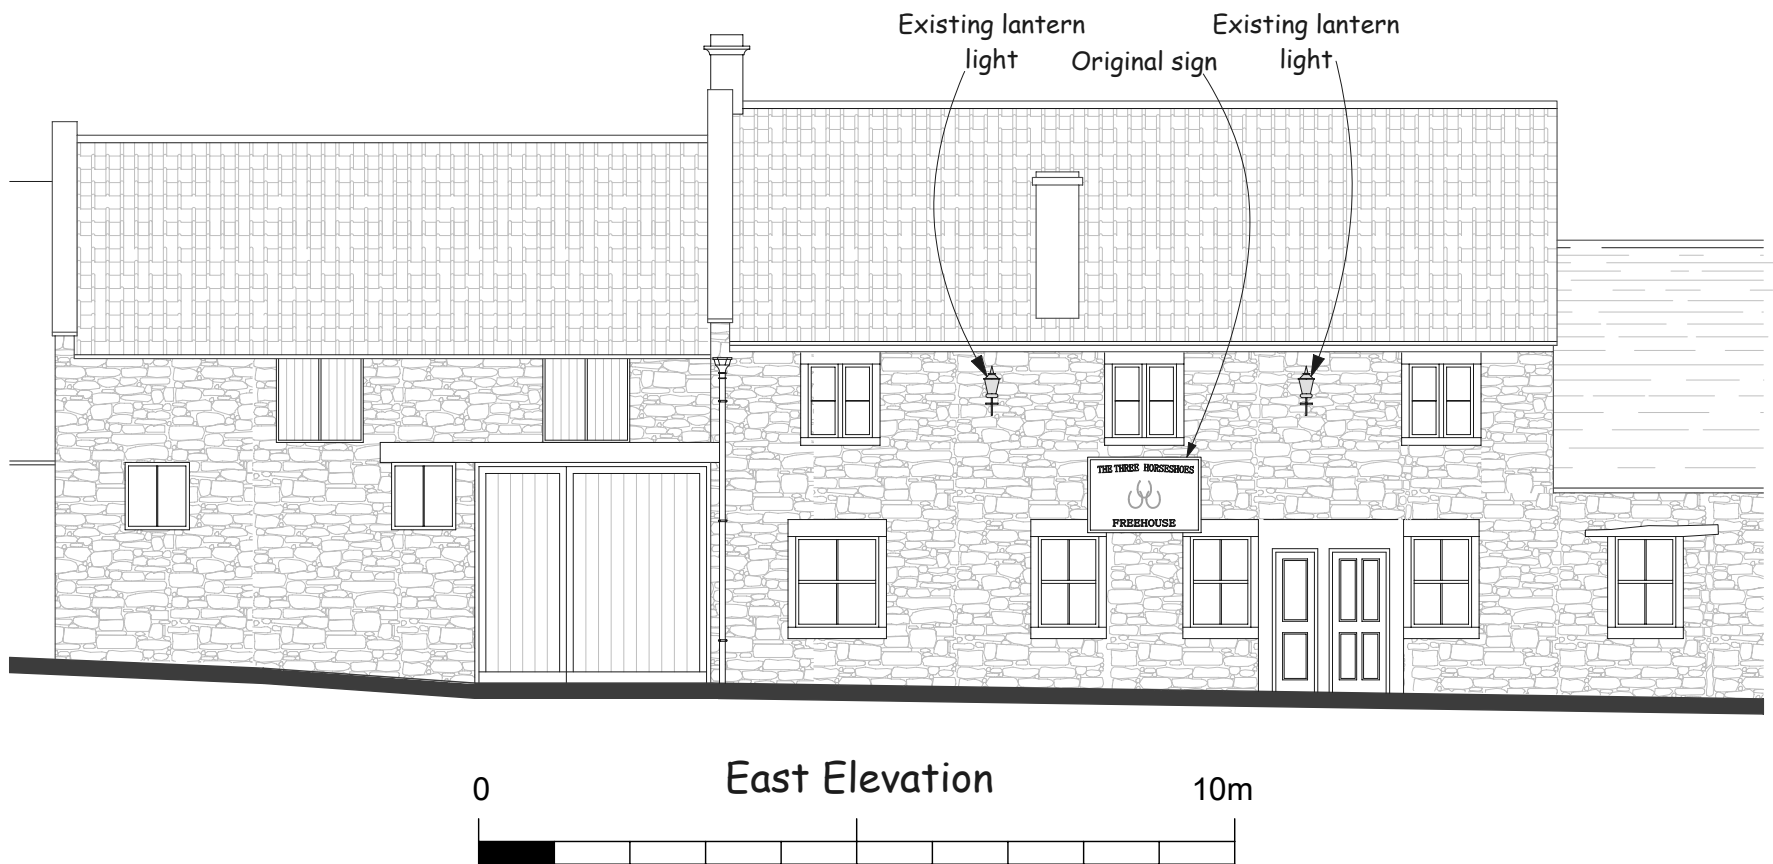

DPO DESIGN

D Peter Oughtibridge

DPODESIGN.CO.UK

p.oughtibridge@btinternet.com

07748801306

Proposed new signage & external lighting
The Three Horseshoes, 55 Frome Road
Bradford-on-Avon, Wiltshire, BA15 1NT.

For:

C Rixson & A Varley.

Drawing:

As Existing.

Scale:

1:100, 1:1250 @ A3.

Date:

November 2025.

Drawing Number:

THS - PS - 01.