
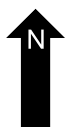
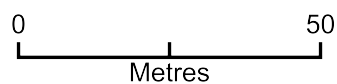


Location Plan - SN15 4LQ

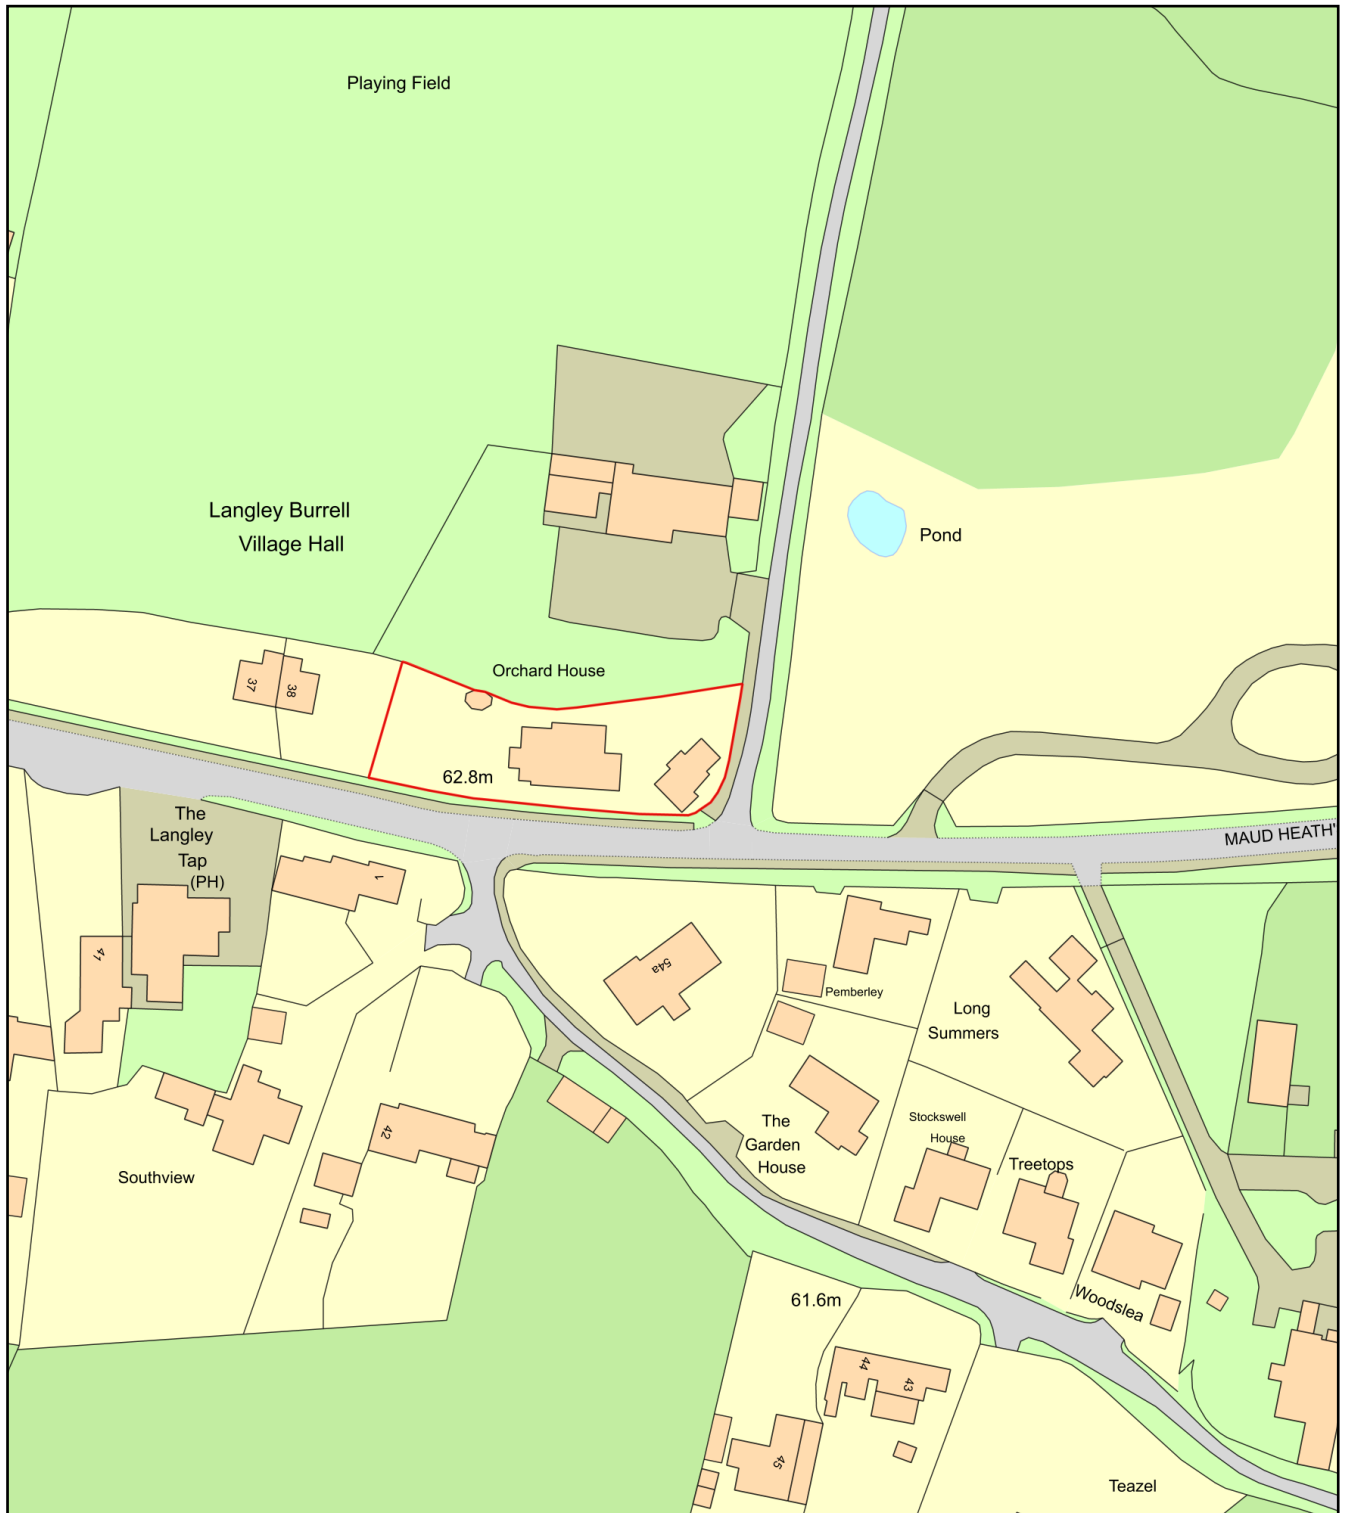

Plan Produced for: Mike Davidson

Date Produced: 29 Jul 2025

Plan Reference Number: TQRQM25210102031303

Scale: 1:1250 @ A4