



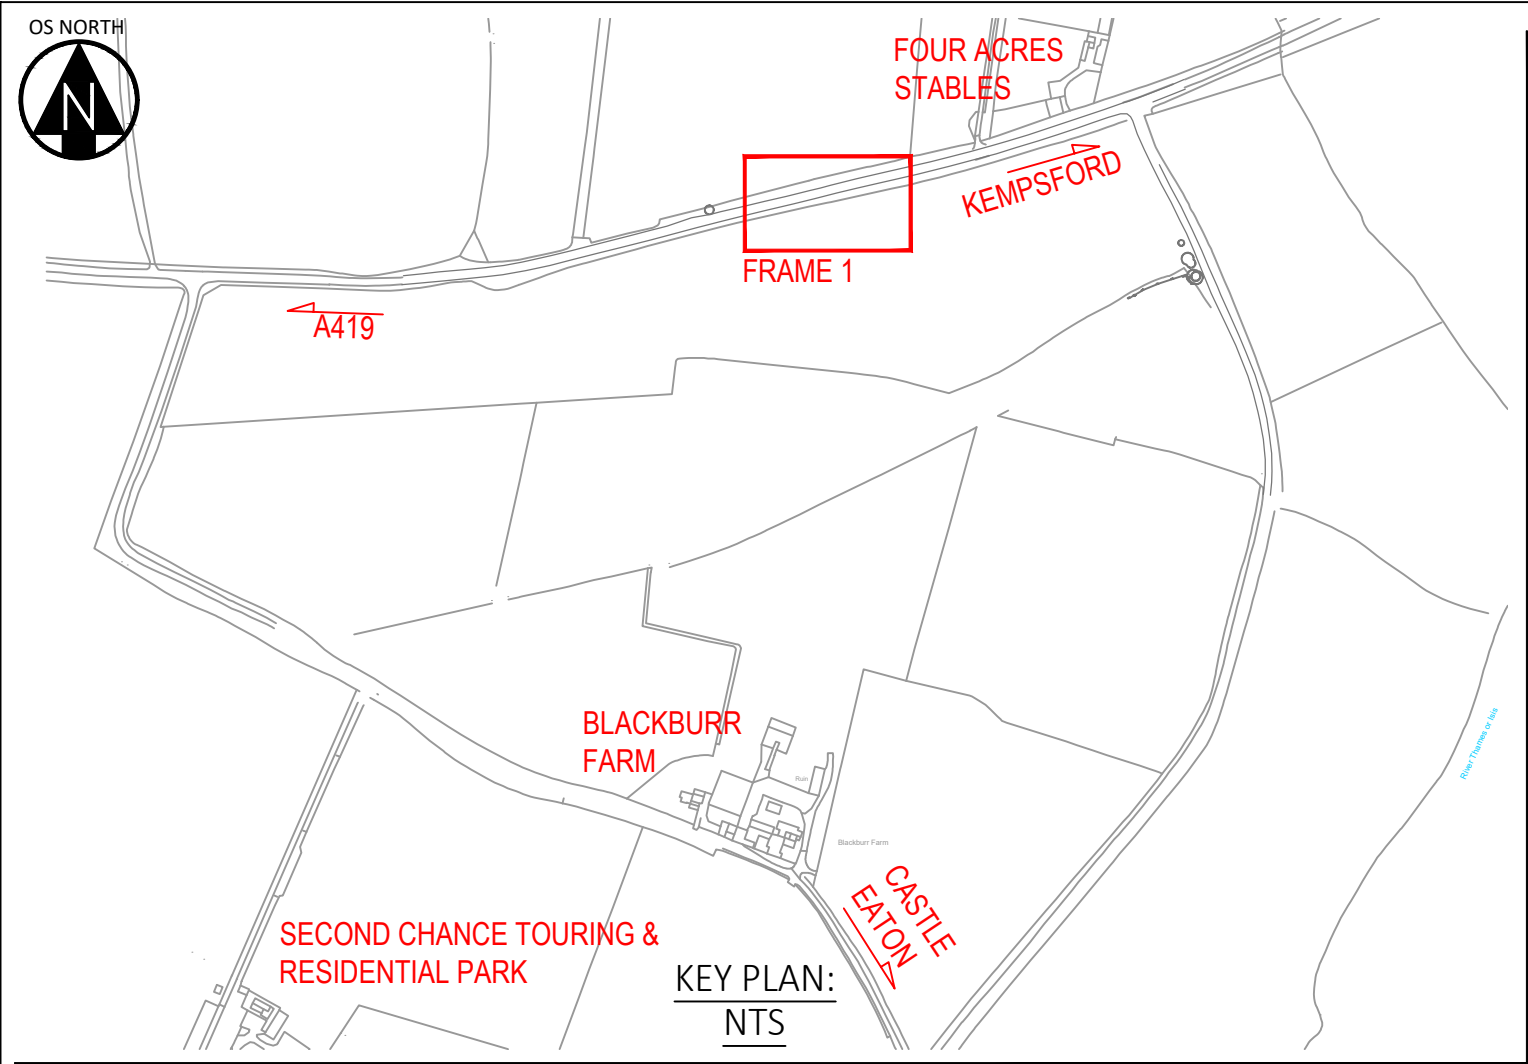

- KEY**
- EXTENT OF WILTSHIRE COUNCIL HIGHWAY MAINTAINABLE AT THE PUBLIC EXPENSE.
 - LAND WITHIN THE CONTROL OF THE DEVELOPER.
 - NEW PRECAST CONCRETE KERB.
 - NEW CARRIAGEWAY / RESURFACING
 - GRASS SEEDED VERGE AREA.
 - DITCH REGARDING.
 - NEW ROAD MARKINGS (REFER TO DRAWING NO. D-0180)
- REFER TO DRAWING NO. D-0170.

- NOTE**
- THE SITE ACCESSES AND HIGHWAY IMPROVEMENTS GENERAL ARRANGEMENT IS BASED ON THE PLANNING LAYOUT DRAWING NUMBER FIGURE 1 BY THE HURLSTONE PARTNERSHIP.
 - TOPOGRAPHICAL SURVEY TAKEN FROM OCS SURVEYING, DRAWING BBF-003-001 DATED 17/03/2025.
 - DESIGN SPEED FOR C124 IS 60MPH / 100A (DMRB CD 109)
 - SIMPLE PRIORITY JUNCTION TO DMRB CD 123 REV 1 GEOMETRIC DESIGN OF AT-GRADE PRIORITY AND SIGNAL CONTROLLED JUNCTIONS.
 - PLANNING APPLICATION NUMBER: PL/2022/00193.

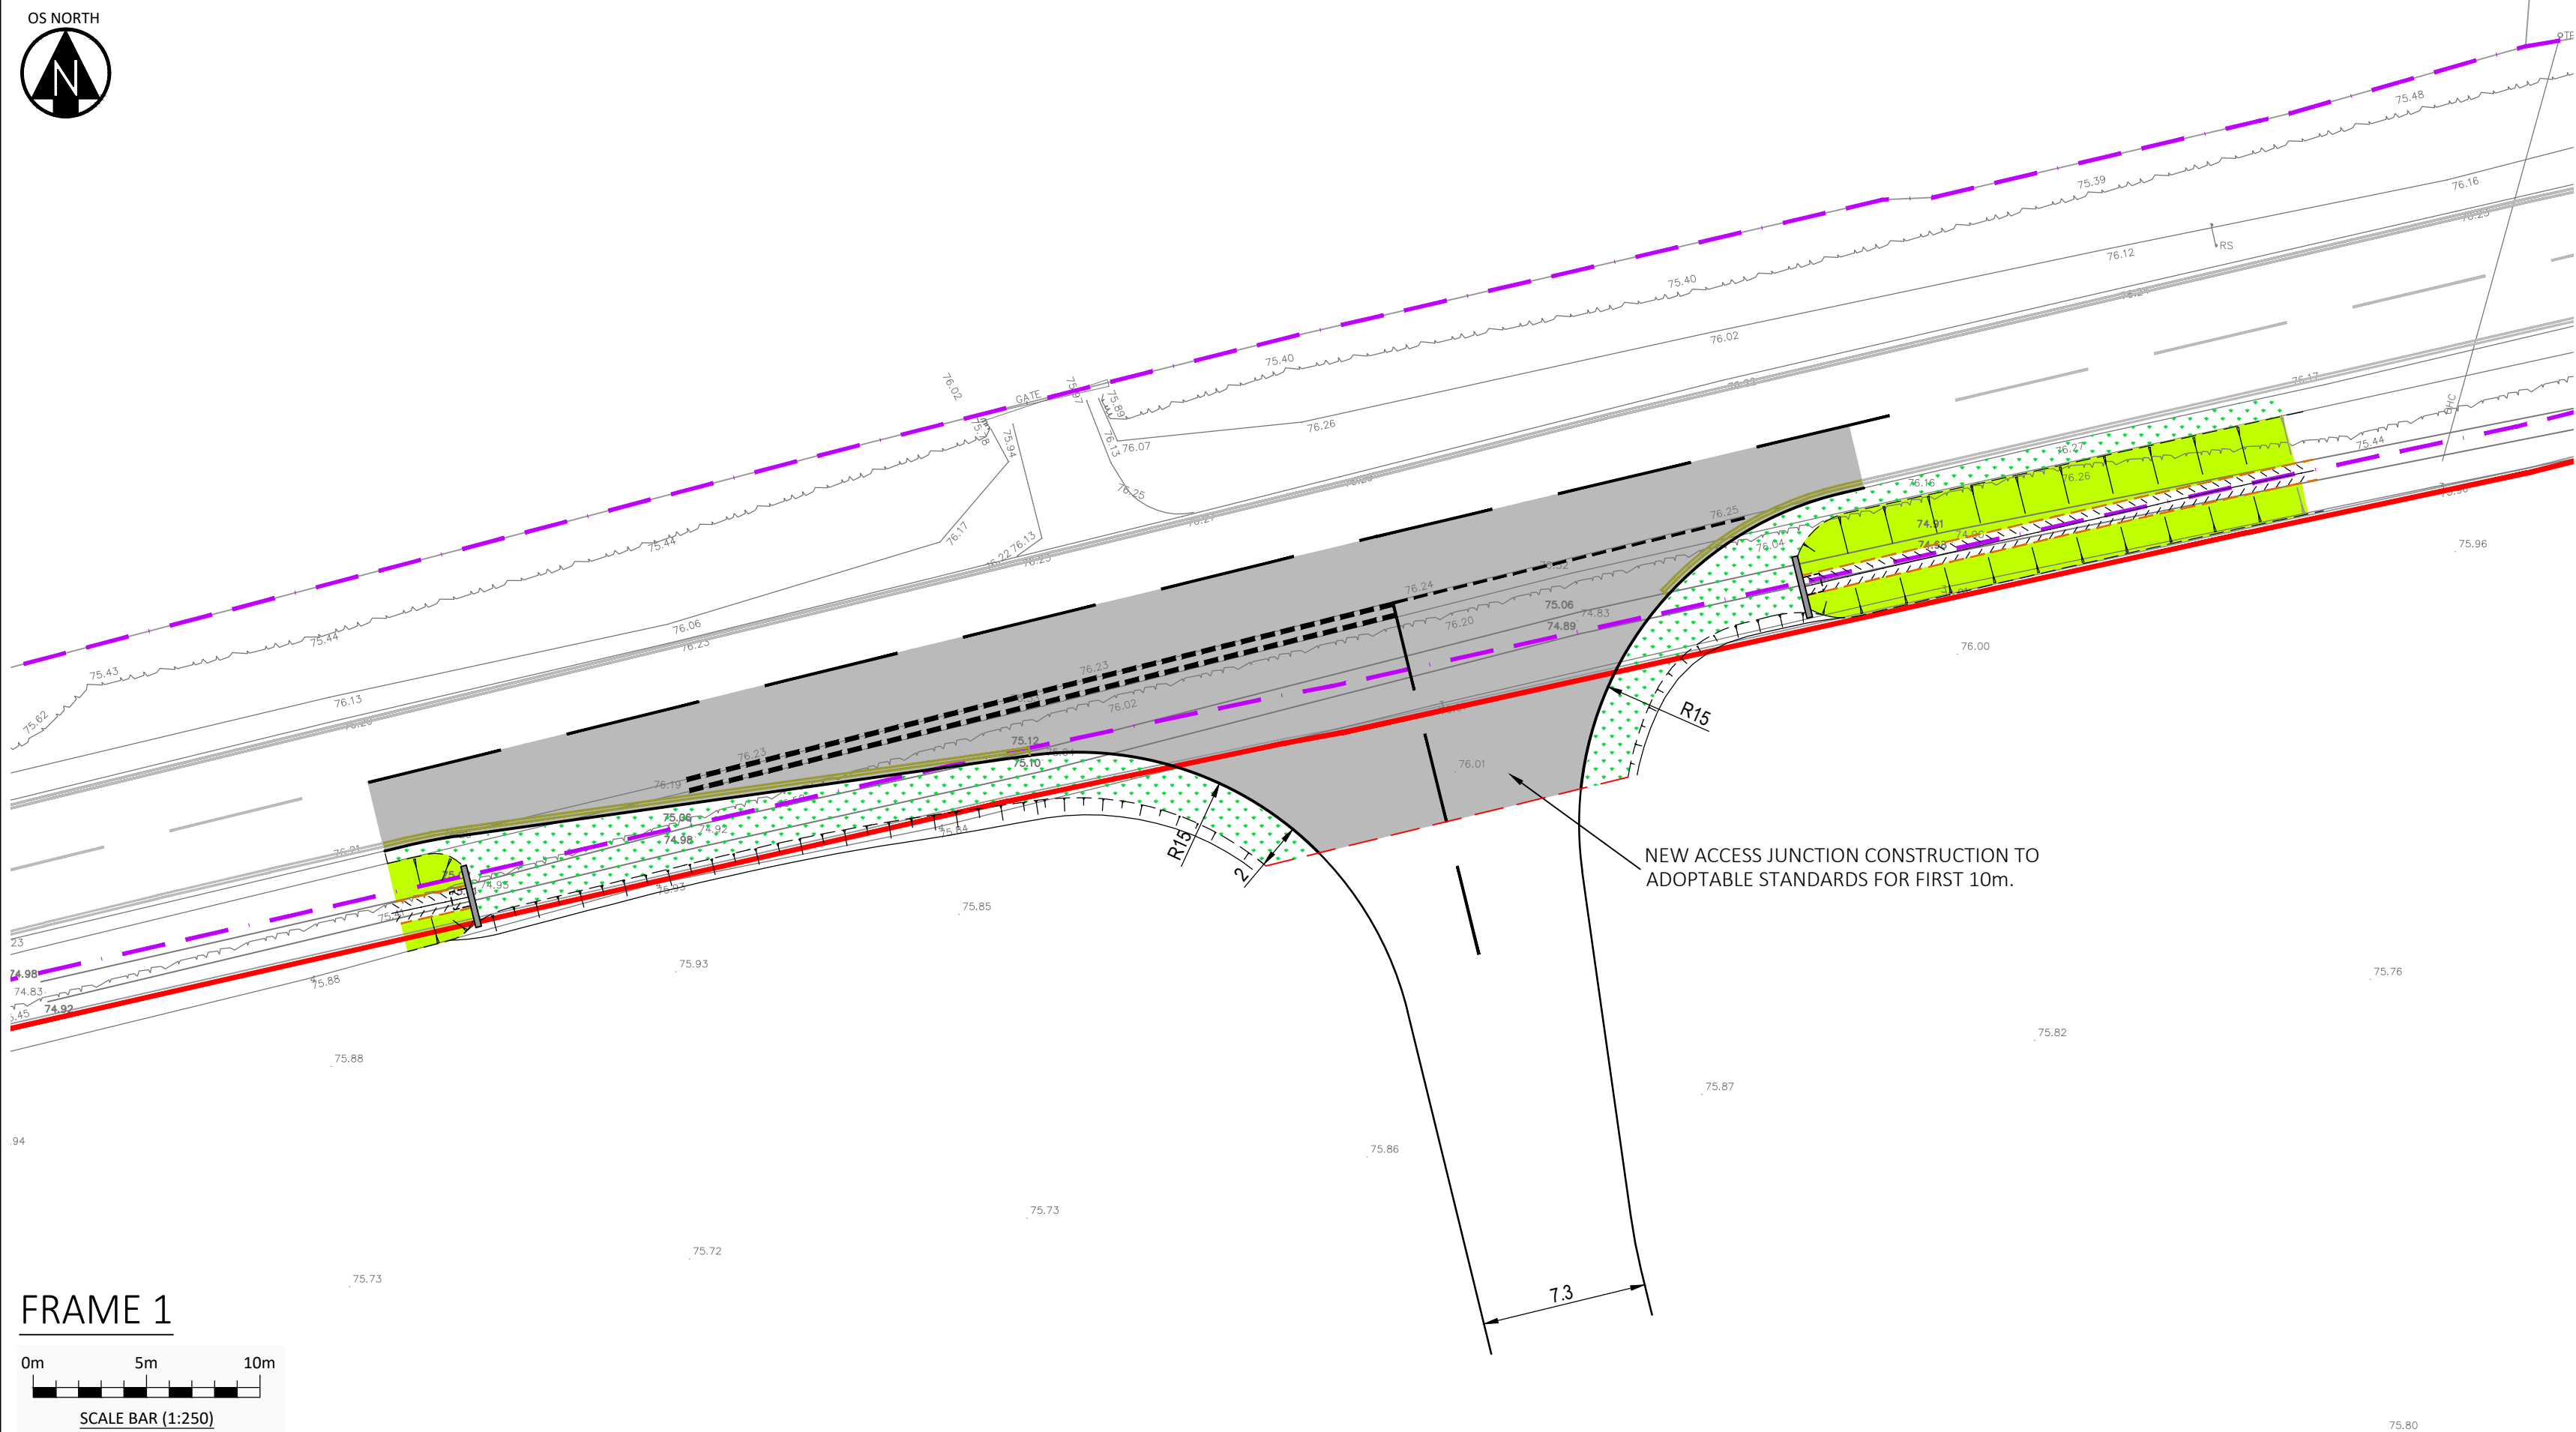

REVISIONS				
P03	TIE - IN EXTENDED TO COMMENTS. ROAD MARKINGS ADDED	18/06/25	WG	RJP RJP
P02	CULVERT UPDATES	05/06/25	RJP	SW RJP
P01	FIRST ISSUE	01/04/25	RJP	SW RJP
Rev.	Revision Notes	Date	Drawn By	Checked Approved


Hydrock
now


Over Court Barns
Over Lane, Almondsbury
Bristol
BS32 4DF
t: +44(0)1454 619533
e: bristol@hydrock.com

CLIENT

EARTHLINE LTD

PROJECT

BLACKBURR FARM QUARRY

TITLE

SECTION S278 AGREEMENT
MAIN SITE ACCESS JUNCTION
GENERAL ARRANGEMENT

STANTEC PROJECT NO.	SCALE @ A2
333800456	1:250

STATUS DESCRIPTION	STATUS
SUITABLE FOR STAGE APPROVAL	S4

DRAWING NO.	REVISION
38342-HYD-XX-XX-DR-D-0100	P03