




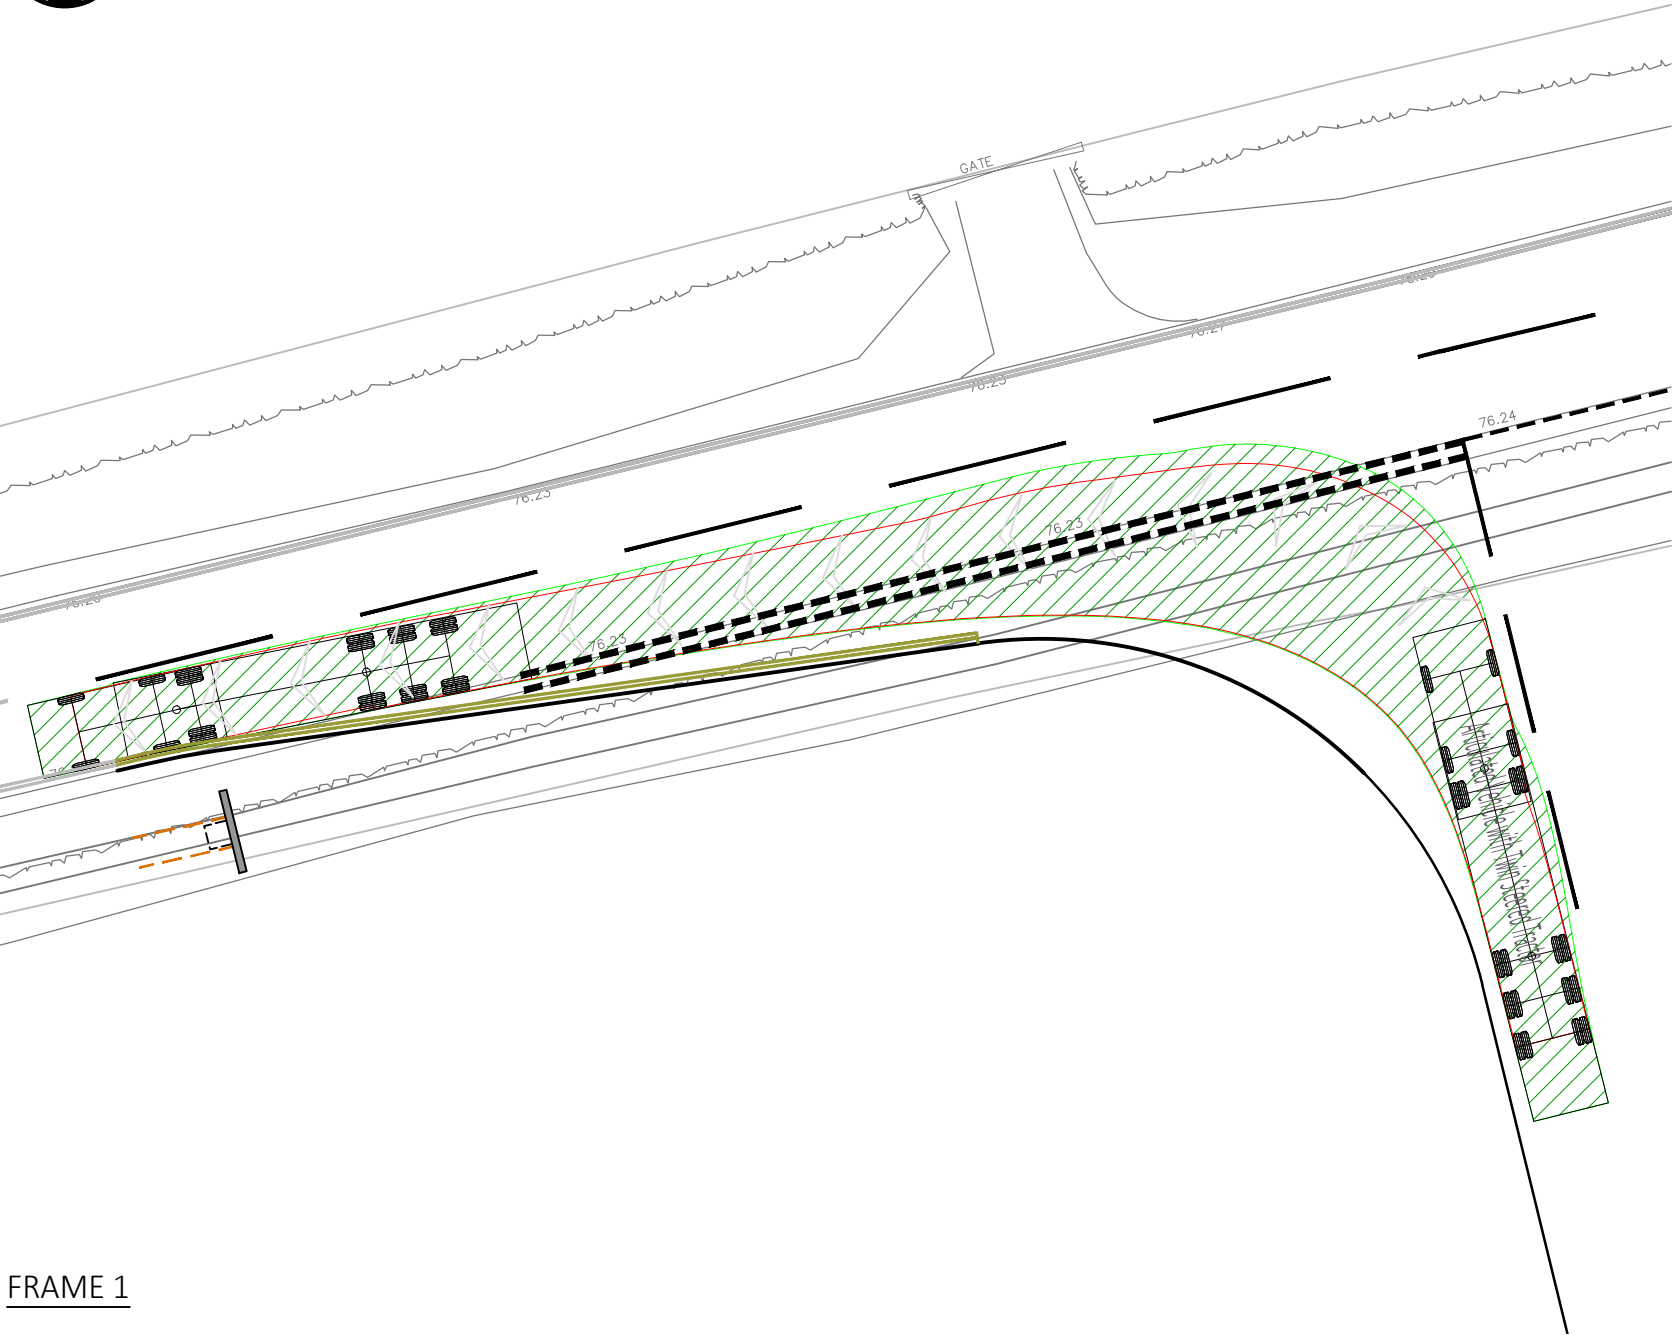



FRAME 1

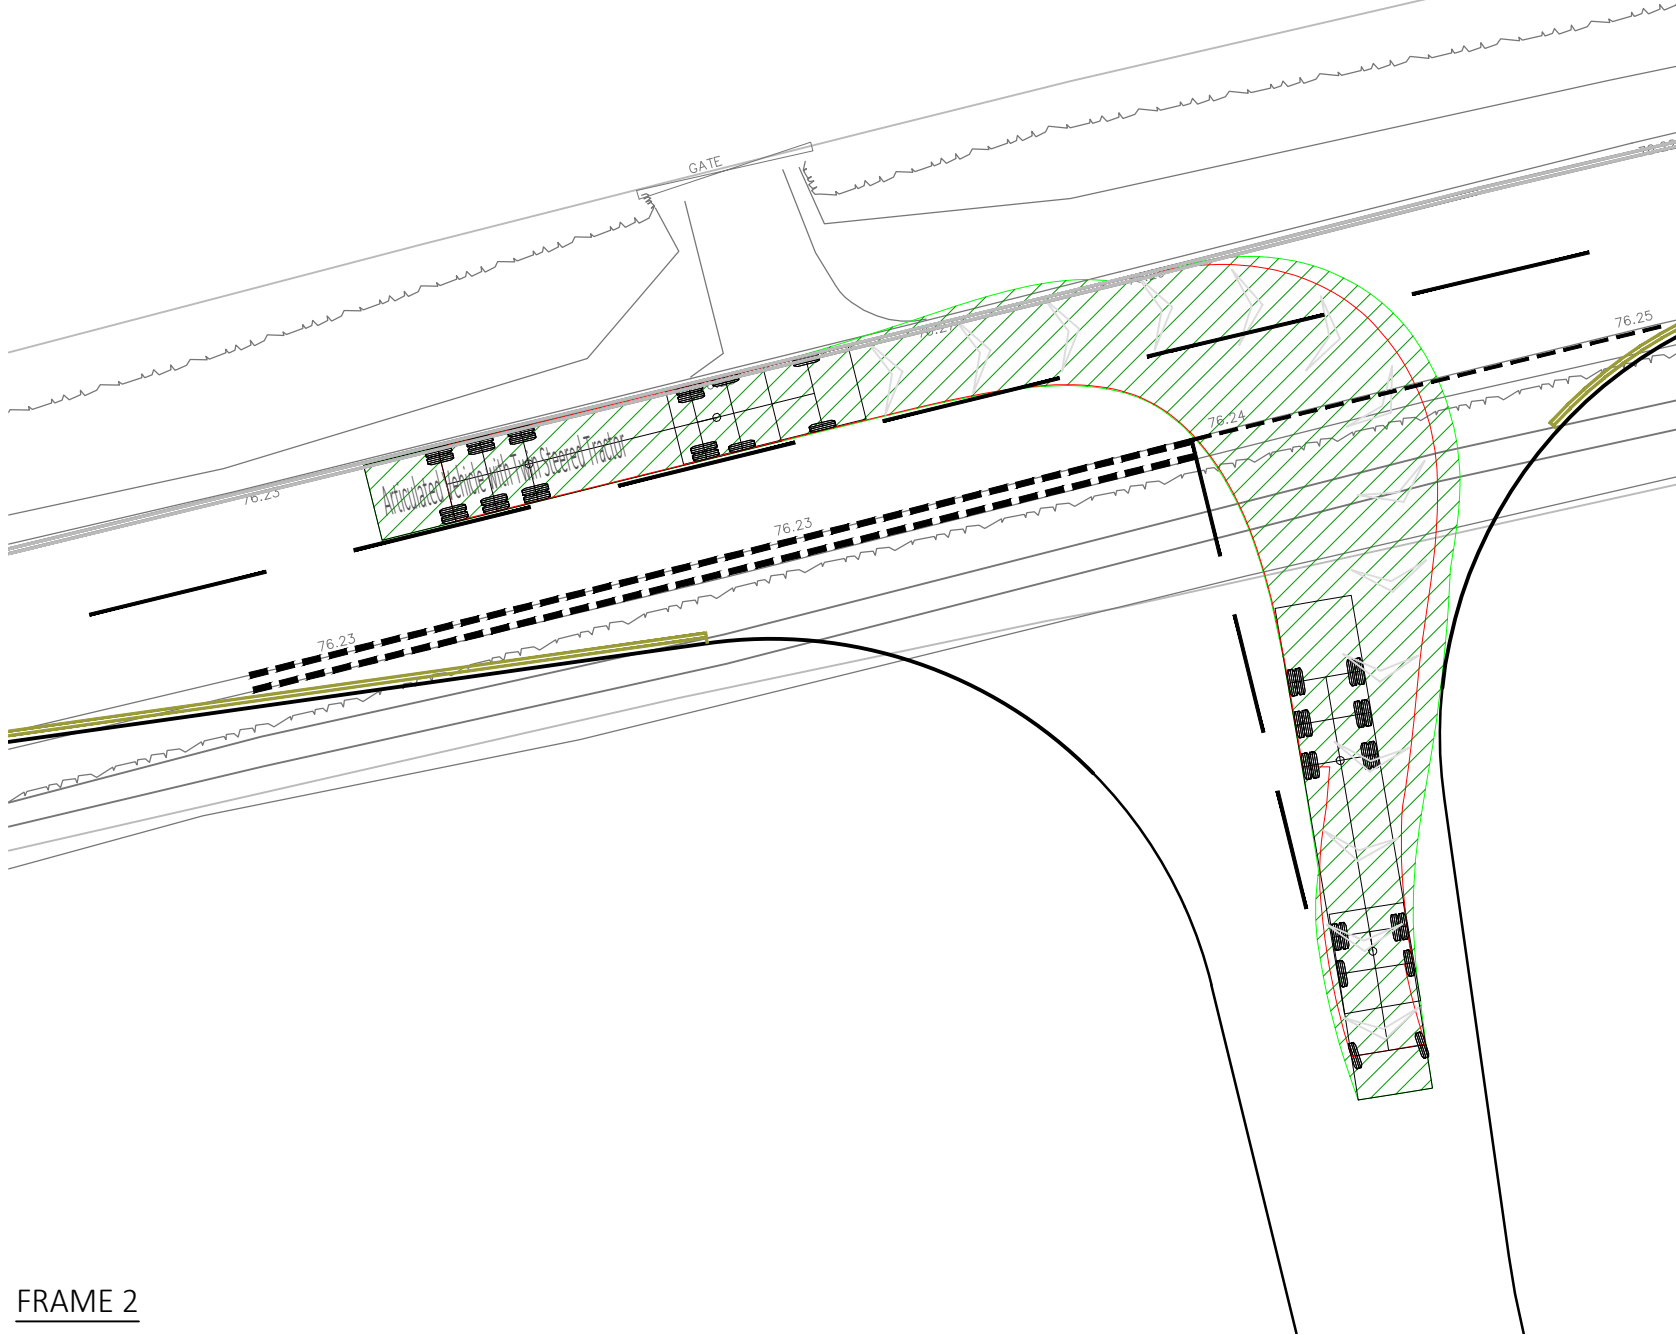

FRAME 2

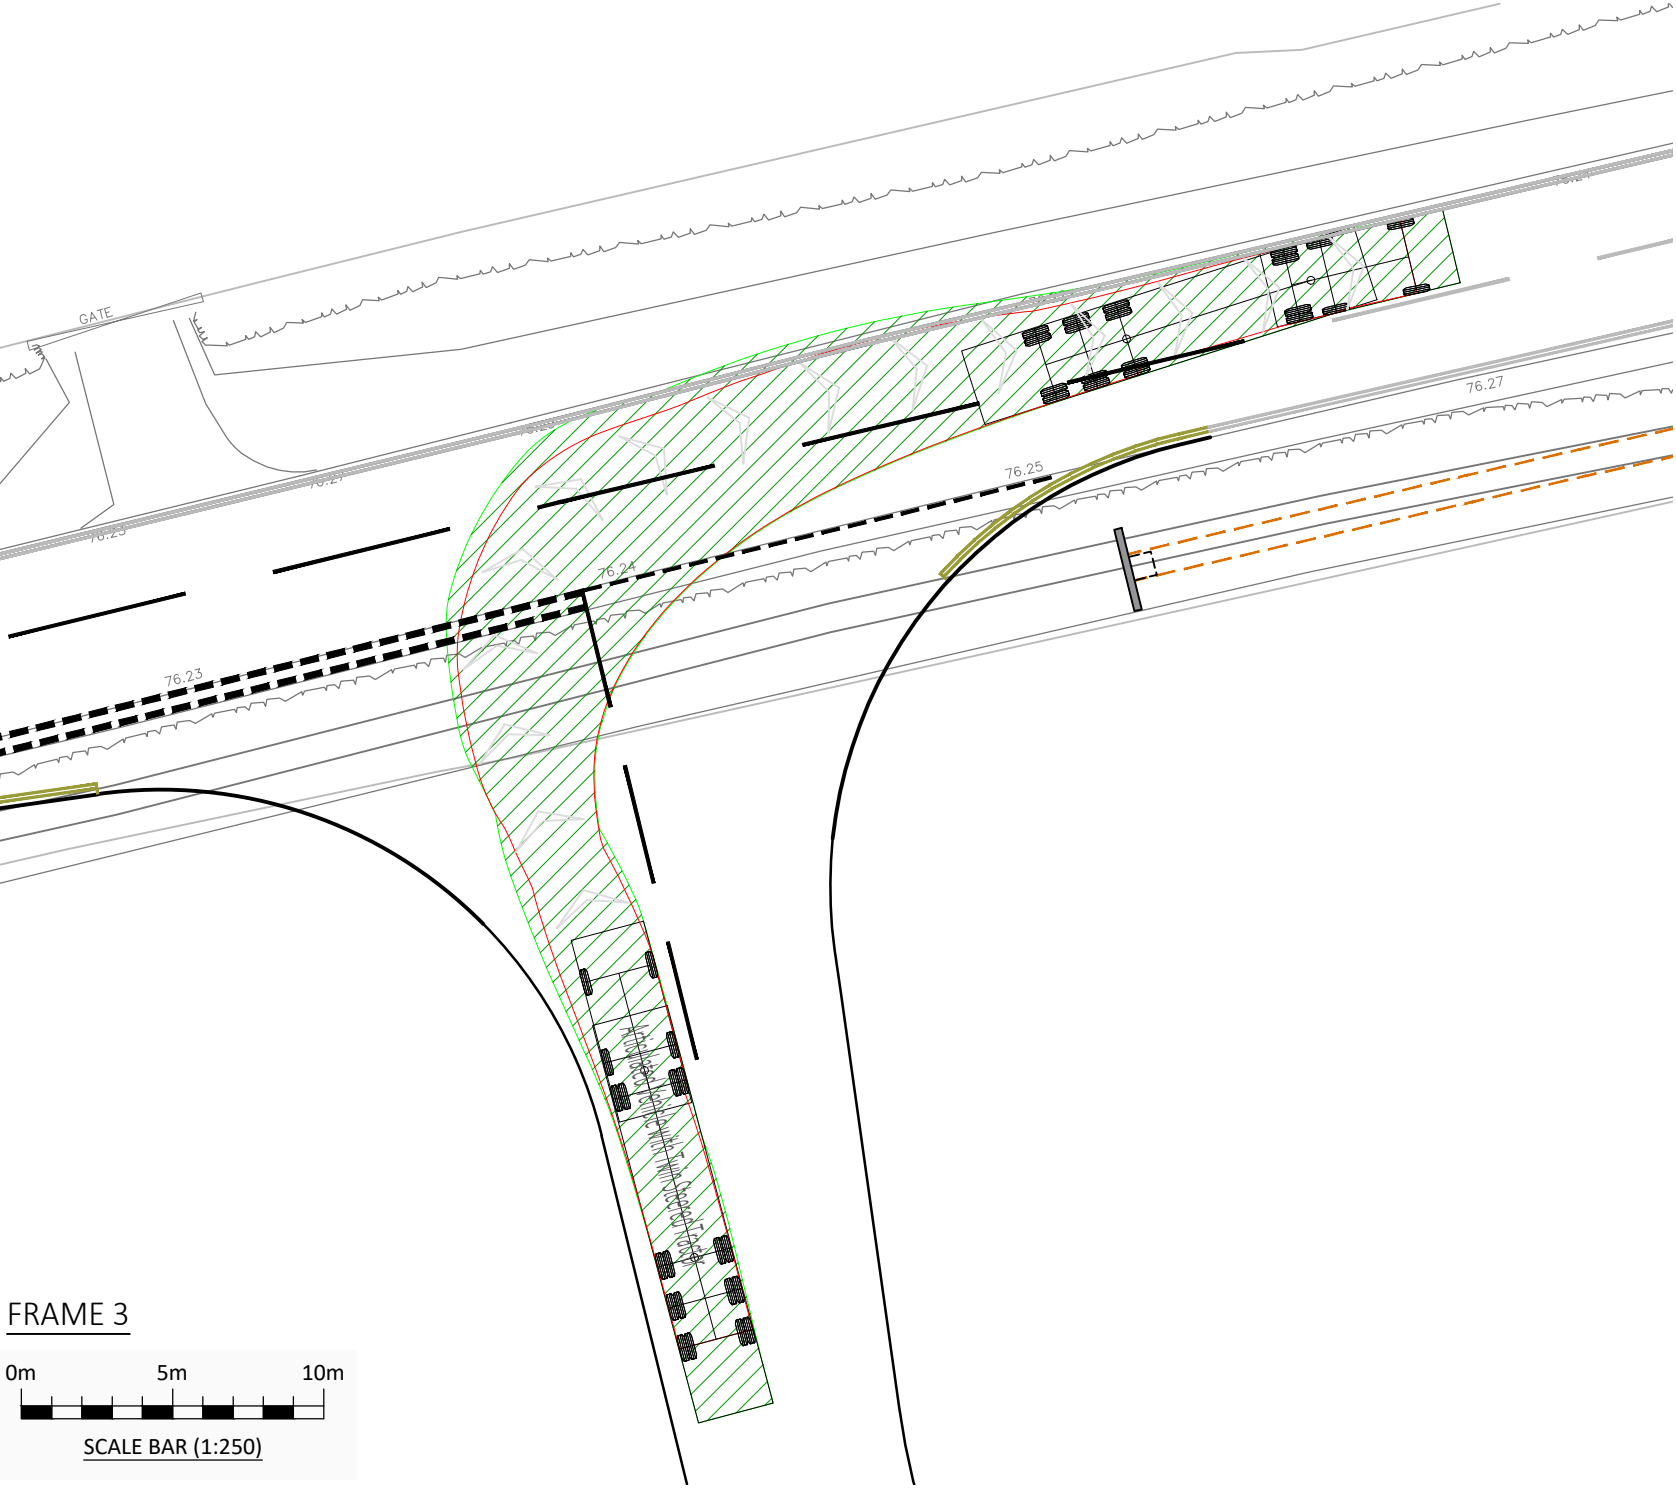

FRAME 3

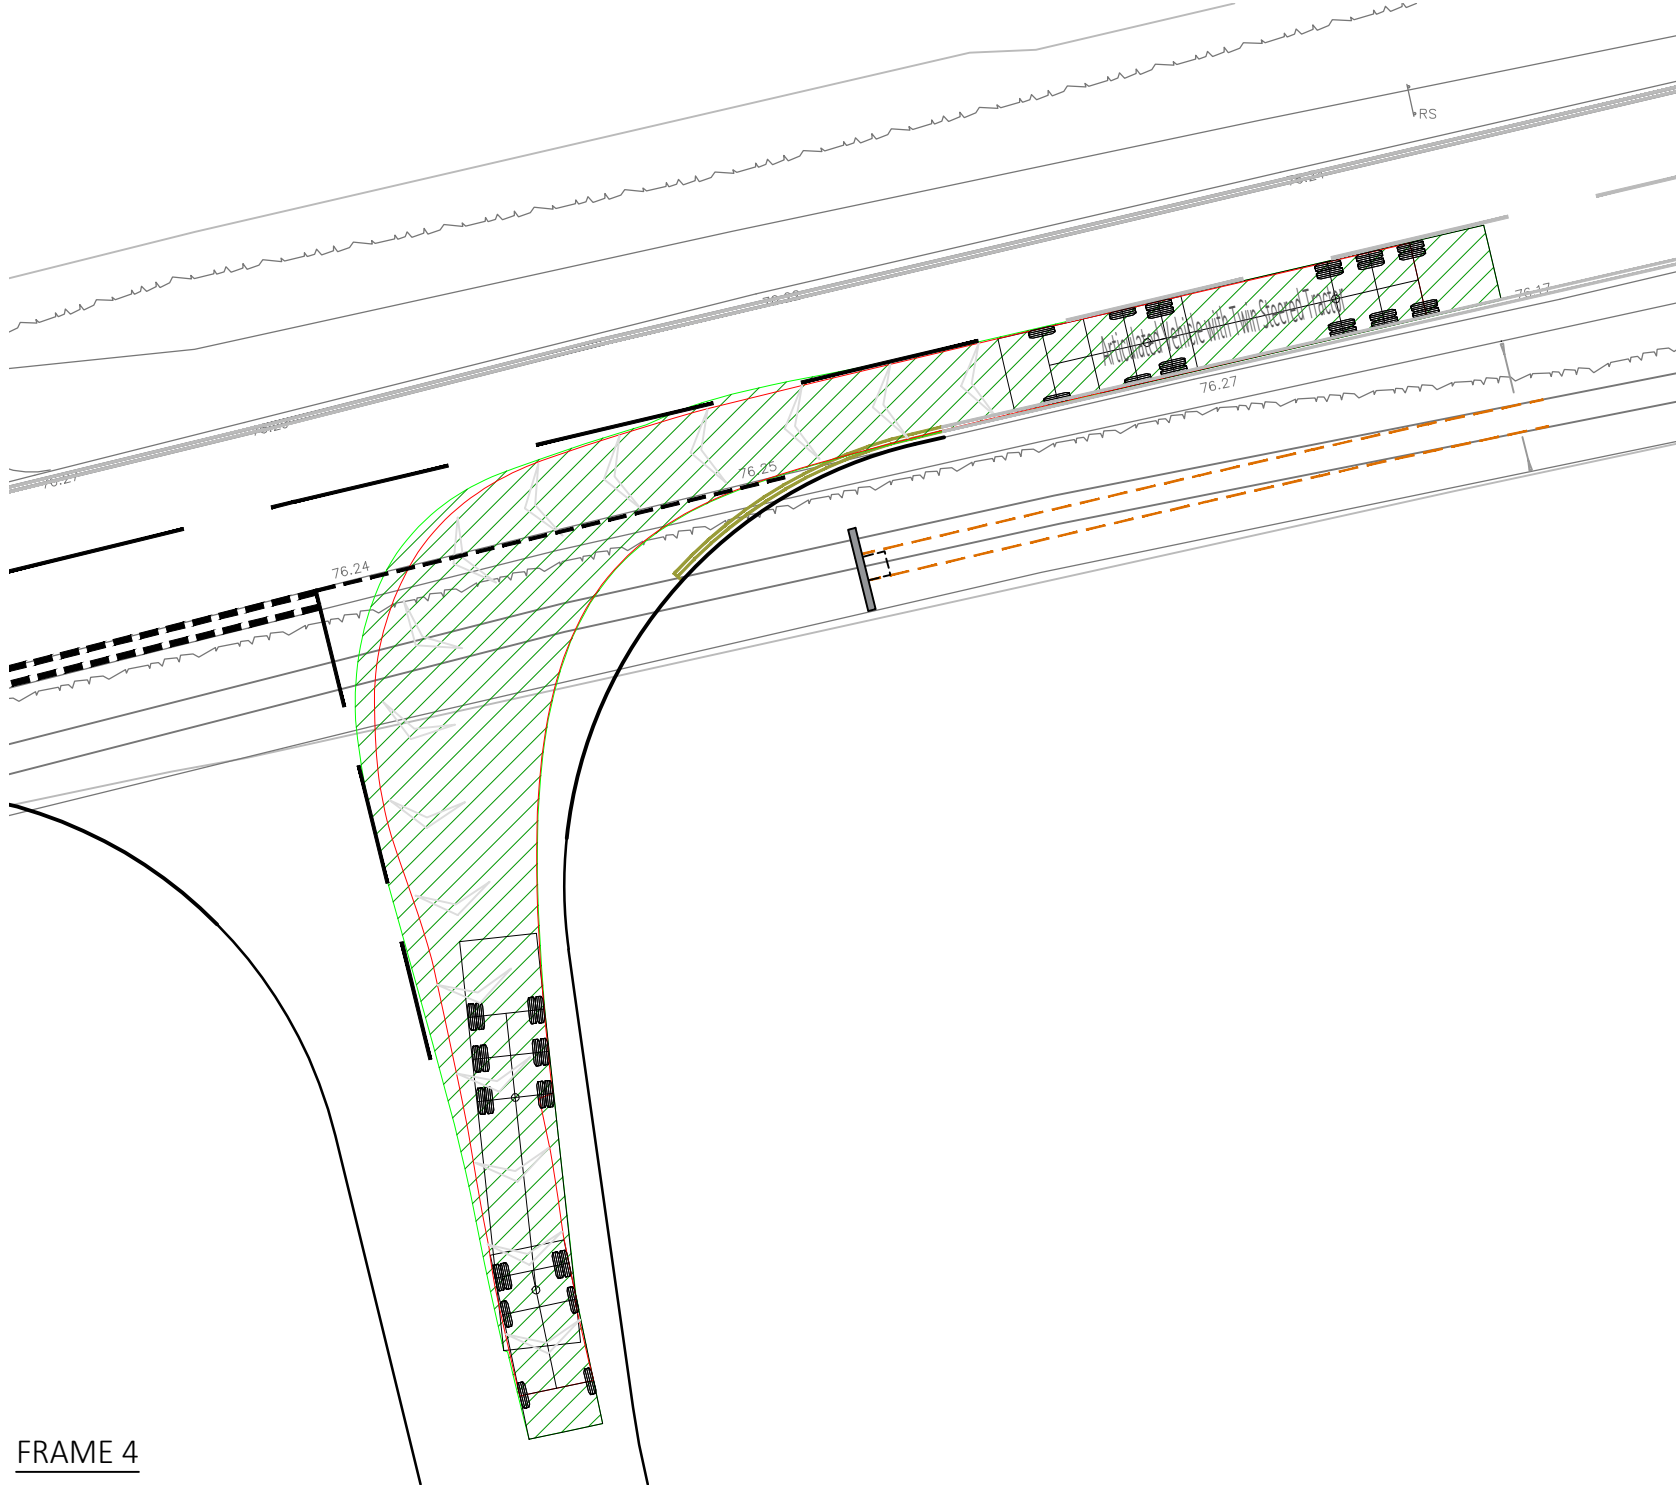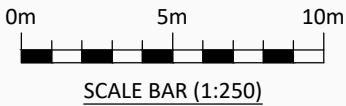


FRAME 4

DO NOT SCALE

- NOTE
1. TOPOGRAPHICAL SURVEY TAKEN FROM OCS SURVEYING, DRAWING BBF-003-001 DATED 17/03/2025.

VEHICLE PROFILE

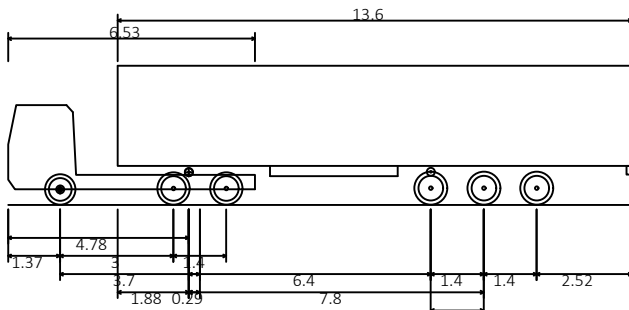

Max Legal Length (UK) Articulated Vehicle (16.5m)
Overall Length 16.500m
Overall Width 2.550m
Overall Body Height 3.681m
Min Body Ground Clearance 0.411m
Max Track Width 2.500m
Lock to lock time 6.00s
Kerb to Kerb Turning Radius 6.530m

REVISIONS

PO1	FIRST ISSUE	05/06/25	RJP	SW RJP
Rev.	Revision Notes	Date	Drawn By	Checked Approved



Over Court Barns
Over Lane, Almondsbury
Bristol
BS32 4DF
t: +44(0)1454 619533
e: bristol@hydrock.com

CLIENT

EARTHLINE LTD

PROJECT

BLACKBURR FARM QUARRY

TITLE

SECTION S278 AGREEMENT
MAIN SITE ACCESS JUNCTION
SWEEP PATH ANALYSIS
HGV - MAX LEGAL 16.5M

STANTEC PROJECT NO. 333800456	SCALE @ A2 1:250	STATUS S2
STATUS DESCRIPTION SUITABLE FOR INFORMATION		REVISION P01