

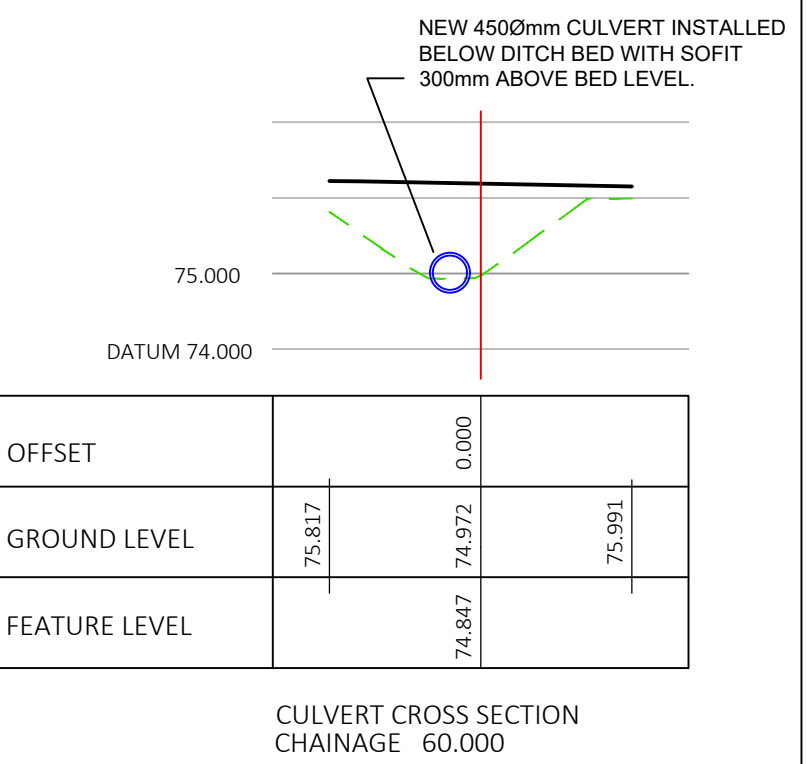
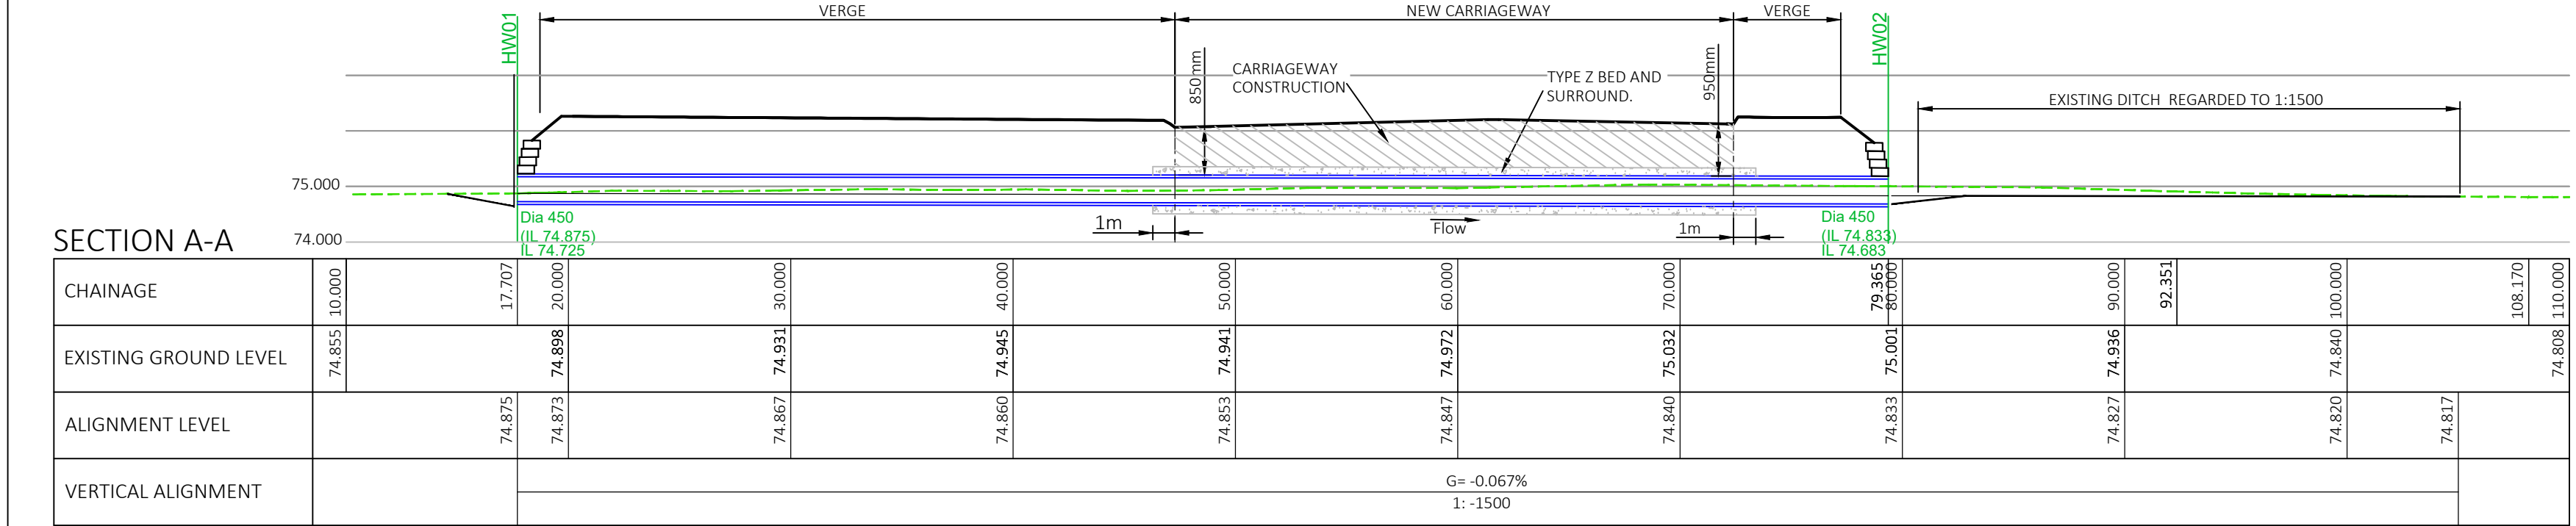


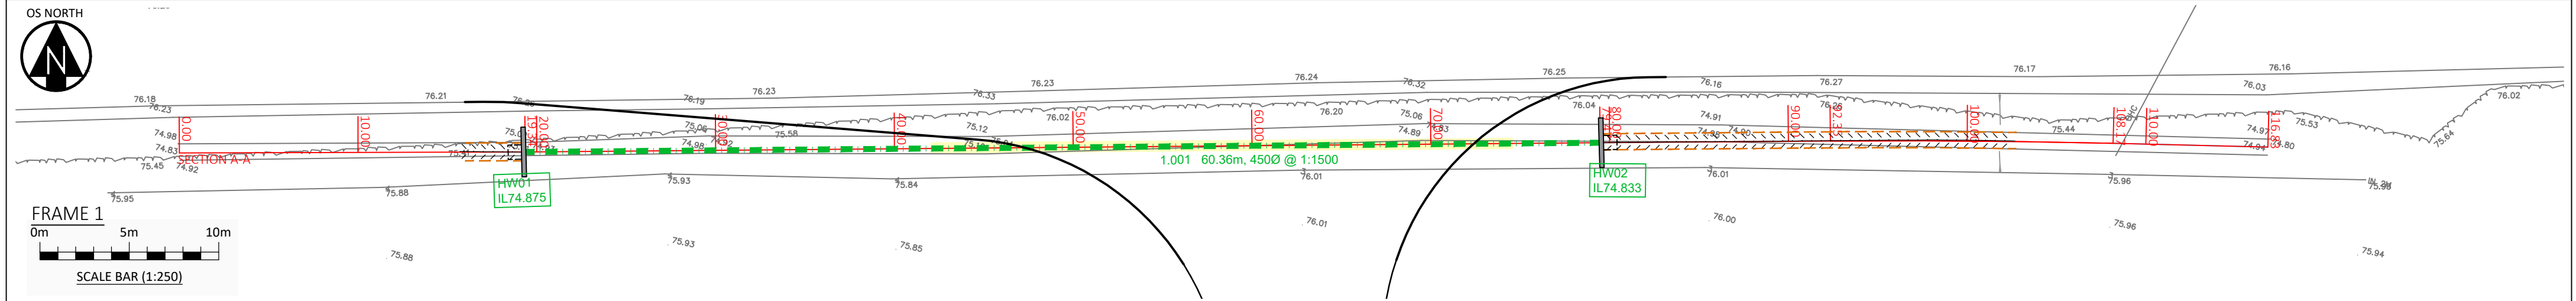

CULVERT LONG SECTION
1:100V - 1:250H

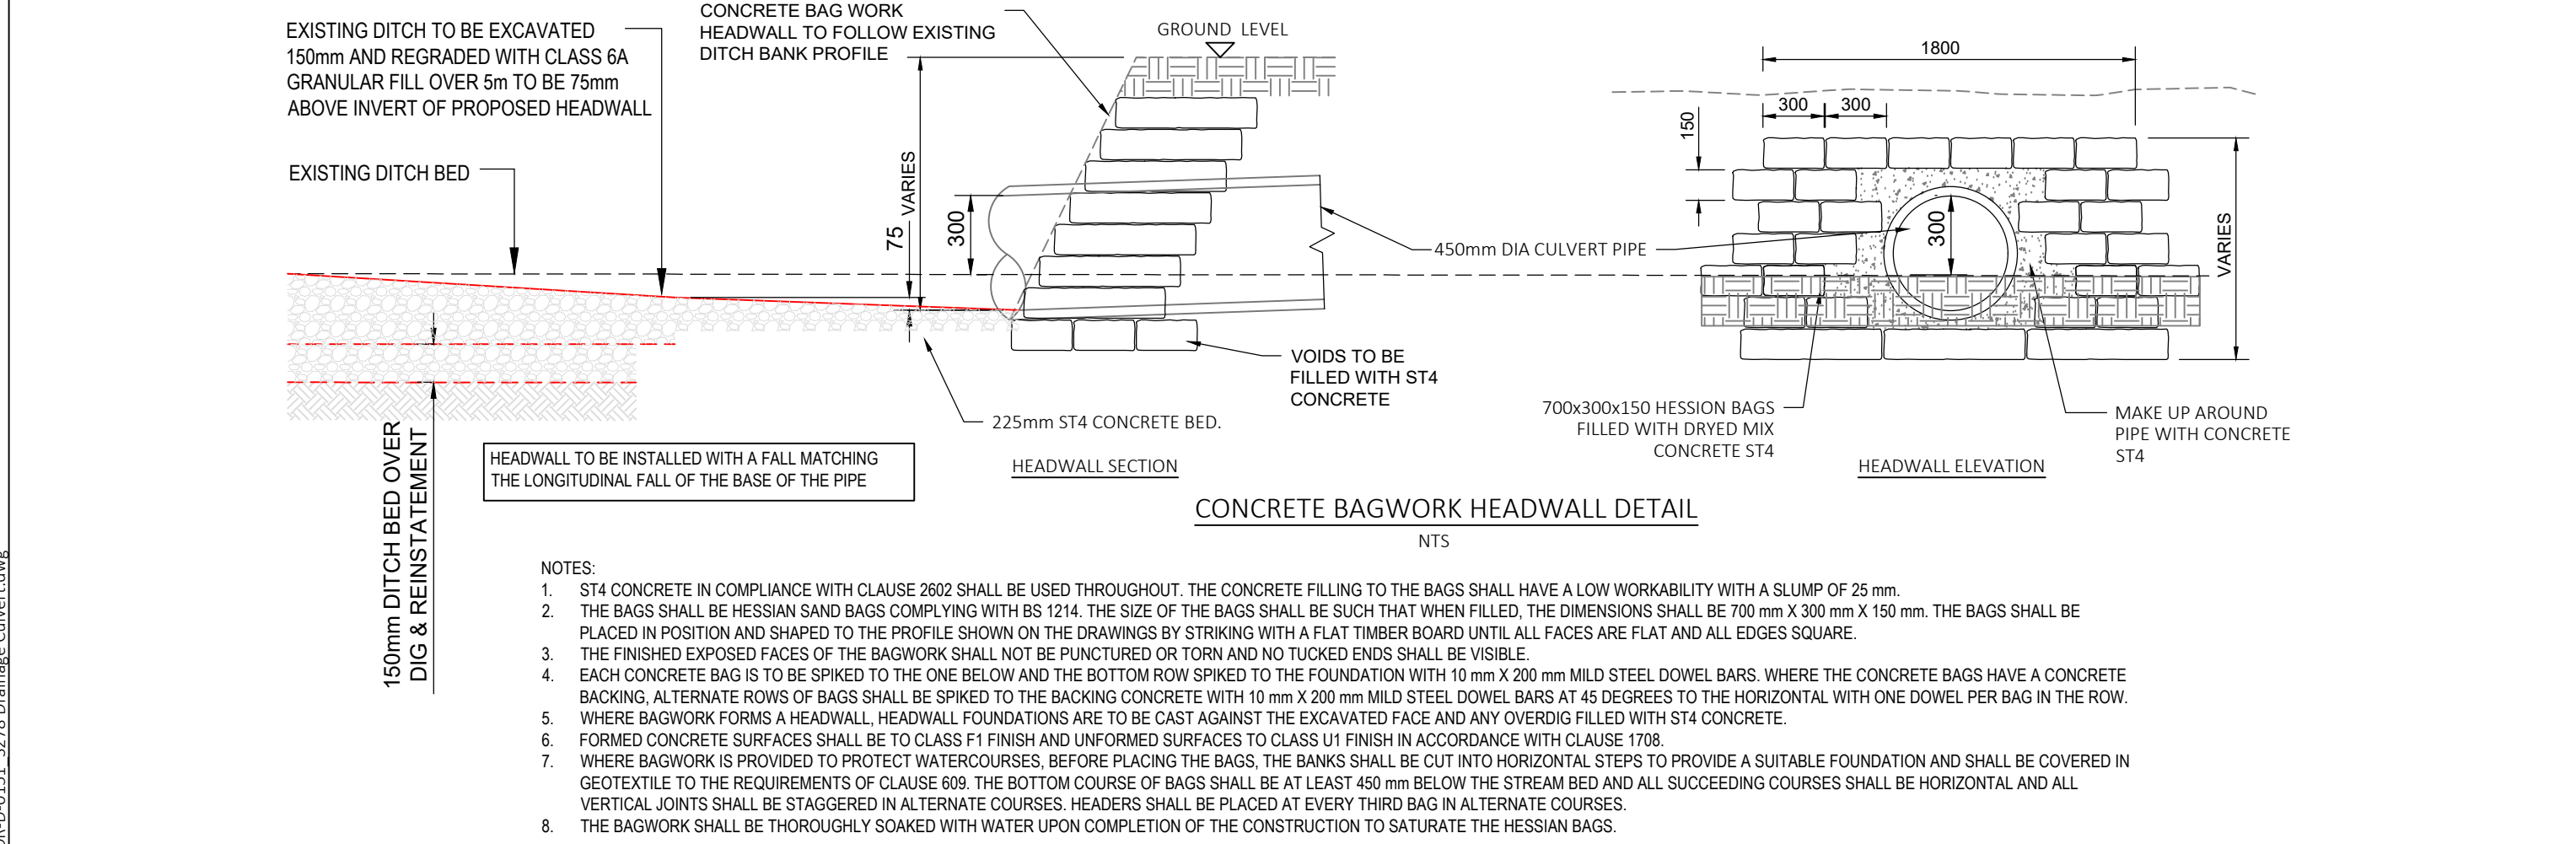

HEADWALL SCHEDULE				
REFERENCE	TYPE	PIPE INVERT (mAOD)	PIPE Ø (mm)	COMMENTS
HW01	BAGWORK HEADWALL	74.725 (74.875)	450	PIPE LAID 150mm BELOW EXISTING BED LEVEL
HW02	BAGWORK HEADWALL	74.683 (74.833)	450	PIPE LAID 150mm BELOW EXISTING BED LEVEL
NOTES: 1. ALTERNATIVE HEADWALLS TO BE APPROVED.				

DO NOT SCALE

KEY PLAN

NOTES

REVISIONS

Hydrock

now

Stantec

Over Court Barns
Over Lane, Almondsbury
Bristol
BS32 4DF
t: +44(0)1454 619533
e: bristol@hydrock.com

CLIENT

EARTHLINE LTD

PROJECT

BLACKBURR FARM QUARRY

TITLE

SECTION S278 AGREEMENT
MAIN SITE ACCESS JUNCTION
CULVERT SECTIONS

STANTEC PROJECT NO.

333800456

SCALE @ A2

H=1:250 V=1:100

STATUS DESCRIPTION

SUITABLE FOR STAGE APPROVAL

STATUS

S4

DRAWING NO.

38342-HYD-XX-XX-DR-D-0151

REVISION

P01

P01	FIRST ISSUE	06/06/25	RJP	SW RJP
Rev.	Revision Notes	Date	Drawn By	Checked Approved