

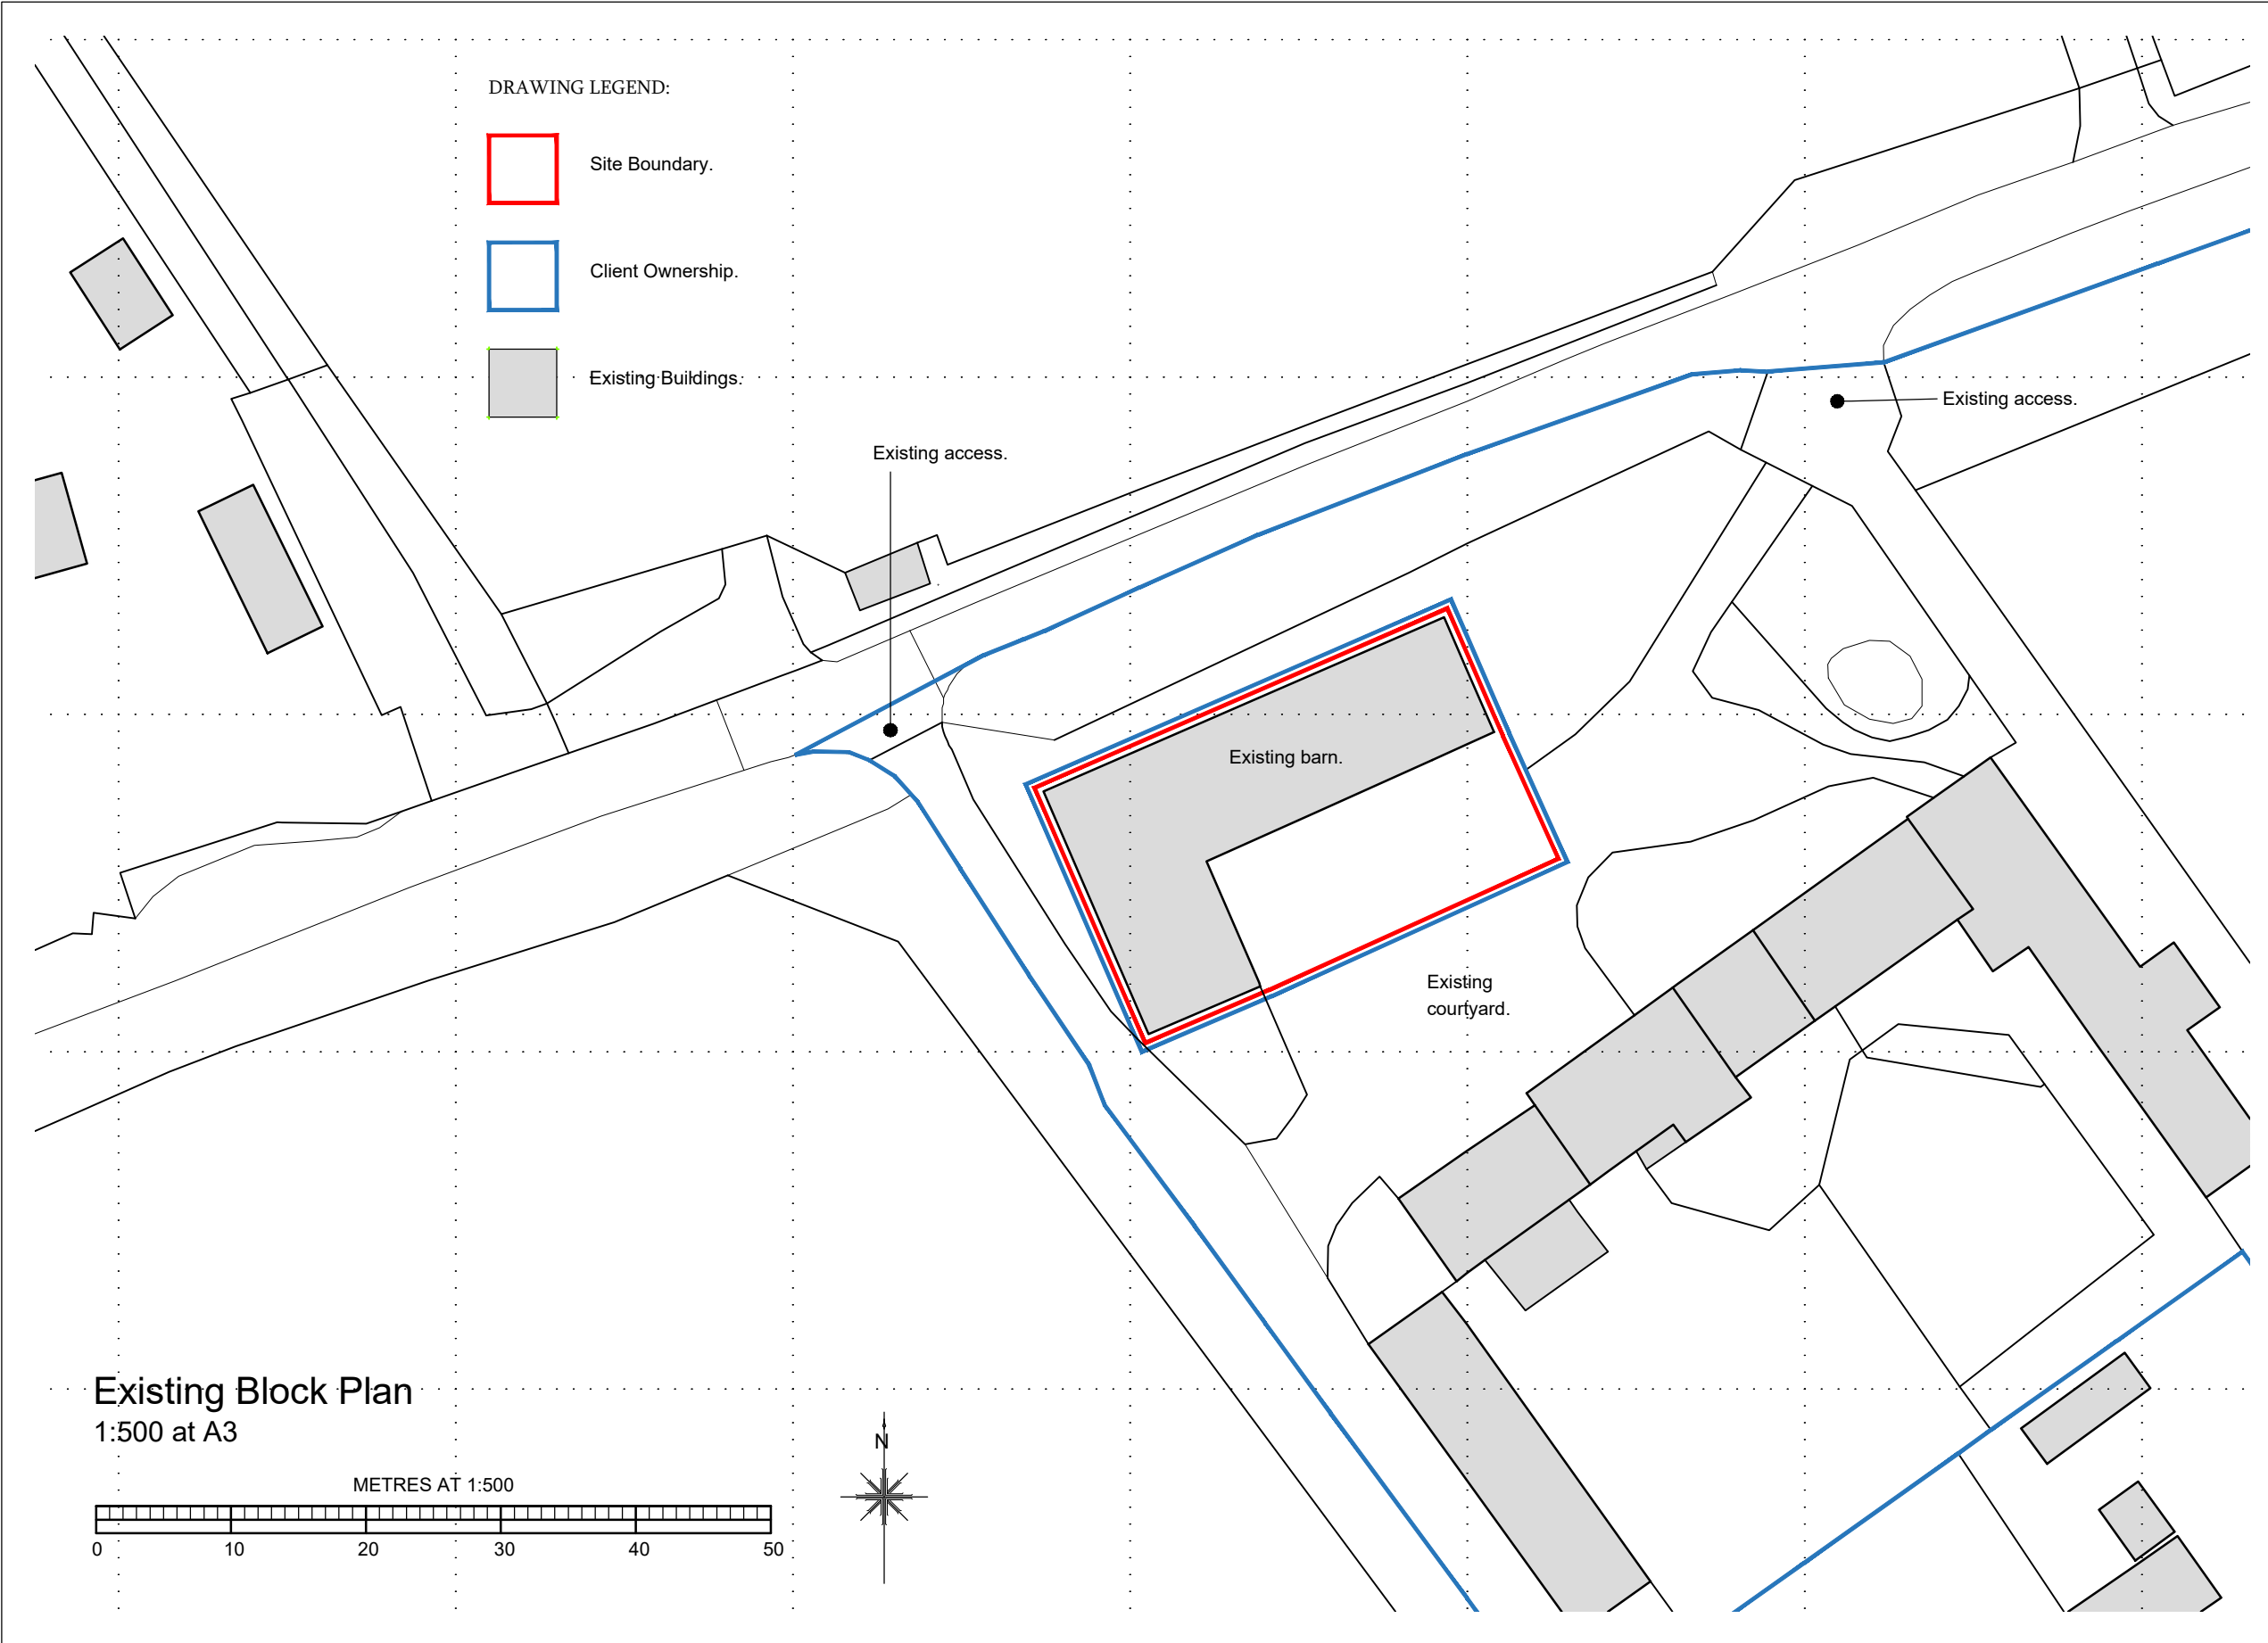


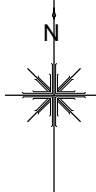

DRAWING LEGEND:

-  Site Boundary.
-  Client Ownership.
-  Existing Buildings.

Existing Block Plan
1:500 at A3

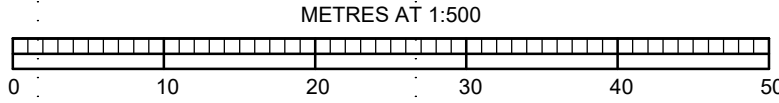


DRAWING LEGEND:

-  Site Boundary.
-  Client Ownership.

PROJECT: Wilbury Barn, Swallowcliffe, Salisbury, Wiltshire, SP3 5QH.
DRAWING: Existing Block Plan.
THIS DRAWING AND ALL ASSOCIATED INFORMATION IS PROTECTED BY COPYRIGHT

JOB No: 21139
DRWG No: 301 A

DATE: October 2025
SCALE: A3 - 1:500

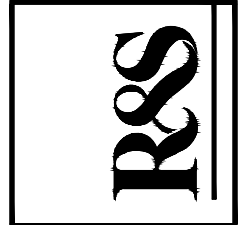

R & S CONSULTANTS LTD

SURVEYORS AND ARCHITECTURAL TECHNOLOGISTS
THE OLD COACH HOUSE, BARTON HILL, SHAFESBURY, DORSET, SP7 8DQ.
RICHARD 07887763526 BEN 07792224875