


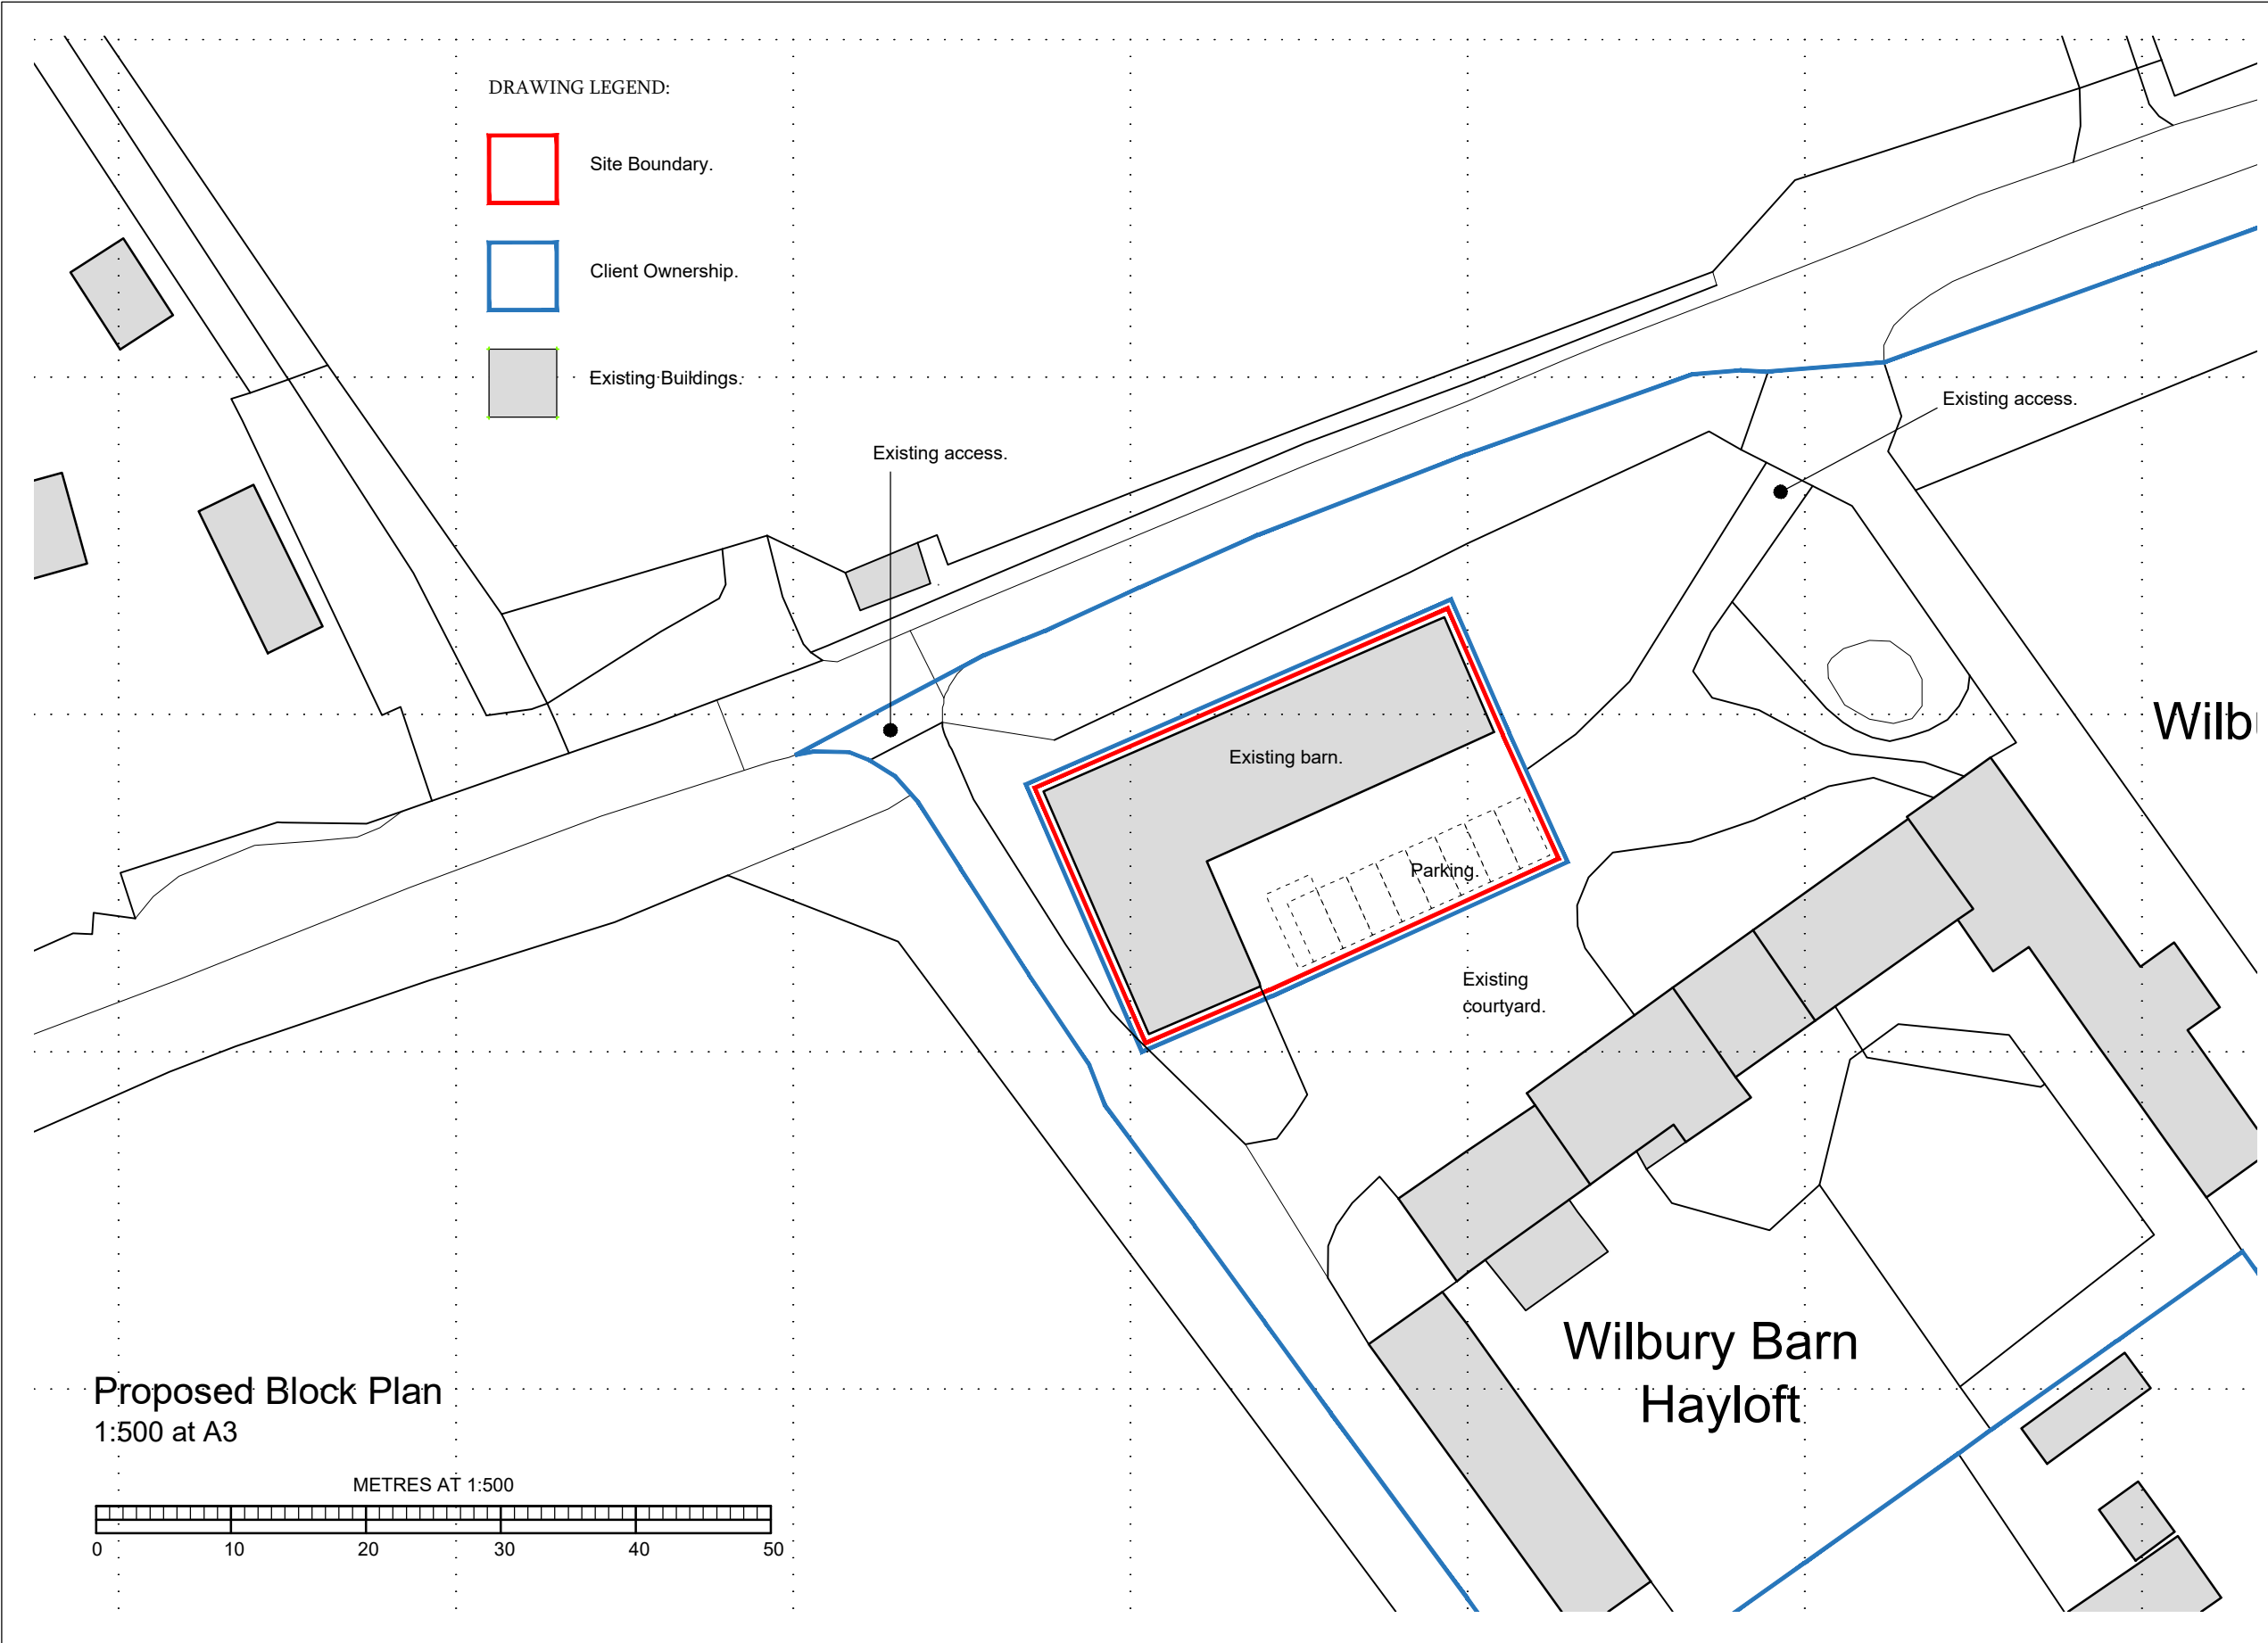


DRAWING LEGEND:

 Site Boundary.

 Client Ownership.

 Existing Buildings.


Proposed Block Plan
1:500 at A3

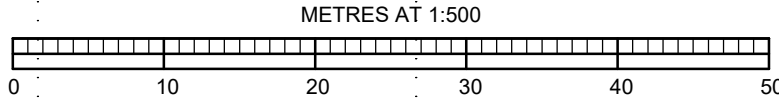

DATE: October 2025
SCALE: A3 - 1:500

JOB No: 21139
DRWG No: 302 A

PROJECT: Wilbury Barn, Swallowcliffe, Salisbury, Wiltshire, SP3 5QH.
DRAWING: Proposed Block Plan.
THIS DRAWING AND ALL ASSOCIATED INFORMATION IS PROTECTED BY COPYRIGHT

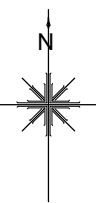

R & S CONSULTANTS LTD

SURVEYORS AND ARCHITECTURAL TECHNOLOGISTS

THE OLD COACH HOUSE, BARTON HILL, SHAFESBURY, DORSET, SP7 8DQ.

RICHARD 07887763526 BEN 07792224875