
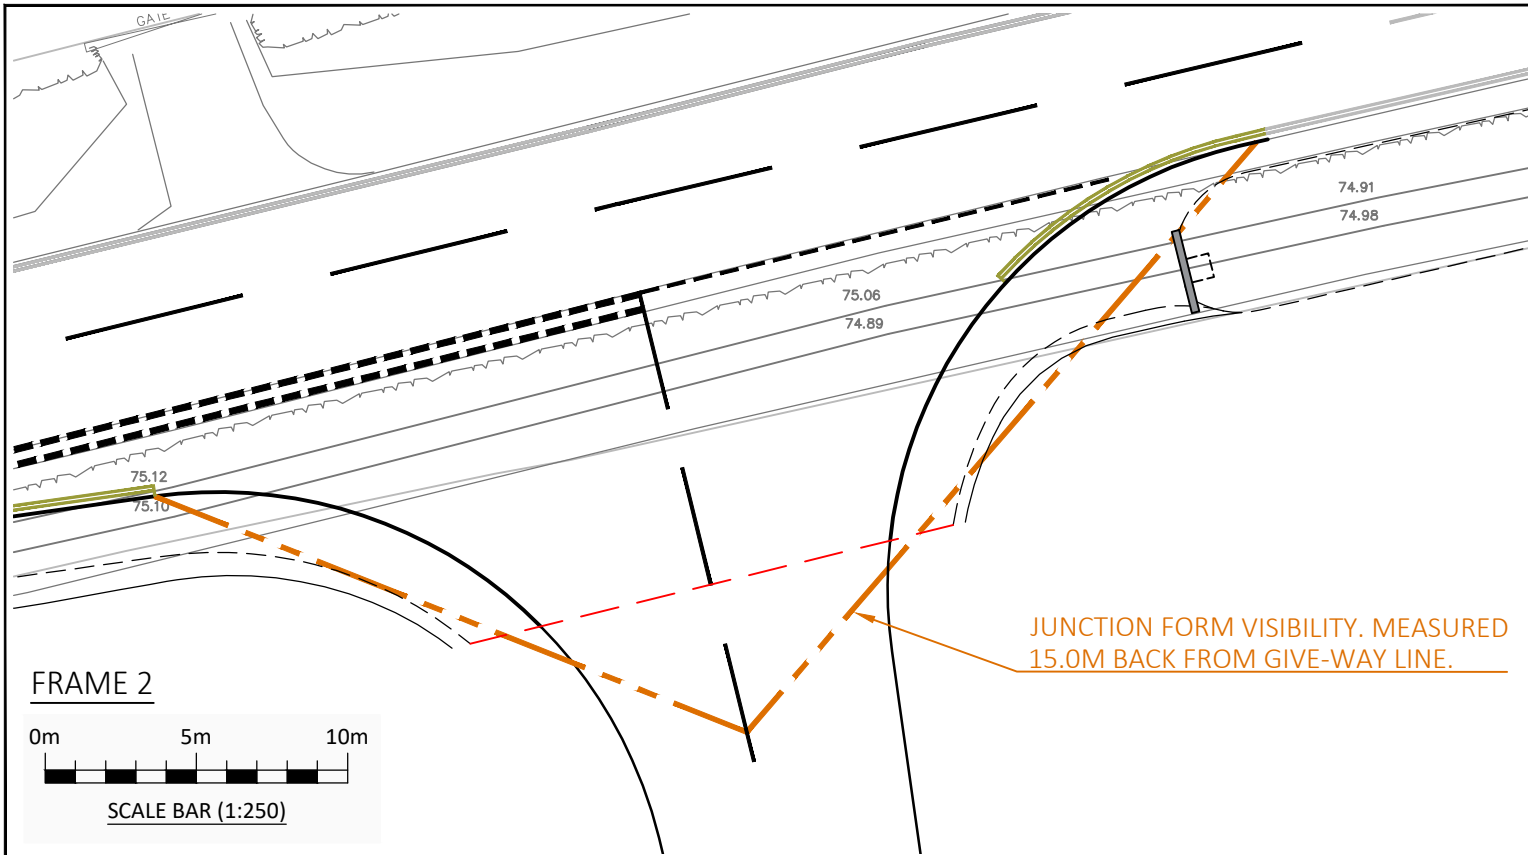
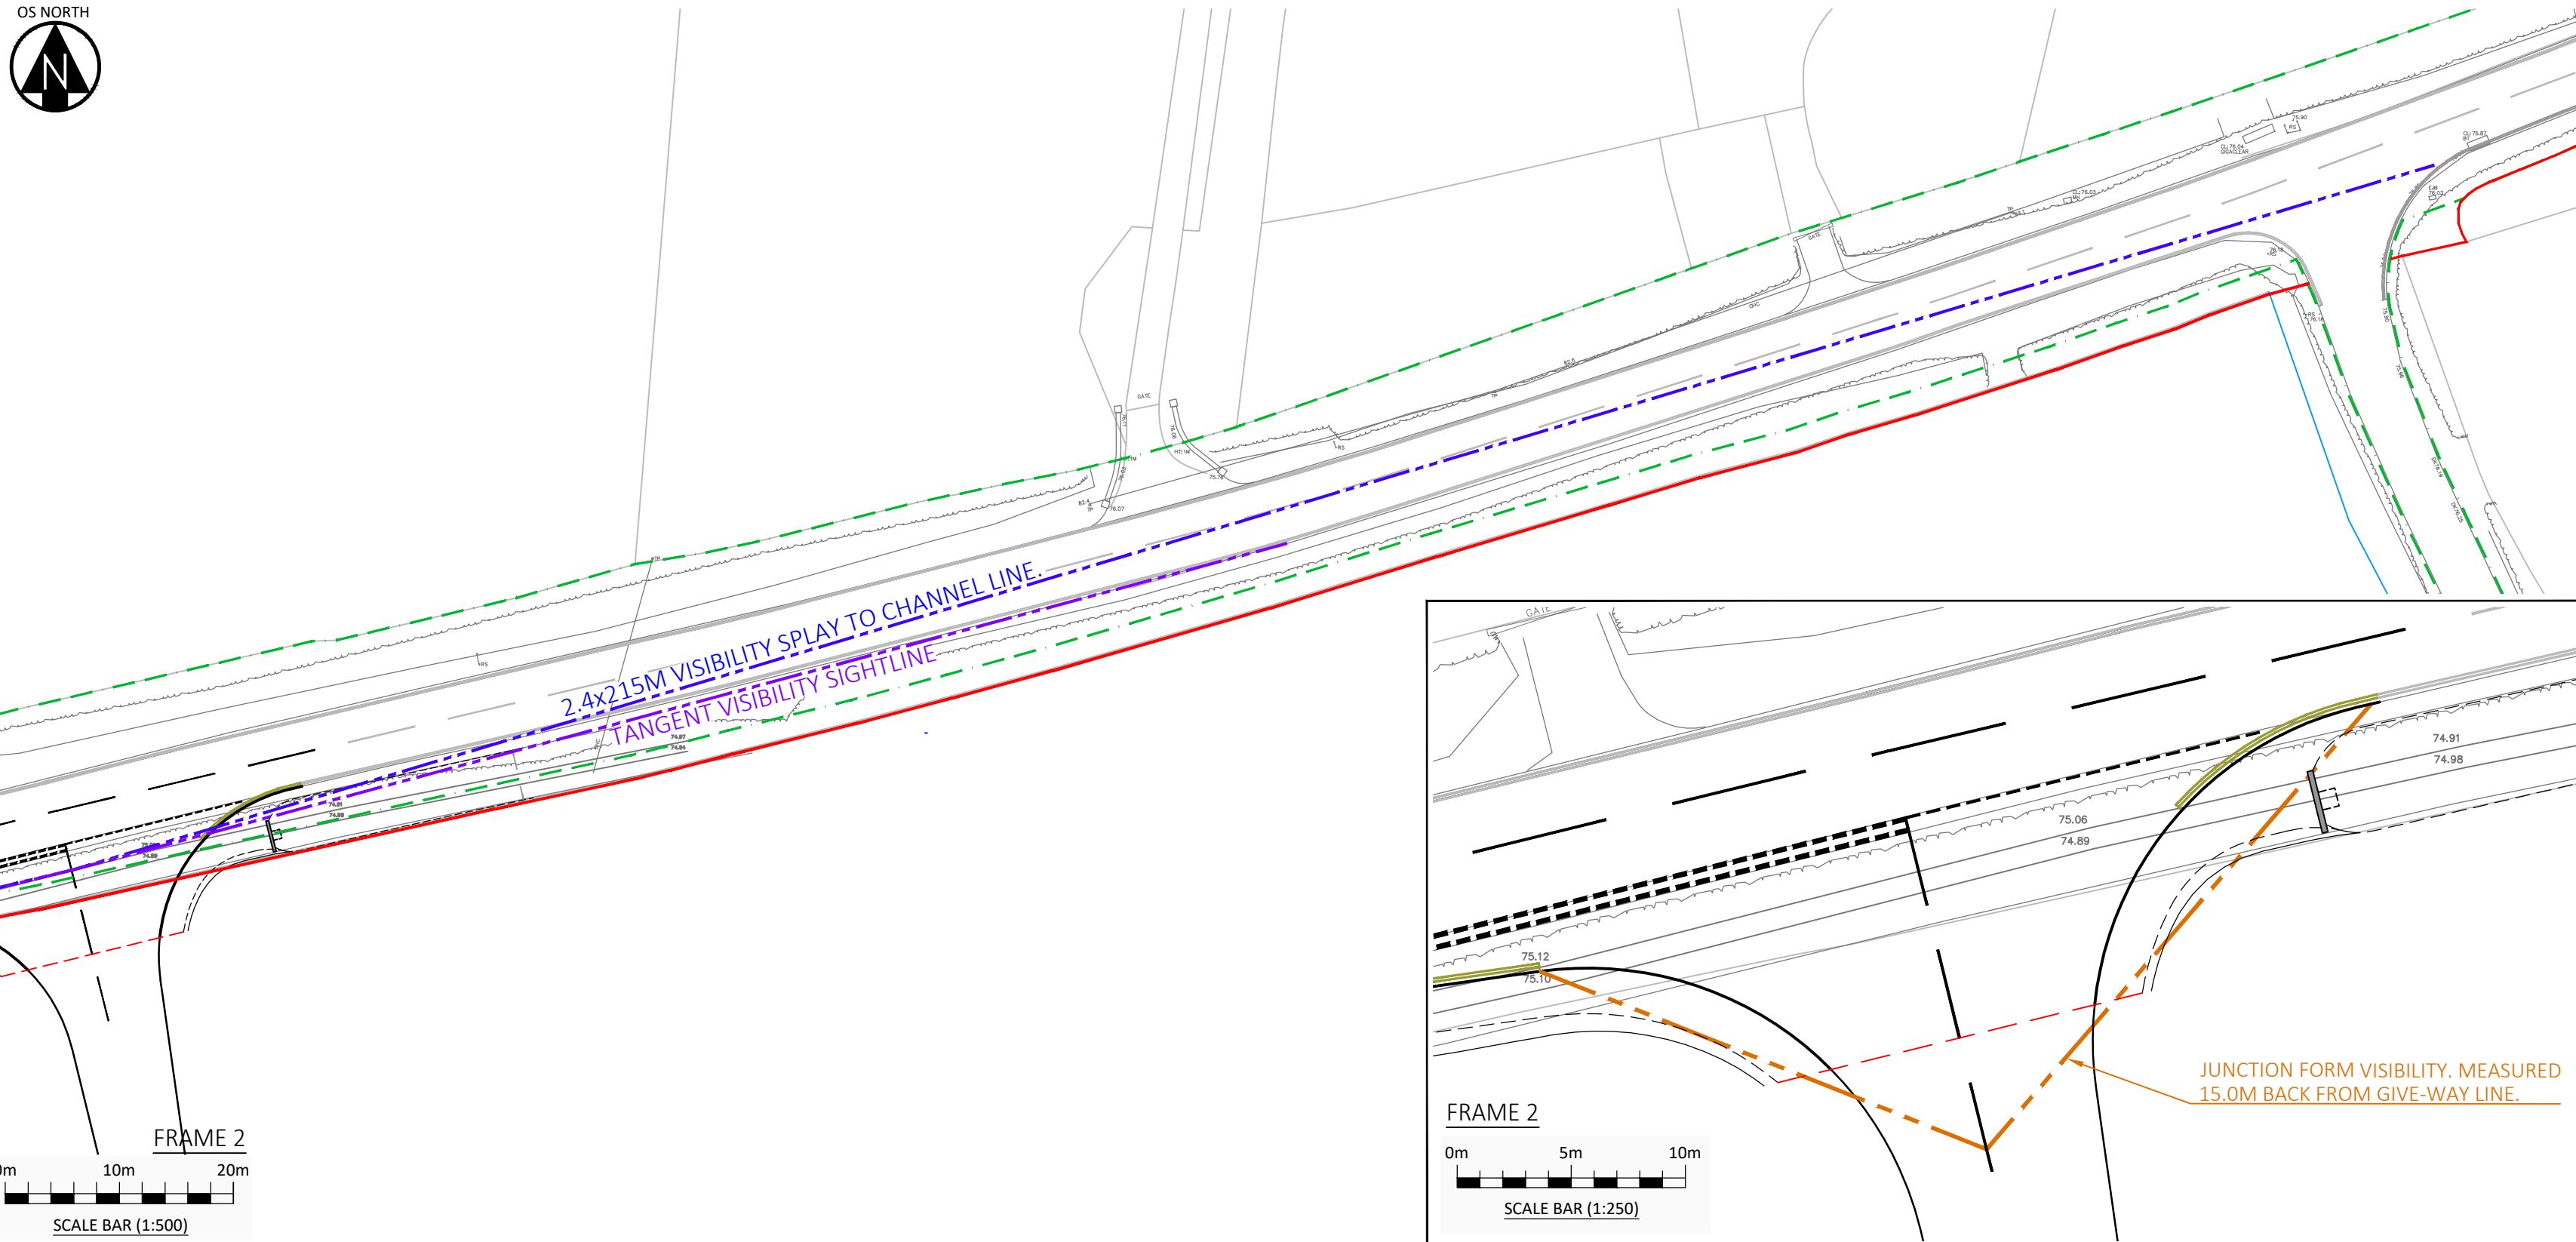


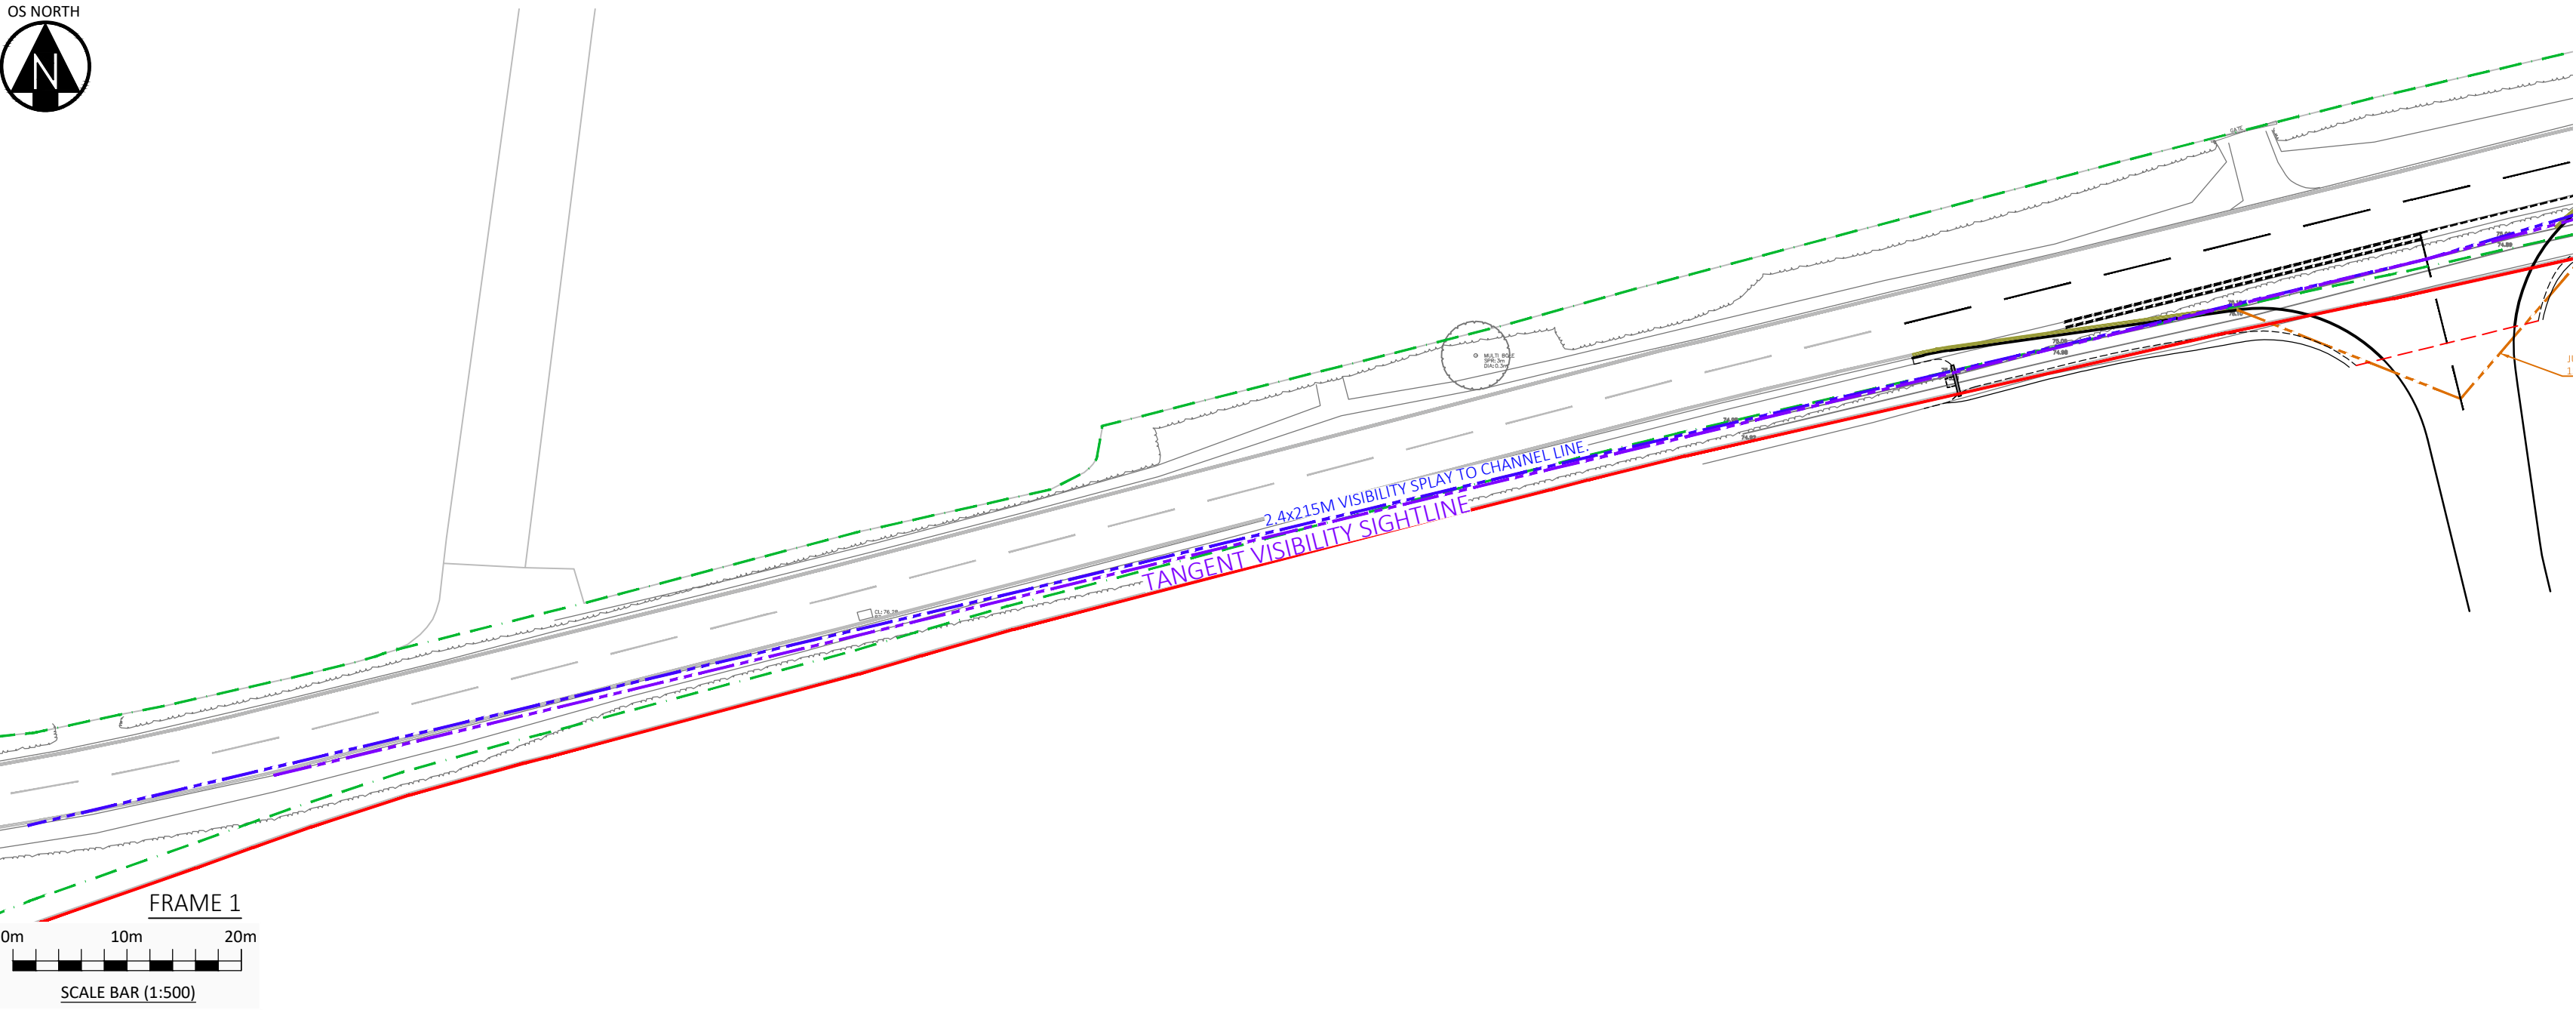

DO NOT SCALE

- NOTE
- TOPOGRAPHICAL SURVEY TAKEN FROM OCS SURVEYING, DRAWING BBF-003-001 DATED 17/03/2025.
 - DESIGN SPEED FOR C124 IS 60MPH / 100A (**DMRB CD 109**)

REVISIONS

P01	FIRST ISSUE	06/06/25	RJP	SW RJP
Rev.	Revision Notes	Date	Drawn By	Checked Approved


Hydrock
now


Over Court Barns
Over Lane, Almondsbury
Bristol
BS32 4DF
t: +44(0)1454 619533
e: bristol@hydrock.com

CLIENT

EARTHLINE LTD

PROJECT

BLACKBURR FARM QUARRY

TITLE

SECTION S278 AGREEMENT
MAIN SITE ACCESS JUNCTION
VISIBILITY SPLAY

STANTEC PROJECT NO.	SCALE @ A2
333800456	1:250

STATUS DESCRIPTION	STATUS
SUITABLE FOR INFORMATION	S2

DRAWING NO.	REVISION
38342-HYD-XX-XX-DR-D-0101	P01