



Filename: U:\333800456\01_WPI\DR_Drawing\38342-HYD-XX-XX-DR-D-030380304_Temporary South Crossing Cross Sections.dwg

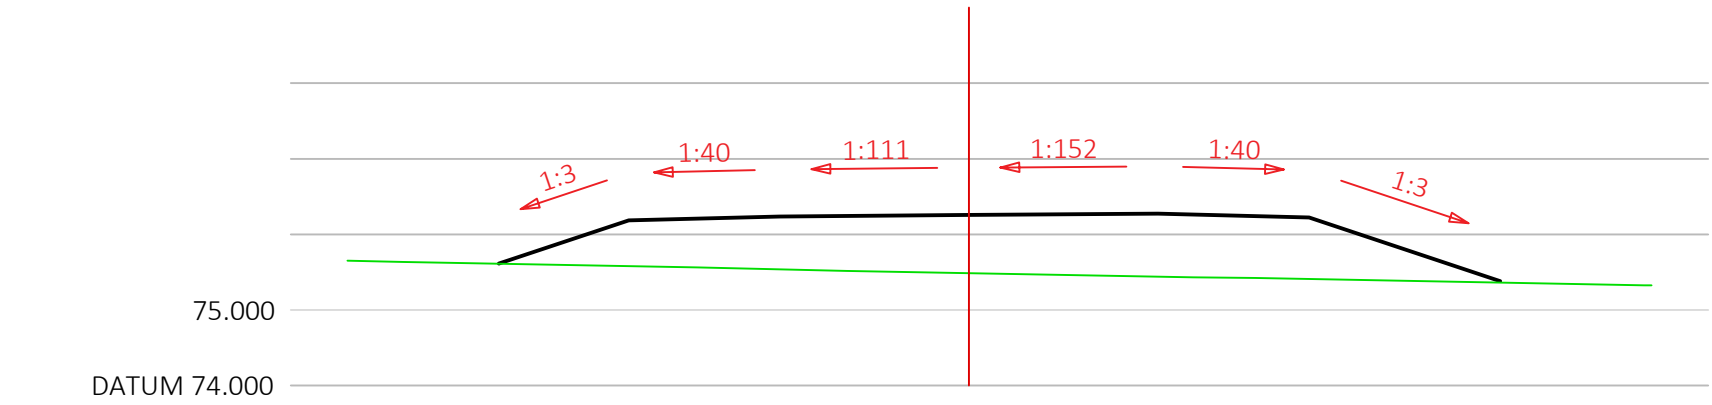


OFFSET		6.218		4.500		2.500		0.000		2.500		4.500		7.028		
GROUND LEVEL	75.650	75.612		75.580		75.537		75.487		75.441		75.411		75.363		75.326
FEATURE LEVEL		75.612		76.185		76.235		76.258		76.274		76.224		75.381		

ALIGNMENT SC_WC01
CHAINAGE 5.000

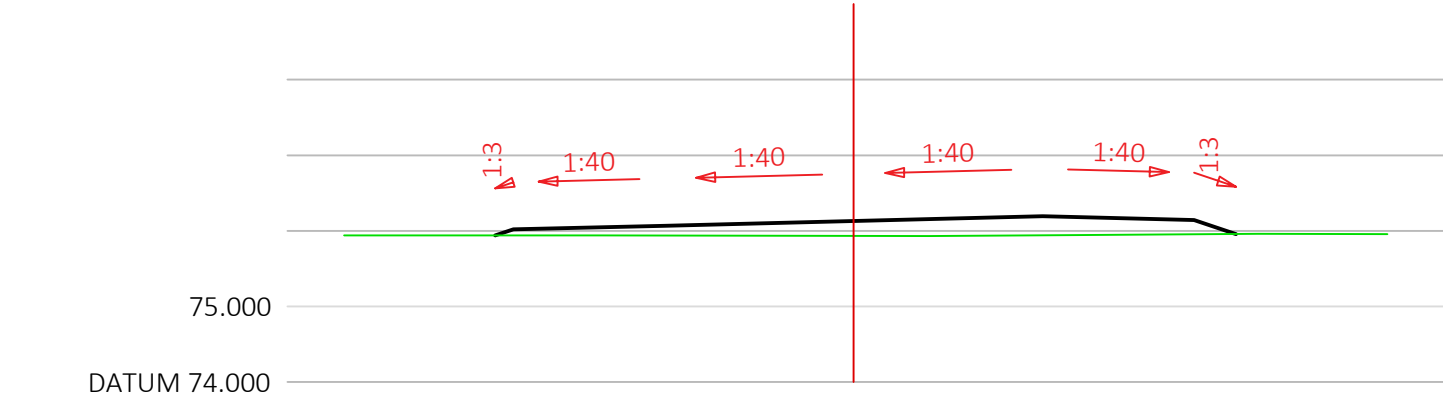


OFFSET		4.741	4.500	2.500		0.000		2.500		4.500	5.058		
GROUND LEVEL	75.941	75.939		75.938		75.934		75.942		75.954	75.958		75.958
FEATURE LEVEL		75.939	76.019	76.069		76.132		76.194		76.144	75.958		

ALIGNMENT SC_WC01
CHAINAGE 11.309

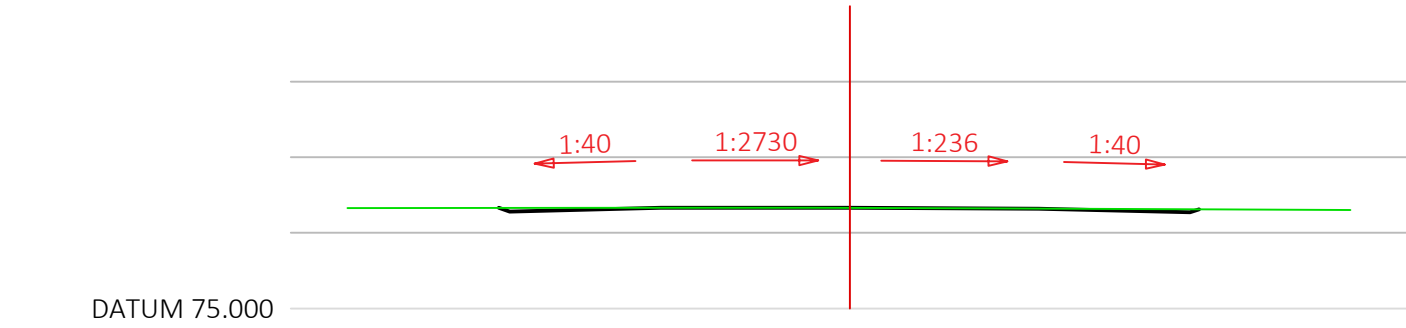

OFFSET		4.643	4.500	2.500		0.000		2.500		4.500	4.621		
GROUND LEVEL	76.328	76.330		76.332		76.331		76.321		76.312		76.303	
FEATURE LEVEL		76.330	76.282	76.332		76.332		76.321		76.271	76.311		

ALIGNMENT SC_WC01
CHAINAGE 1.309

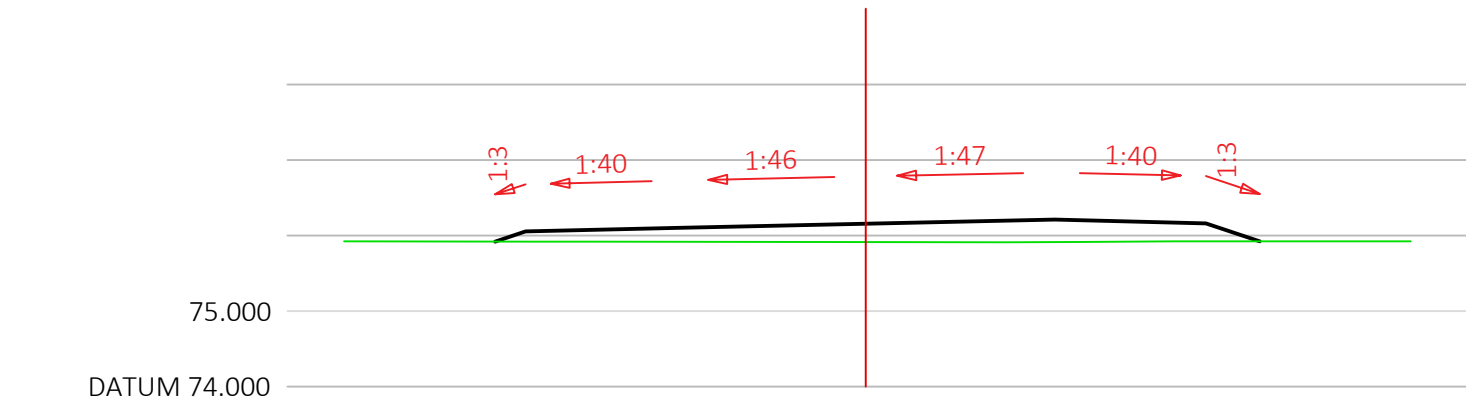

OFFSET		4.900	4.500	2.500		0.000		2.500		4.500	5.209		
GROUND LEVEL	75.923	75.920	75.919		75.918		75.914		75.915		75.925		75.922
FEATURE LEVEL		75.920	76.053		76.103		76.158		76.211		76.161	75.924	

ALIGNMENT SC_WC01
CHAINAGE 10.000

DO NOT SCALE

REVISIONS

P01	FIRST ISSUE	06/06/25	RJP	SW RJP
Rev.	Revision Notes	Date	Drawn By	Checked Approved


Hydrock
now


Over Court Barns
Over Lane, Almondsbury
Bristol
BS32 4DF
t: +44(0)1454 619533
e: bristol@hydrock.com

CLIENT



PROJECT

BLACKBURR FARM QUARRY

TITLE

TEMPORARY SOUTHERN ROAD CROSSING
SC_WC001 - ALIGNMENT
CROSS SECTION - SHEET 1

STANTEC PROJECT NO. 333800456	SCALE @ A2 1:250
----------------------------------	---------------------

STATUS DESCRIPTION SUITABLE FOR STAGE APPROVAL	STATUS S4
---	--------------

DRAWING NO. 38342-HYD-XX-XX-DR-D-0303	REVISION P01
--	-----------------