

Filename: U:\333800456\01_WIP\DR_Drawing\38342-HYD-XX-XX-DR-D-0180_5278 Road Markings Layout.dwg

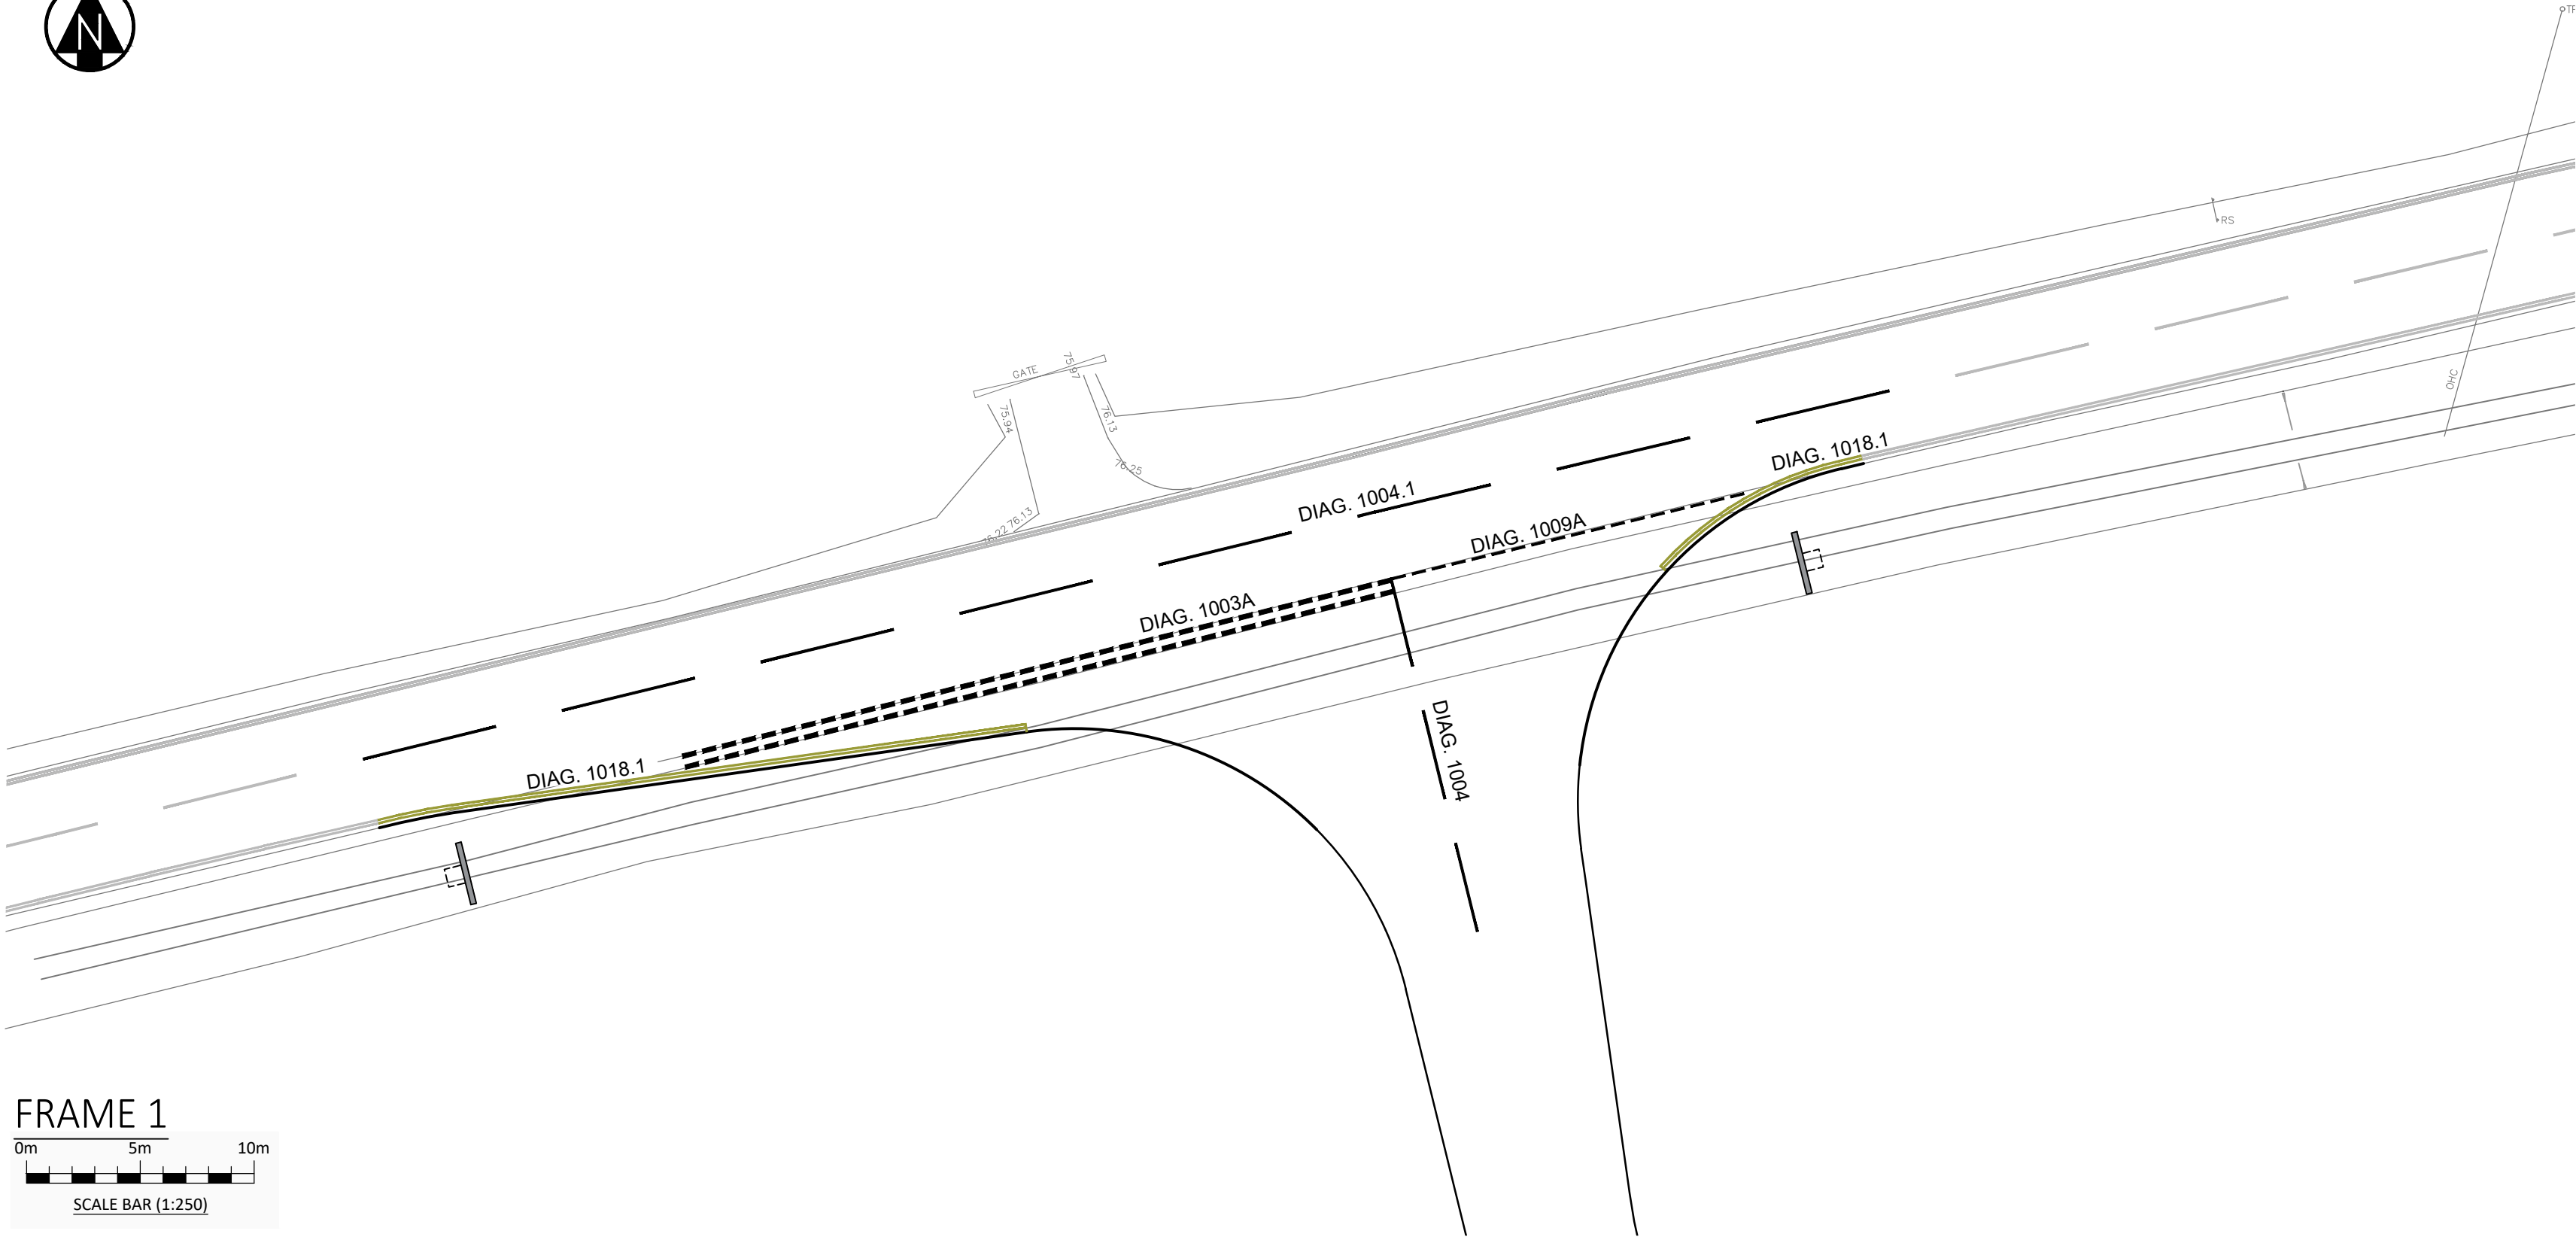


TABLE 1: ROAD MARKINGS TABLE

DIAGRAM NO.	MARK (mm)	GAP (mm)	THICKNESS (mm)	NOTES
1003A	600	300	200	COLOURED WHITE AND REFLECTORISED.
1004.1	6000	3000	100	COLOURED WHITE AND REFLECTORISED.
1004	4000	2000	100	COLOURED WHITE AND REFLECTORISED.
1009A	600	300	100	COLOURED WHITE AND REFLECTORISED.
1018.1			100	COLOURED YELLOW AND NON REFLECTORISED.

**SAFETY, HEALTH AND ENVIRONMENTAL INFORMATION**

THIS LIST IS NOT AN EXHAUSTIVE REGISTER OF ALL HAZARDS OR RISKS PRESENT, IT IDENTIFIES ONLY THE SIGNIFICANT RISKS REMAINING FOLLOWING THE INTERNAL RISK ASSESSMENT UNDERTAKEN BY THE PROJECT DESIGNERS. IT SHOULD BE CONSIDERED ALONGSIDE THE TYPICAL RISKS AND HAZARDS THAT A COMPETENT AND EXPERIENCED CONTRACTOR WOULD EXPECT TO BE PRESENT DURING SUCH CONSTRUCTION RELATED ACTIVITY.

CONSTRUCTION

THE CONTRACTOR'S ATTENTION IS DRAWN TO THE FOLLOWING HEALTH AND SAFETY RISK.

- WORKING ADJACENT TO LIVE CARRIAGEWAY (RISK OF CONFLICT WITH VEHICLES).
- WORKING IN PROXIMITY OF PEDESTRIANS/CYCLISTS (RISK OF CONFLICT WITH VULNERABLE USERS).
- WORKING IN PROXIMITY OF OVERHEAD CABLES.

MAINTENANCE/CLEANING*

- NONE THAT WOULD NOT BE IDENTIFIED BY A COMPETENT CONTRACTOR.

*FOR FURTHER INFORMATION RELATING TO END USE, MAINTENANCE & DEMOLITION, SEE THE HEALTH AND SAFETY FILE.

ALL WORKS SHOULD BE UNDERTAKEN IN ACCORDANCE WITH THE CONSTRUCTION (DESIGN & MANAGEMENT) REGULATIONS 2015.

DO NOT SCALE

- NOTE
- ALL WORKS SHALL BE CARRIED OUT TO LOCAL AUTHORITY STANDARDS FOR ADOPTABLE ROADS.
 - ALL ROAD MARKINGS TO BE IN ACCORDANCE WITH 'TRAFFIC SIGNS REGULATIONS AND GENERAL DIRECTIONS 2016' AND THE 'TRAFFIC SIGN MANUALS CHAPTERS 1 TO 8'.
 - ALL WHITE ROAD MARKINGS TO BE REFLECTORISED THERMOPLASTIC SCREED WITH APPLIED 'BALLOTINI' UNLESS OTHERWISE STATED.
 - ALL NEW ROAD MARKINGS TO TIE INTO EXISTING MARKINGS.

REVISIONS

PO2	CENTERLINE ADDED AND TABLE UPDATED	19/06/25	WG	RJP RJP
PO1	FIRST ISSUE	06/06/25	RJP	SW RJP
Rev.	Revision Notes	Date	Drawn By	Checked Approved



Over Court Barns
Over Lane, Almondsbury
Bristol
BS32 4DF
t: +44(0)1454 619533
e: bristol@hydrock.com

CLIENT



PROJECT

BLACKBURR FARM QUARRY

TITLE

SECTION S278 AGREEMENT
MAIN SITE ACCESS JUNCTION
ROAD MARKING LAYOUT

STANTEC PROJECT NO. 333800456	SCALE @ A2 1:250
STATUS DESCRIPTION SUITABLE FOR STAGE APPROVAL	STATUS S4
DRAWING NO. 38342-HYD-XX-XX-DR-D-0180	REVISION P02