

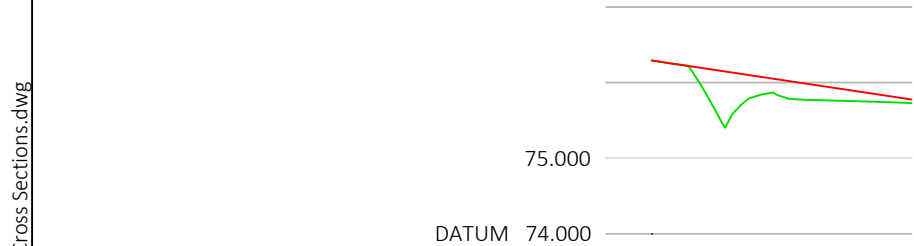


Filename: U:\333800456\01_WIP\DR_Drawing\38342-HYD-XX-XX-DR-D-0302_Temporary South Crossing Long & Cross Sections.dwg

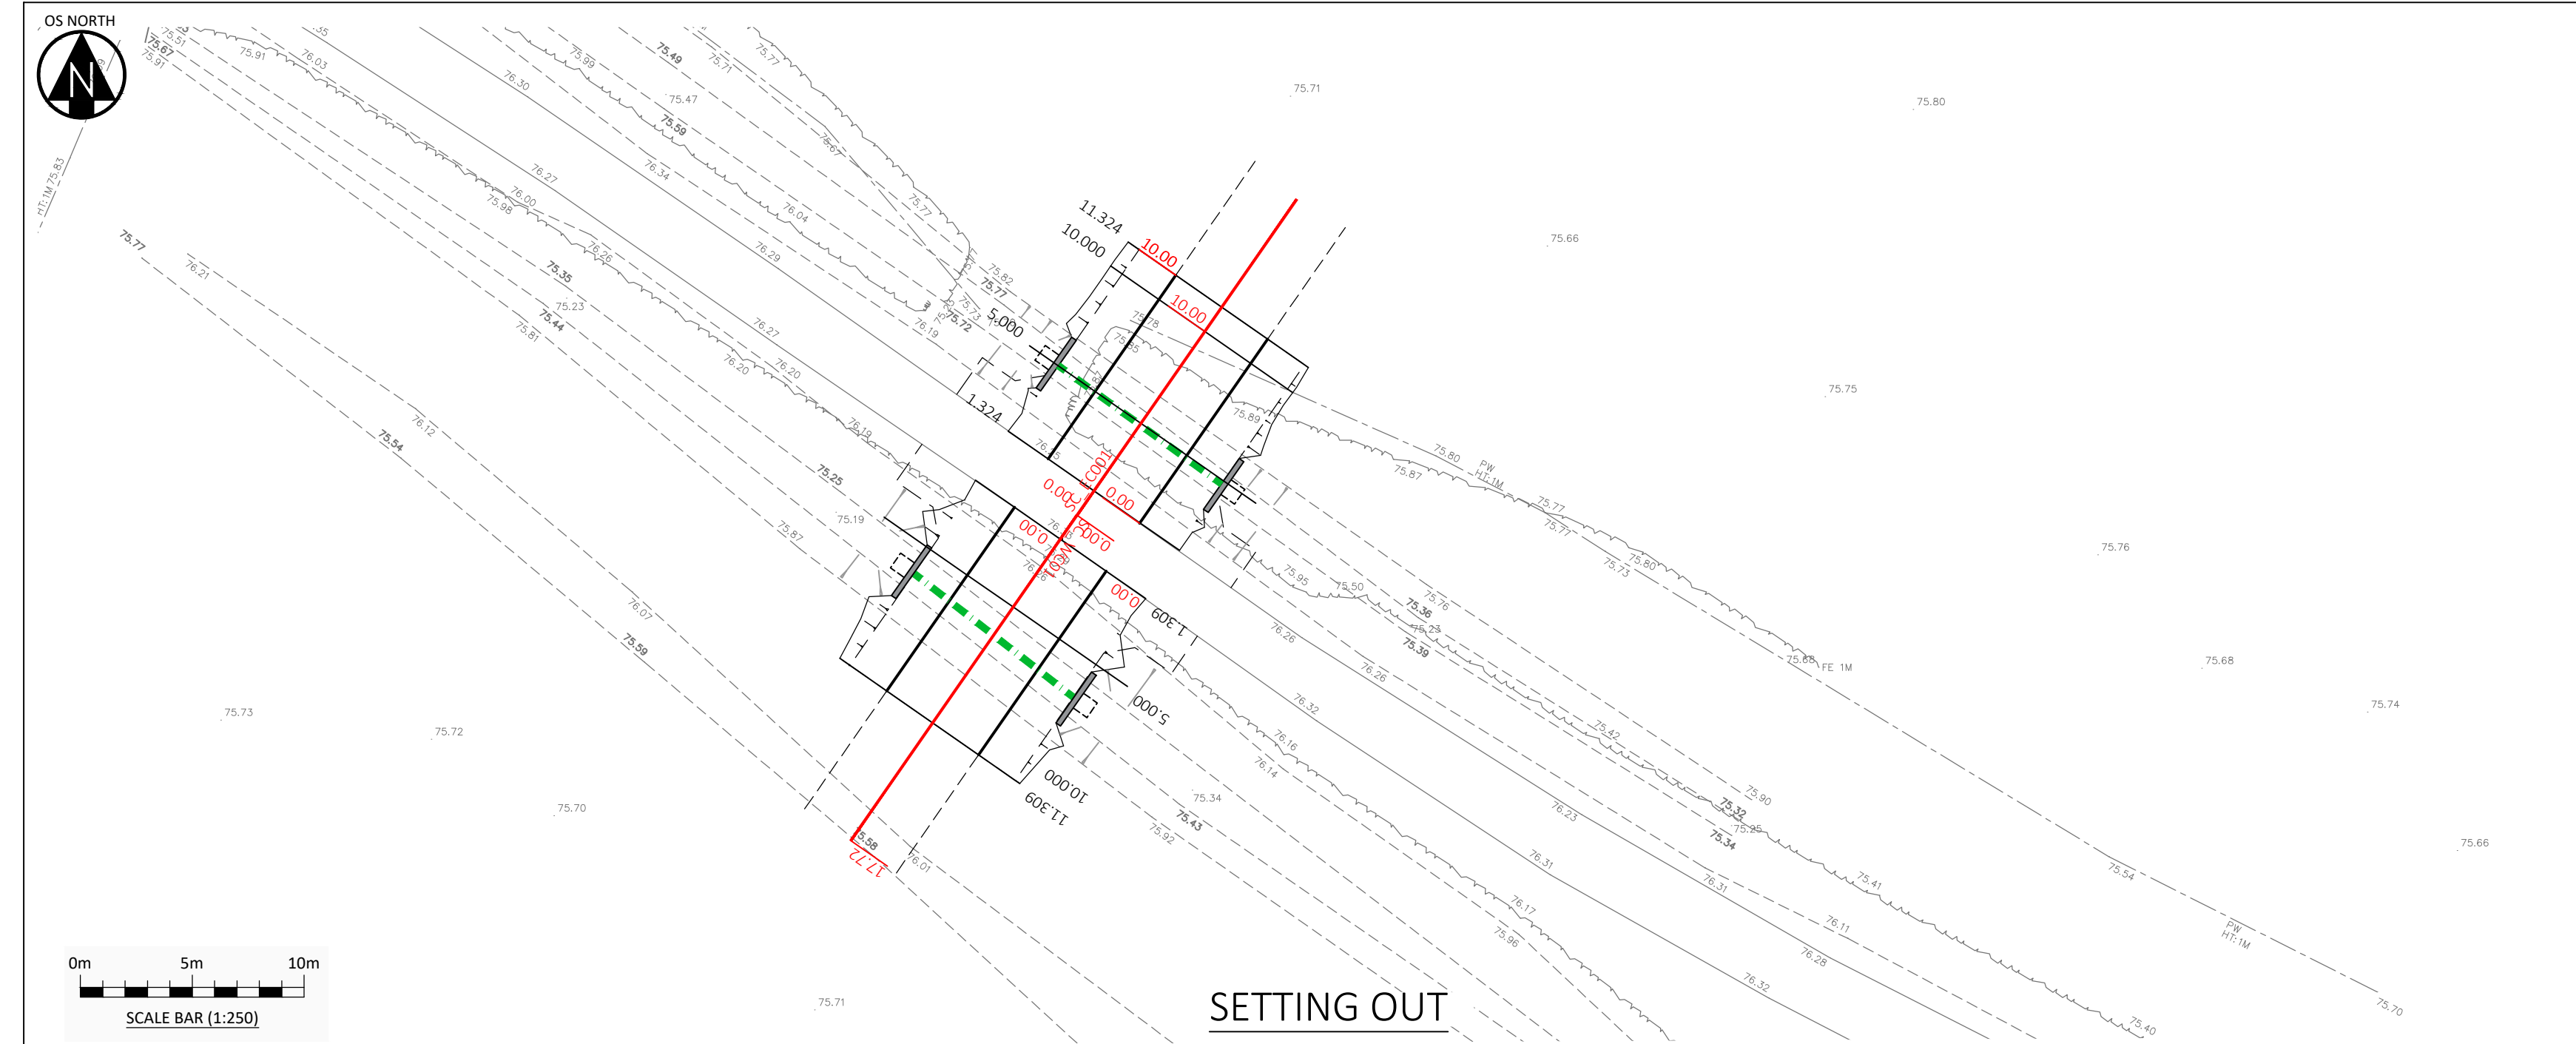

SC_EC001

CHAINAGE	0.000	10.000	17.194
EXISTING GROUND LEVEL	76.292	75.775	75.731
ALIGNMENT LEVEL	76.292	75.992	75.777
VERTICAL ALIGNMENT	G= -3.000% 1: -33.3		
HORIZONTAL ALIGNMENT			

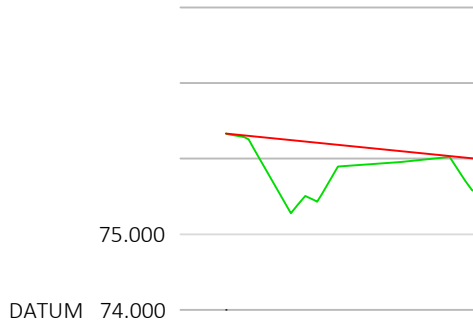

SC_WC01

CHAINAGE	1.293	10.000	17.722
EXISTING GROUND LEVEL	76.332	75.914	75.580
ALIGNMENT LEVEL	76.332	76.158	76.003
VERTICAL ALIGNMENT	G= -2.000% 1: -50.0		
HORIZONTAL ALIGNMENT			

DO NOT SCALE

KEY

- FOR LONG SECTIONS
- 10.000

CROSS SECTION REFERENCES.
REFER TO DRAWINGS NO. **D-0303.1** & **D-0303.2**.

REVISIONS

PO1	FIRST ISSUE	06/06/25	RJP	SW RJP
Rev.	Revision Notes	Date	Drawn By	Checked Approved

Hydrock

now

Stantec

Over Court Barns
Over Lane, Almondsbury
Bristol
BS32 4DF
t: +44(0)1454 619533
e: bristol@hydrock.com

CLIENT

EARTHLINE LTD

PROJECT

BLACKBURR FARM QUARRY

TITLE

TEMPORARY SOUTHERN ROAD CROSSING
SETTING OUT AND LONG SECTION

STANTEC PROJECT NO. 333800456	SCALE @ A2 1:250
----------------------------------	---------------------

STATUS DESCRIPTION SUITABLE FOR STAGE APPROVAL	STATUS S4
---	--------------

DRAWING NO. 38342-HYD-XX-XX-DR-D-0302	REVISION P01
--	-----------------