



Filename: U:\333800456\01_WIP\DR_Drawing\38342-HYD-XX-XX-DR-D-0120,0130_S278 Long & Cross Section.dwg

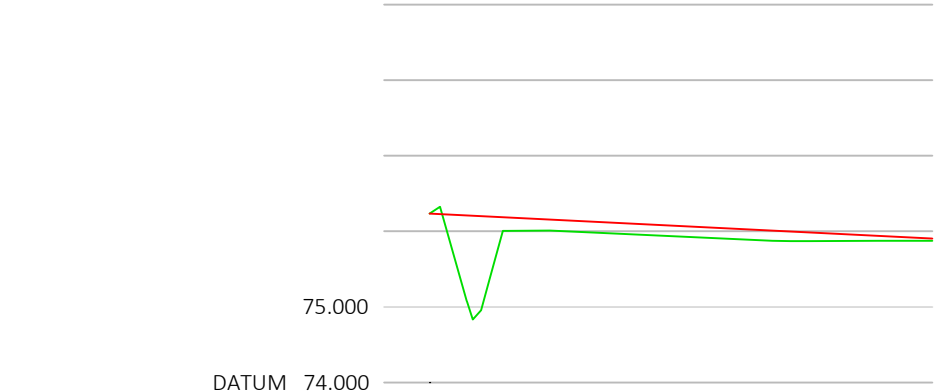


MA-C001

CHAINAGE	2.977	10.000	20.000	30.000	36.232
EXISTING GROUND LEVEL	76.236	76.007	75.927	75.871	75.876
ALIGNMENT LEVEL	76.236	76.166	76.066	75.966	75.903
VERTICAL ALIGNMENT	G= -1.000% 1: -100.0				
HORIZONTAL ALIGNMENT					

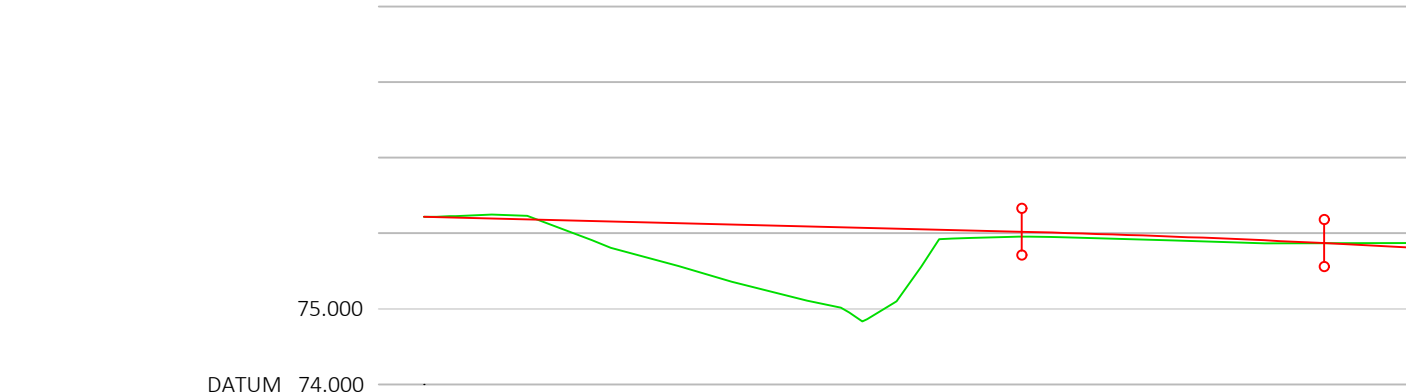

MA-K001

CHAINAGE	0.000 2.099	10.000	20.000	27.572 30.000	38.588 46.688	54.688 65.184	
EXISTING GROUND LEVEL	76.216	75.991	75.381	74.890	75.956	75.901 75.868	75.870
ALIGNMENT LEVEL	76.216	76.166	76.116	76.066	76.018	75.953 75.864	75.812
VERTICAL ALIGNMENT	G= -0.500% 1: -200.0				L= 20.000 KF= -40.0		G= -1.000% 1: -100.0
	R= 25.000		R= 15.000				

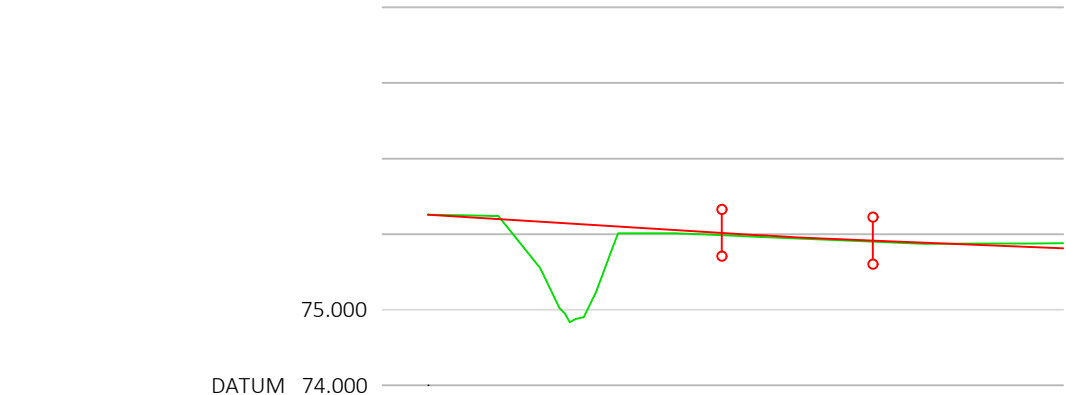

MA-K002

CHAINAGE	0.000		10.000		18.422	22.226		30.000		37.524	40.000	42.015
EXISTING GROUND LEVEL	76.258		74.882		75.981			75.895		75.878	75.880	75.880
ALIGNMENT LEVEL	76.258		76.133		76.015			75.913		75.828	75.812	
VERTICAL ALIGNMENT		G= -1.250%			KF= 22.22222			G= -0.800%				
		1: -80.0			L= 10.000			1: -125.0				
HORIZONTAL ALIGNMENT		R= 15.000				R= 25.000						

DO NOT SCALE

REVISIONS

PO1	FIRST ISSUE	06/06/25	RJP	SW RJP
Rev.	Revision Notes	Date	Drawn By	Checked Approved


Hydrock
now

Stantec

Over Court Barns
Over Lane, Almondsbury
Bristol
BS32 4DF
t: +44(0)1454 619533
e: bristol@hydrock.com

CLIENT



PROJECT

BLACKBURR FARM QUARRY

TITLE

SECTION S278 AGREEMENT
MAIN SITE ACCESS JUNCTION
LONG SECTION

STANTEC PROJECT NO. 333800456	SCALE @ A2 1:250
----------------------------------	---------------------

STATUS DESCRIPTION SUITABLE FOR STAGE APPROVAL	STATUS S4
---	--------------

DRAWING NO. 38342-HYD-XX-XX-DR-D-0120	REVISION P01
--	-----------------