




Filename: U:\333800456\01_WIP\DR_Drawing\38342-HYD-XX-XX-DR-D-0120,0130_S278 Long & Cross Section.dwg

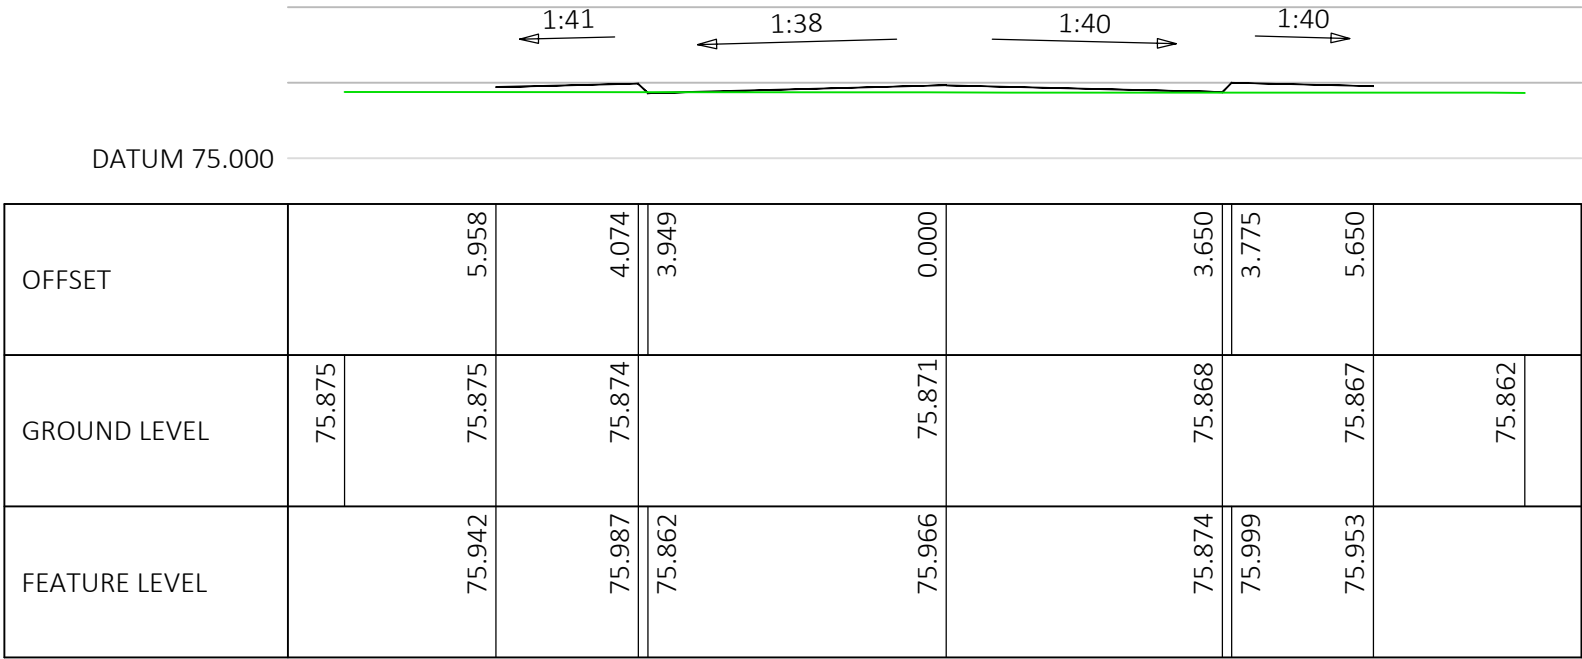


ALIGNMENT MA-C001
CHAINAGE 30.000

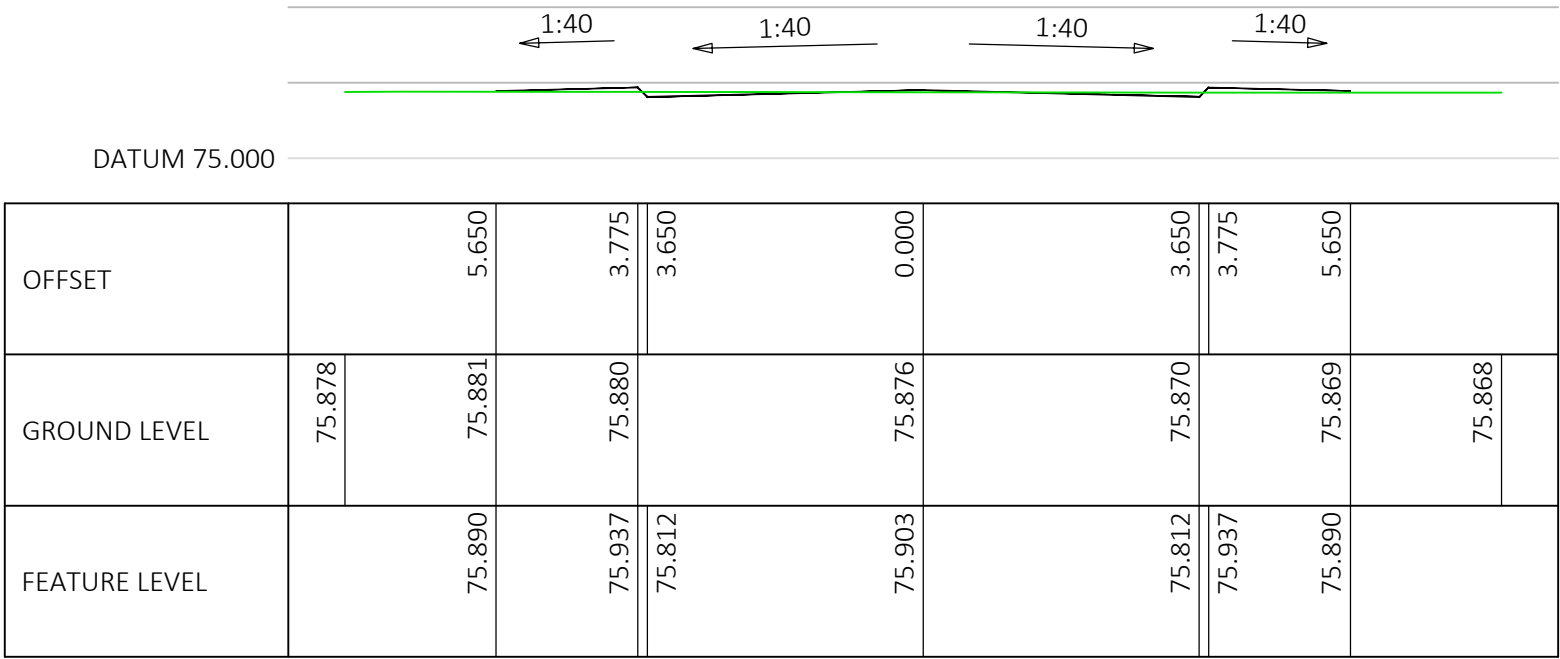

ALIGNMENT MA-C001
CHAINAGE 36.232

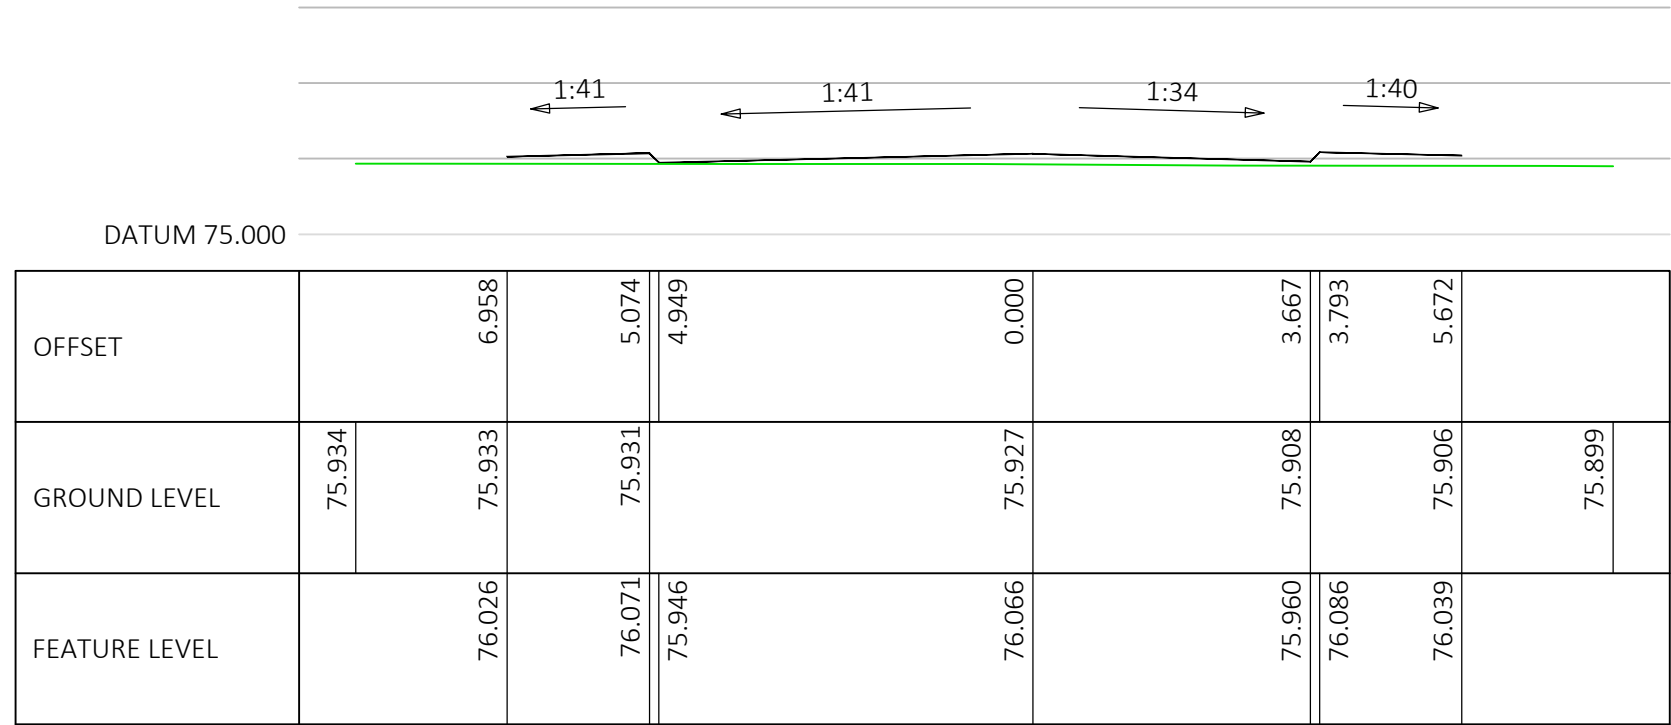

ALIGNMENT MA-C001
CHAINAGE 20.000

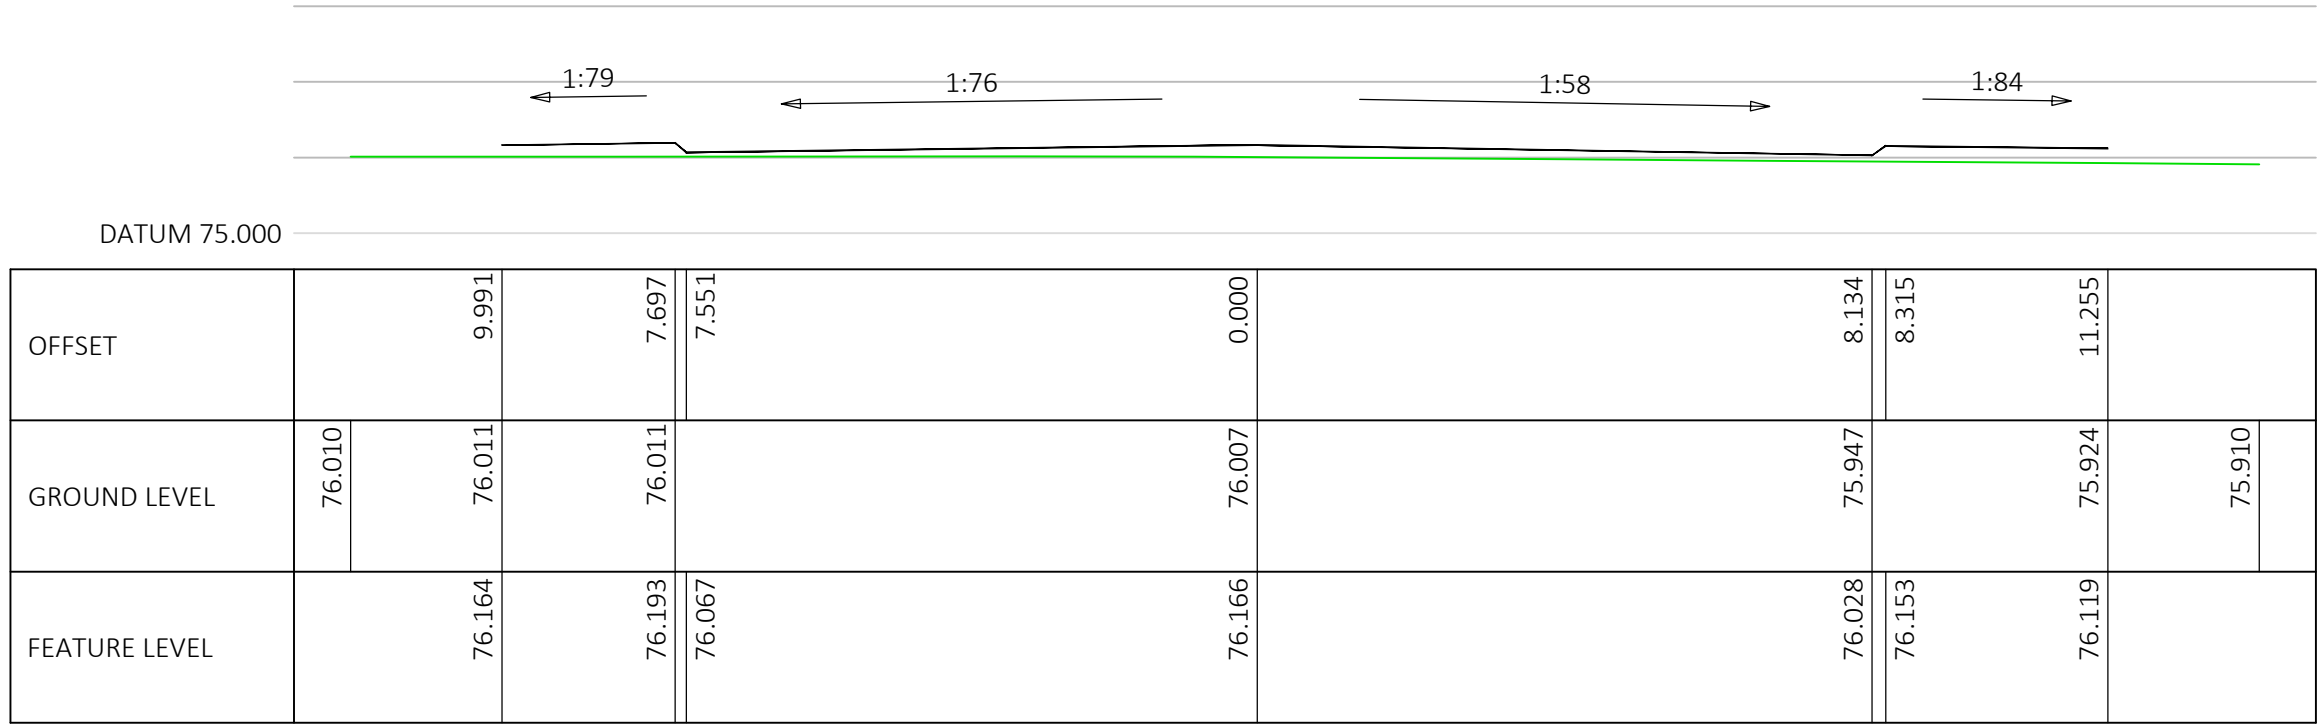

ALIGNMENT MA-C001
CHAINAGE 10.000

DO NOT SCALE

REVISIONS

P01	FIRST ISSUE	06/06/25	RJP	SW RJP
Rev.	Revision Notes	Date	Drawn By	Checked Approved




Over Court Barns
Over Lane, Almondsbury
Bristol
BS32 4DF
t: +44(0)1454 619533
e: bristol@hydrock.com

CLIENT



PROJECT

BLACKBURR FARM QUARRY

TITLE

SECTION S278 AGREEMENT
MAIN SITE ACCESS JUNCTION
CROSS SECTION

STANTEC PROJECT NO. 333800456	SCALE @ A2 1:250
----------------------------------	---------------------

STATUS DESCRIPTION SUITABLE FOR STAGE APPROVAL	STATUS S4
---	--------------

DRAWING NO. 38342-HYD-XX-XX-DR-D-0130	REVISION P01
--	-----------------