


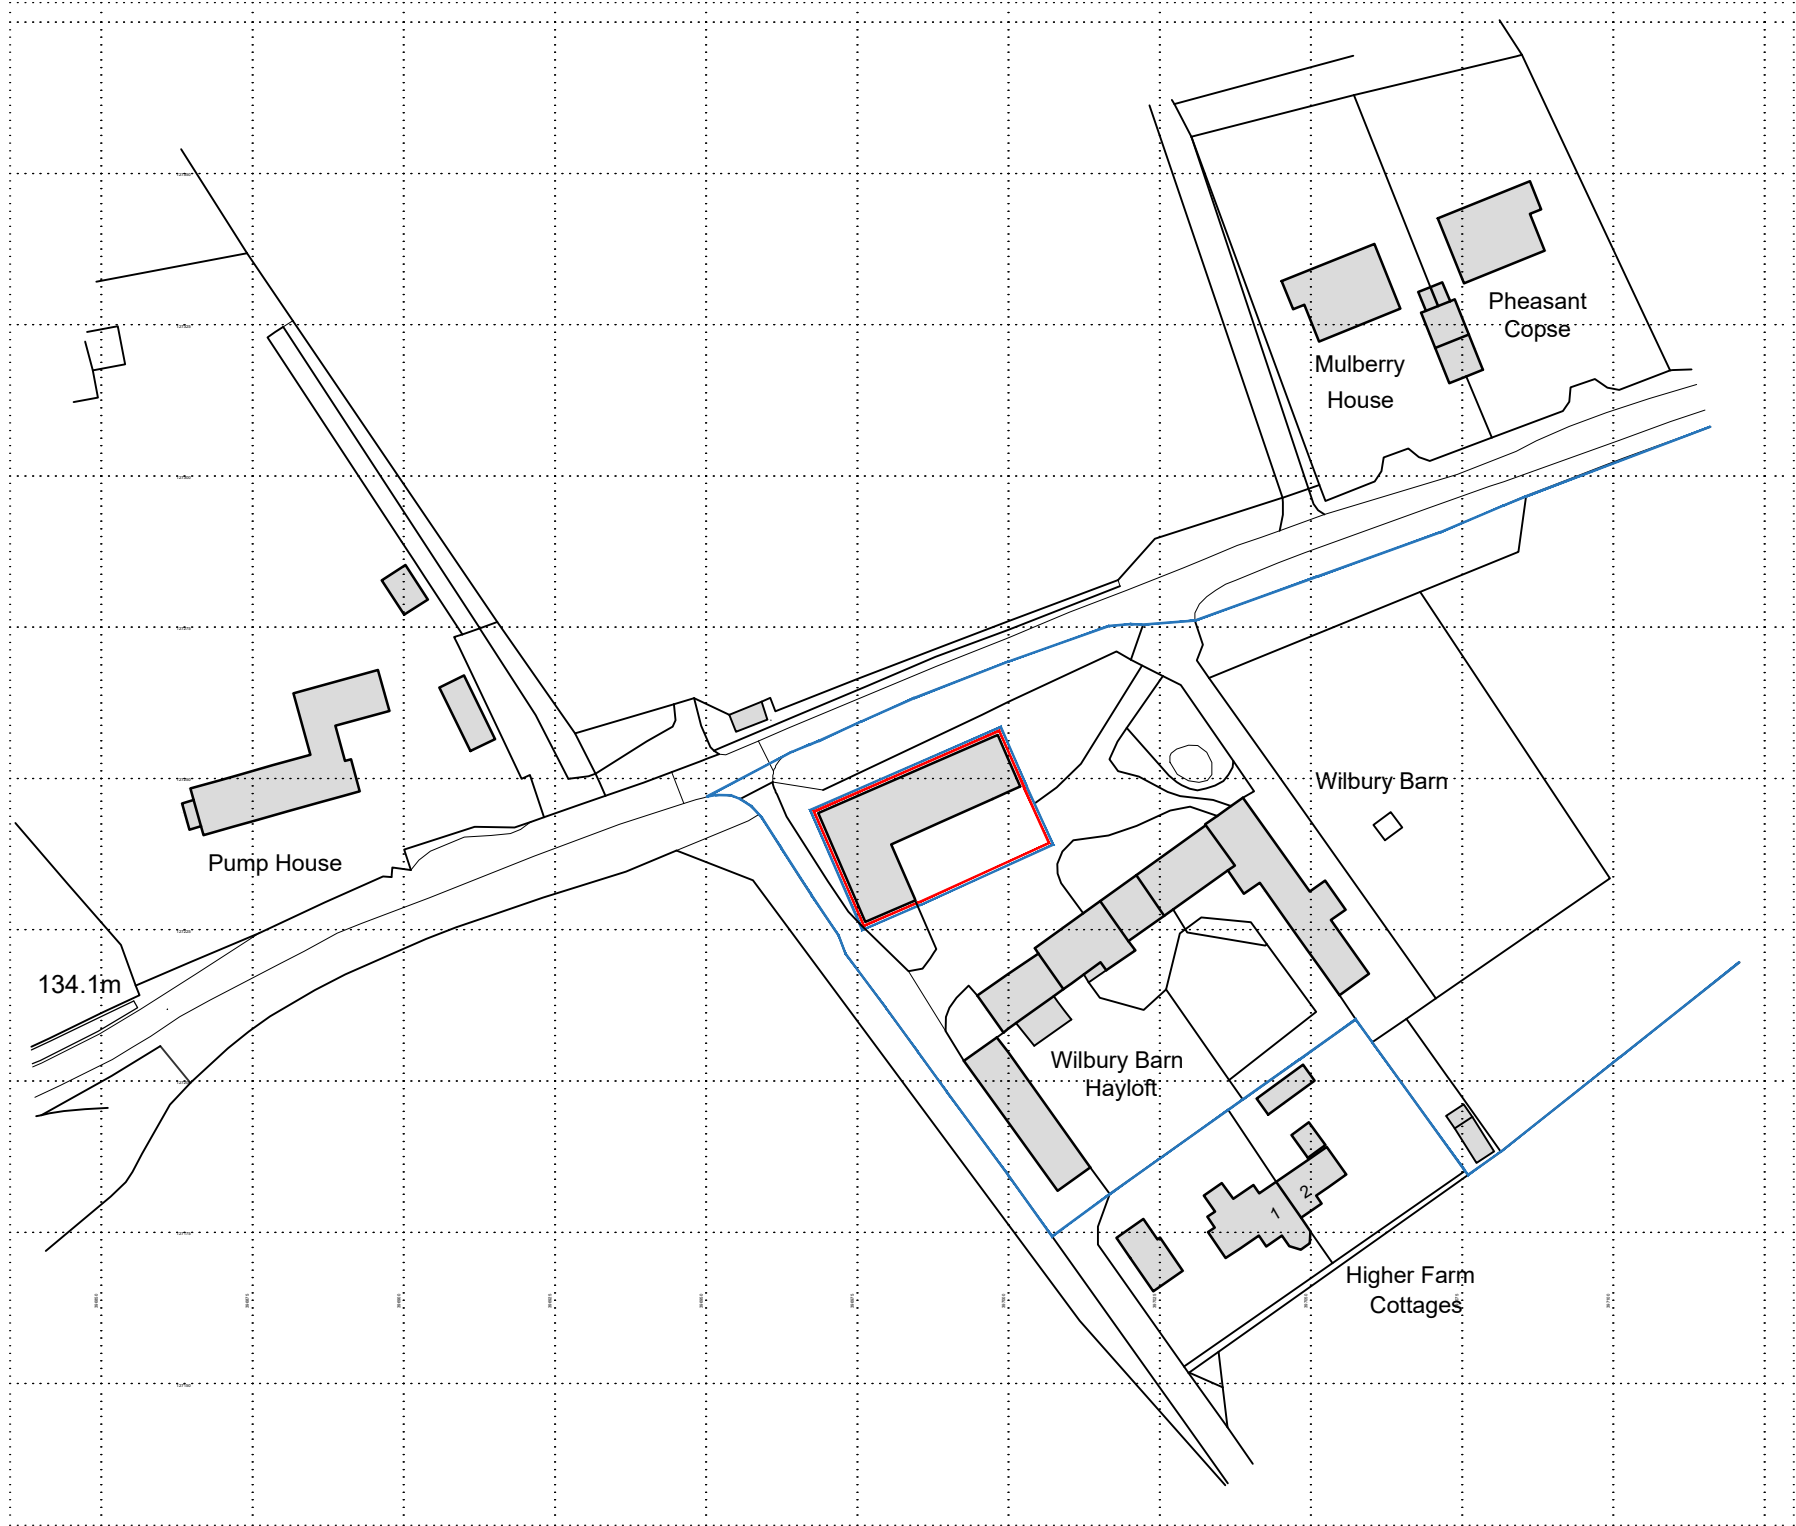

Ordnance Survey, (c) Crown Copyright 2025. All rights reserved. Licence number 100022432

Existing Location Plan 1:1250 at A3


- DRAWING LEGEND:
-  Site Boundary.
 -  Client Ownership.
 -  Existing Buildings.

PROJECT: Wilbury Barn, Swallowcliffe, Salisbury, Wiltshire, SP3 5QH.
DRAWING: Existing Location Plan.
THIS DRAWING AND ALL ASSOCIATED INFORMATION IS PROTECTED BY COPYRIGHT

JOB No: 21139
DRWG No: 300 A

DATE:
SCALE:

October 2025
A3 - 1:1250

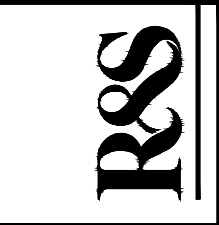

R & S CONSULTANTS LTD
SURVEYORS AND ARCHITECTURAL TECHNOLOGISTS
THE OLD COACH HOUSE, BARTON HILL, SHAFESBURY, DORSET, SP7 8DQ.
RICHARD 07887763526 BEN 07792224875