




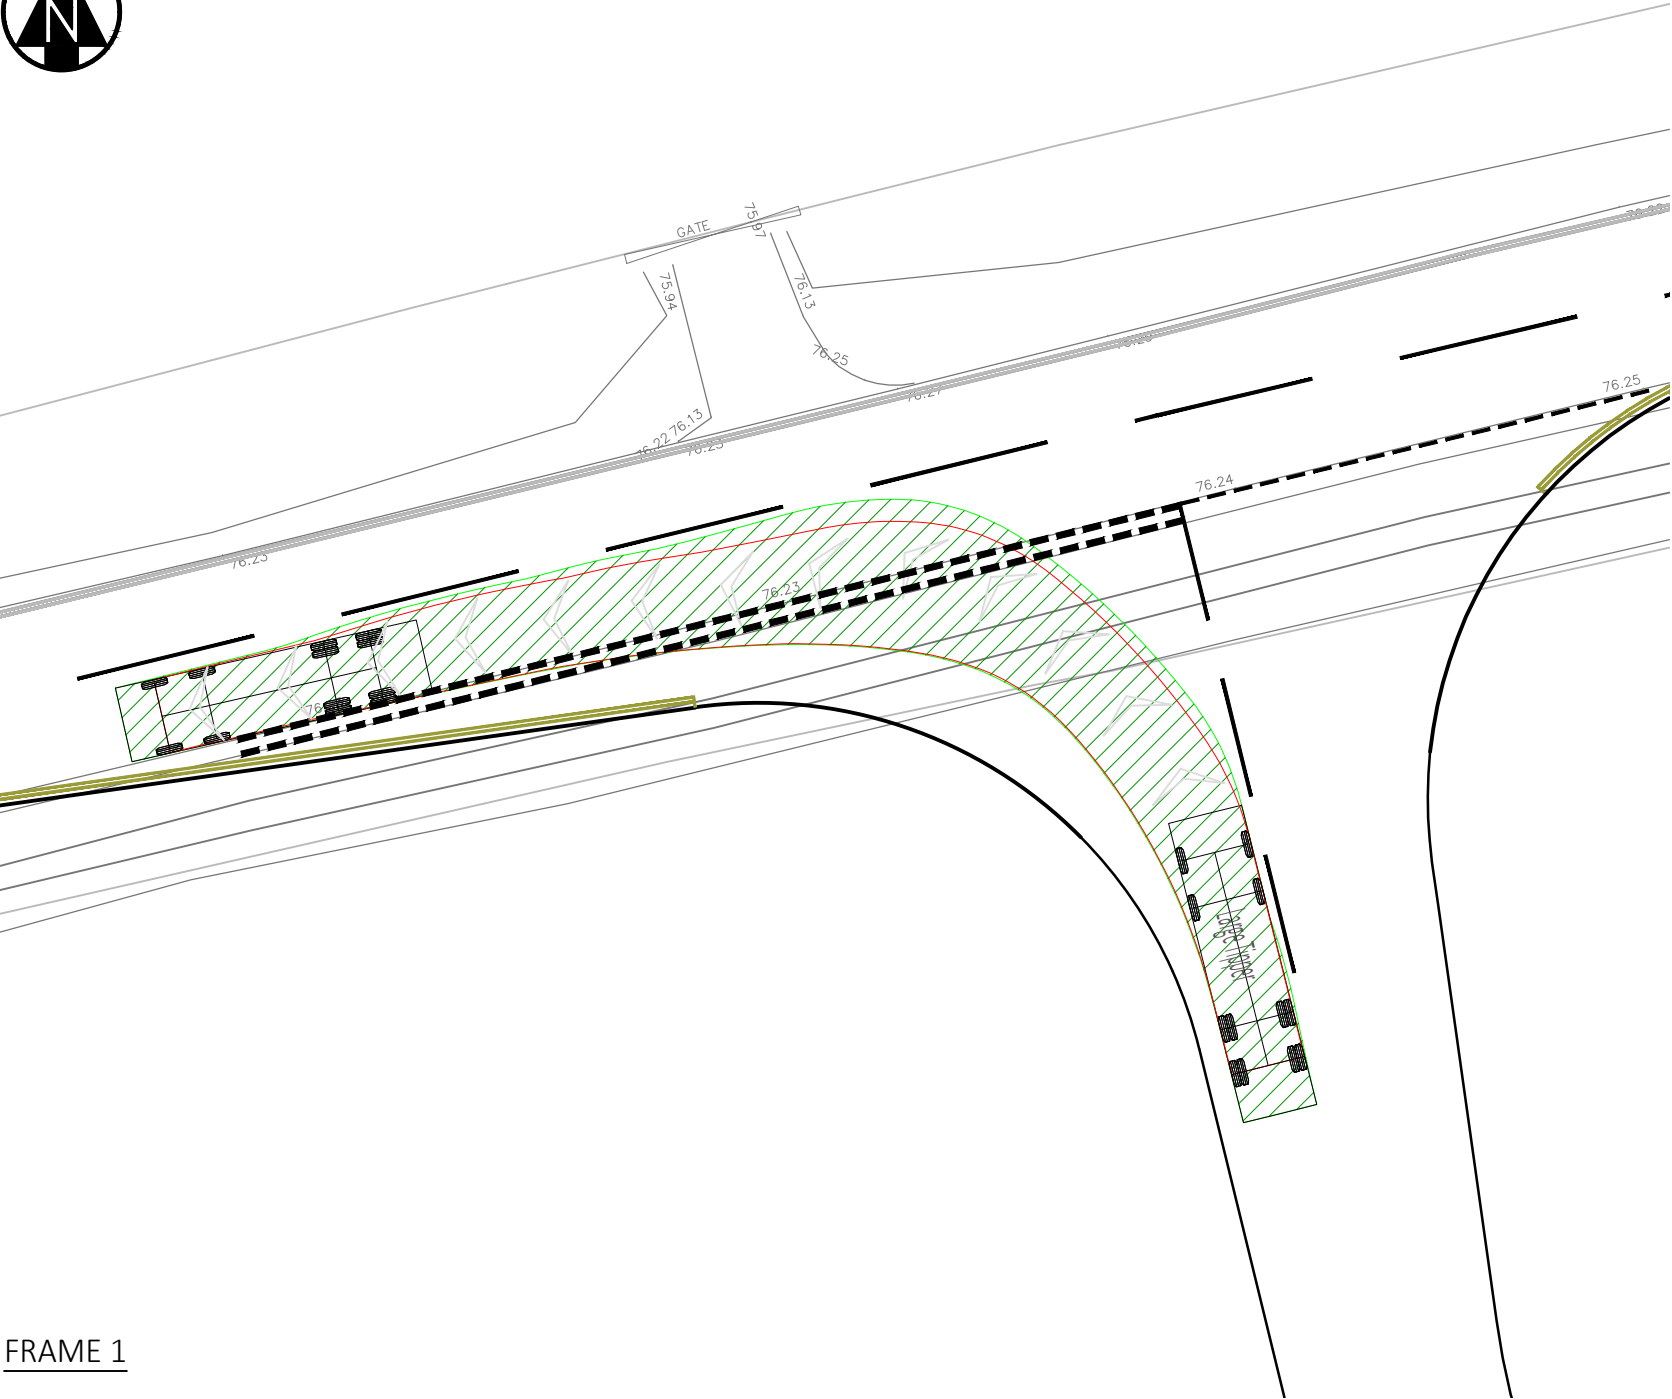


FRAME 1

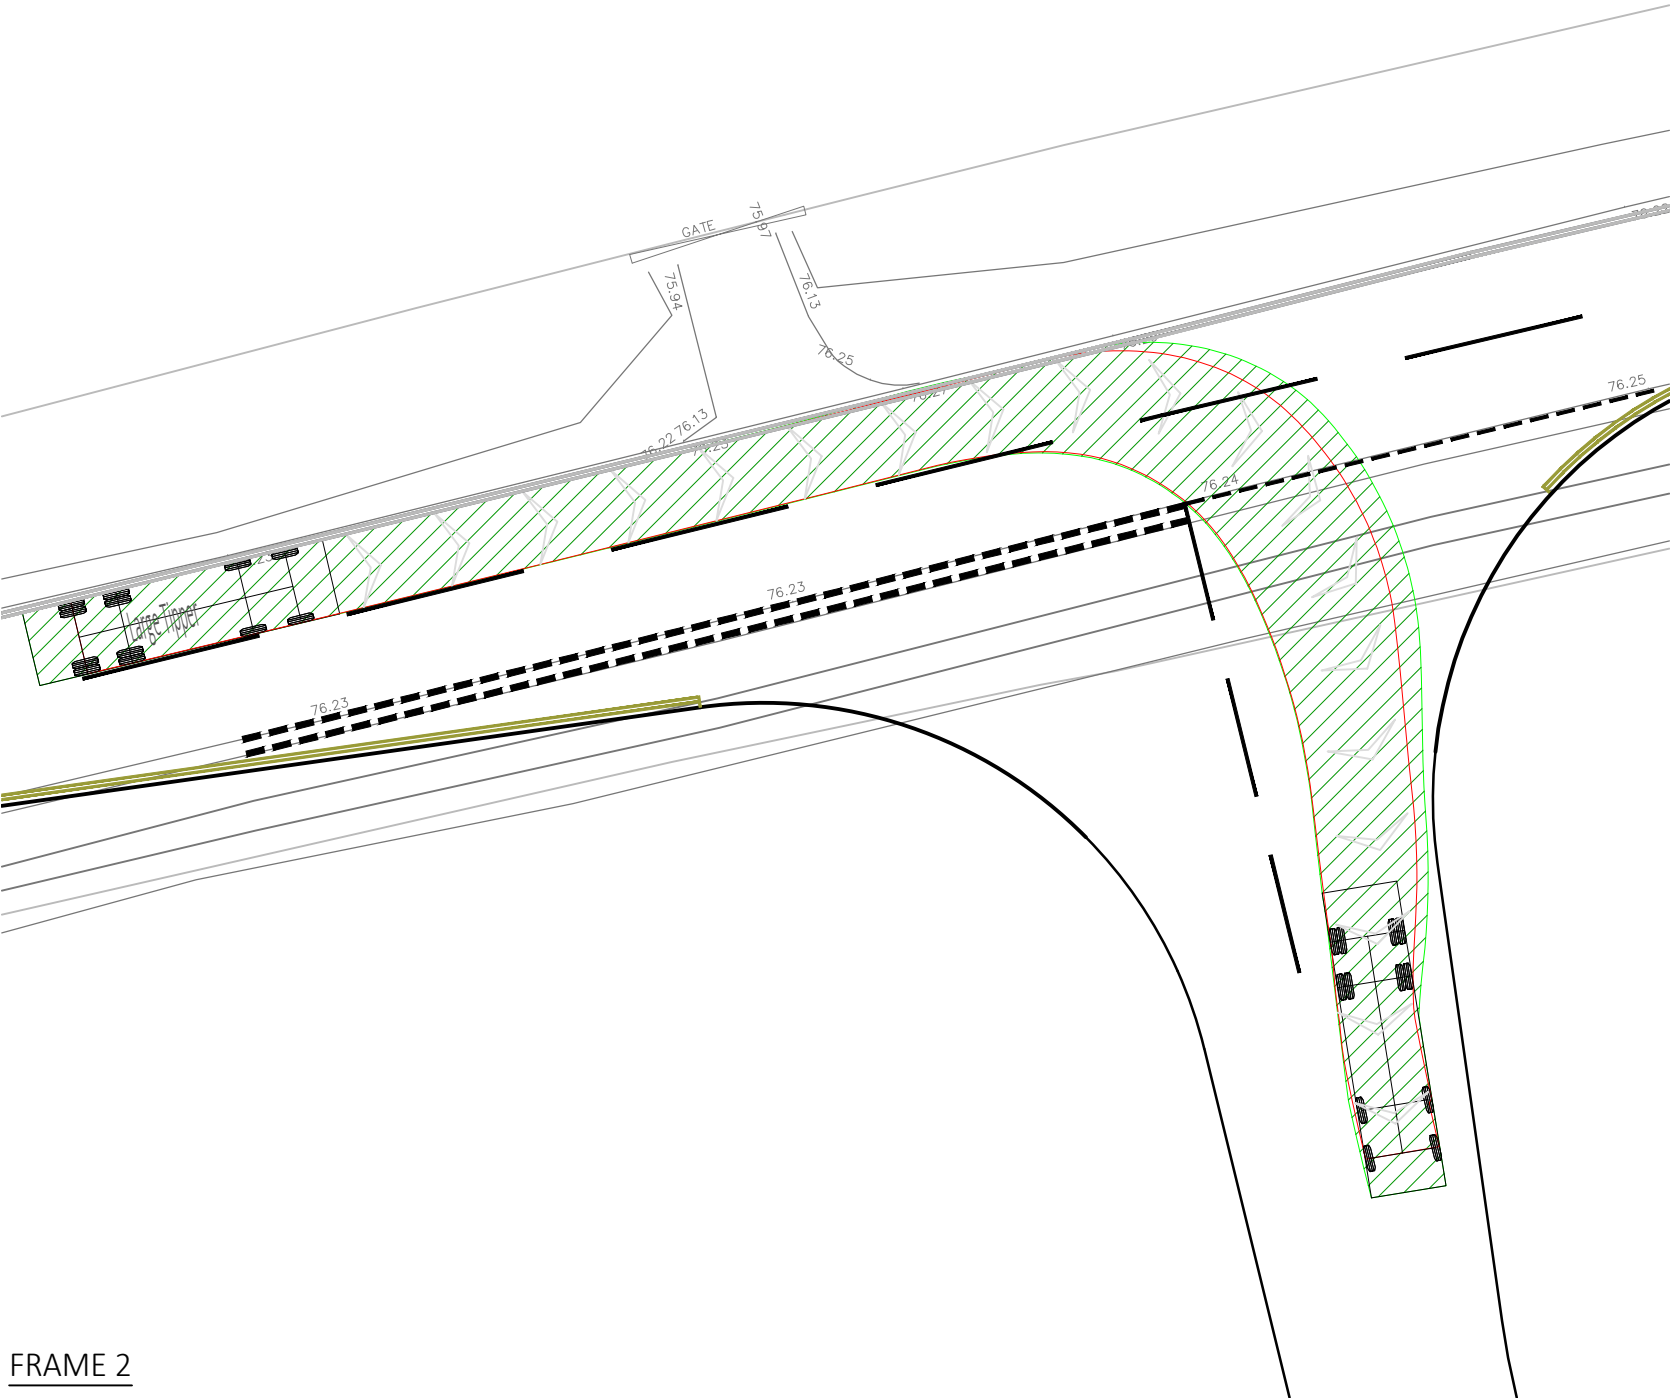

FRAME 2

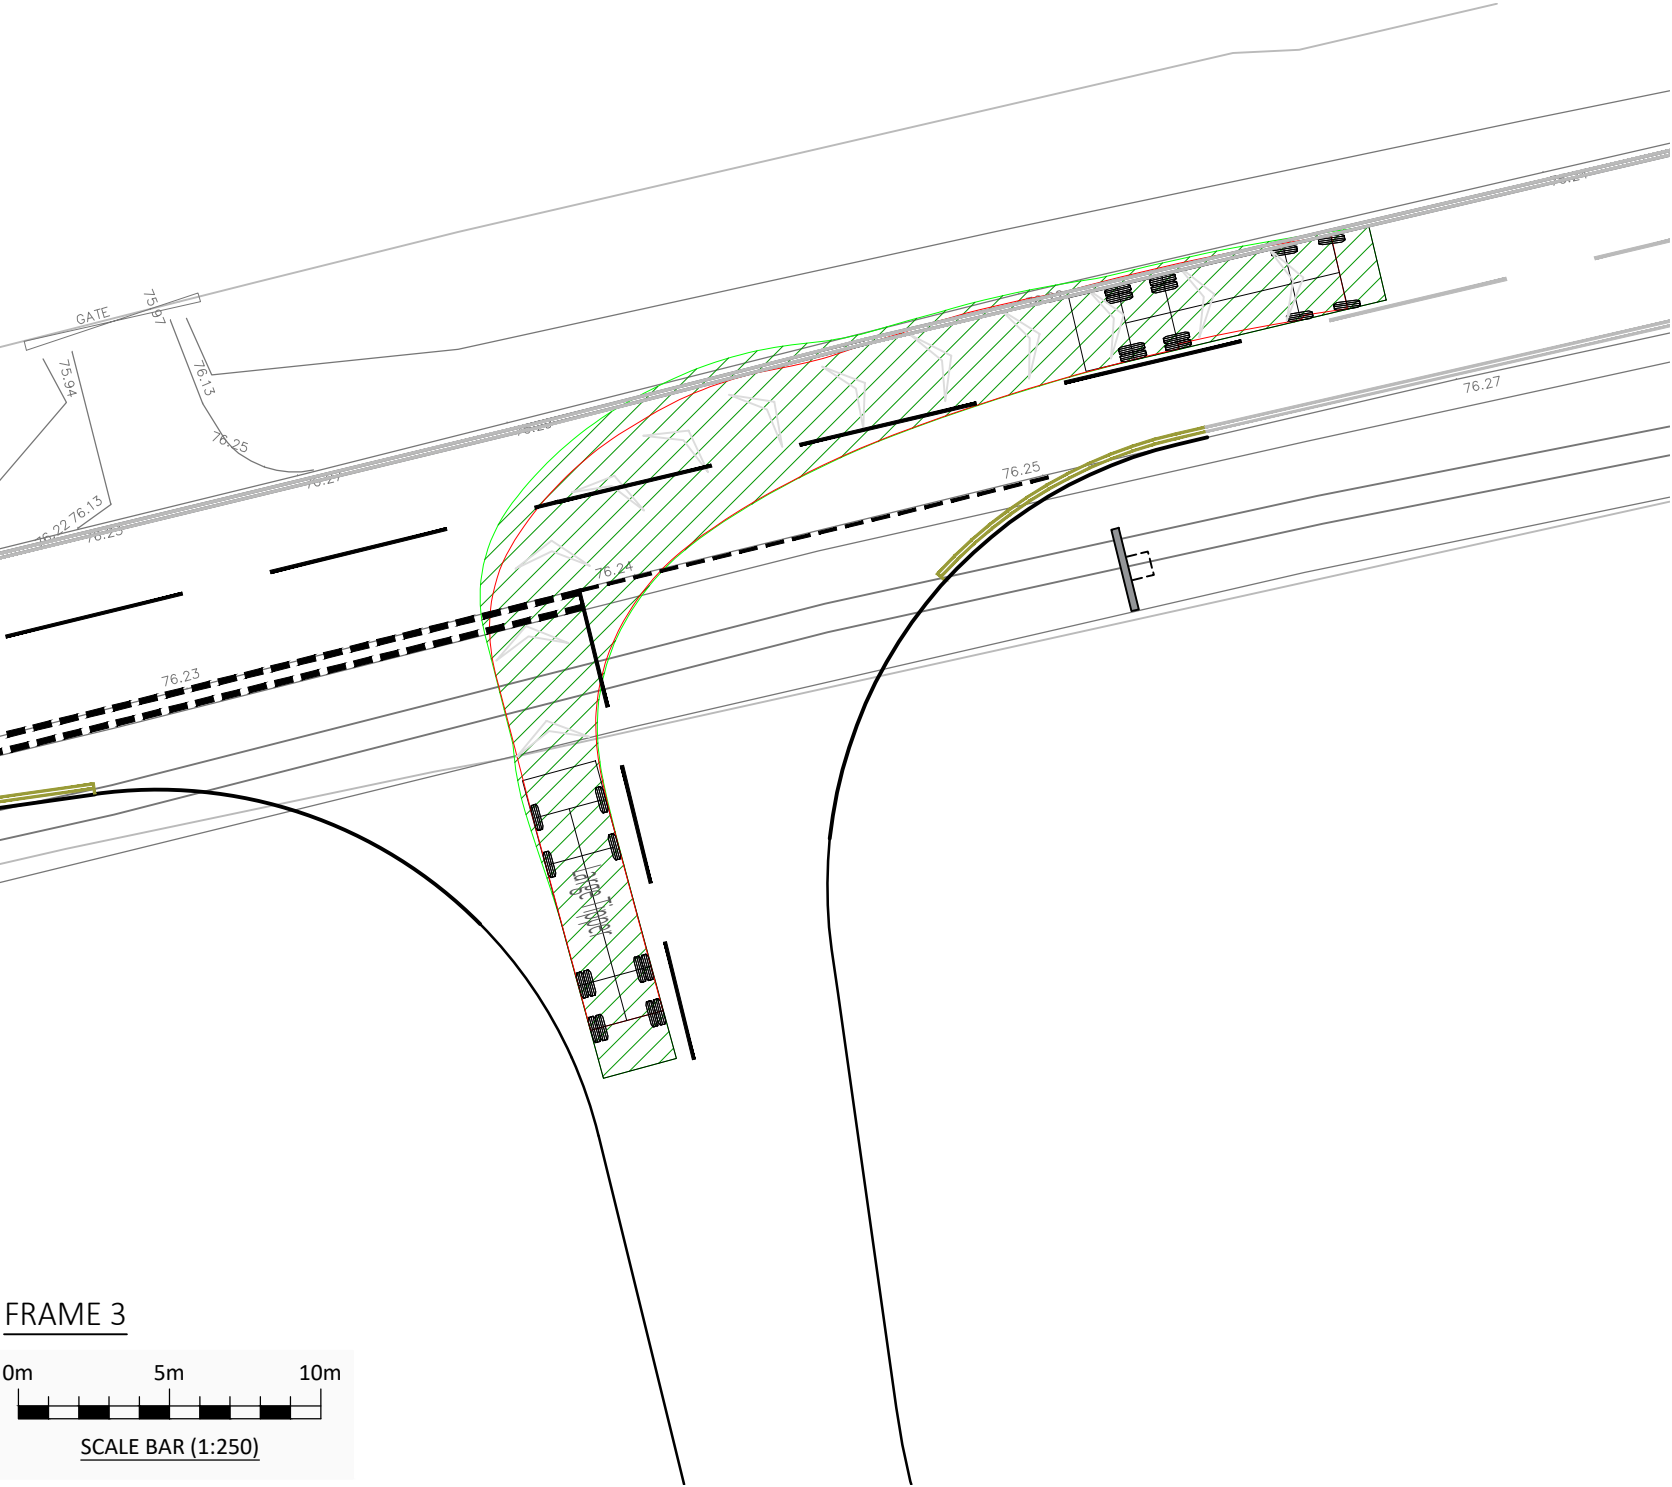

FRAME 3

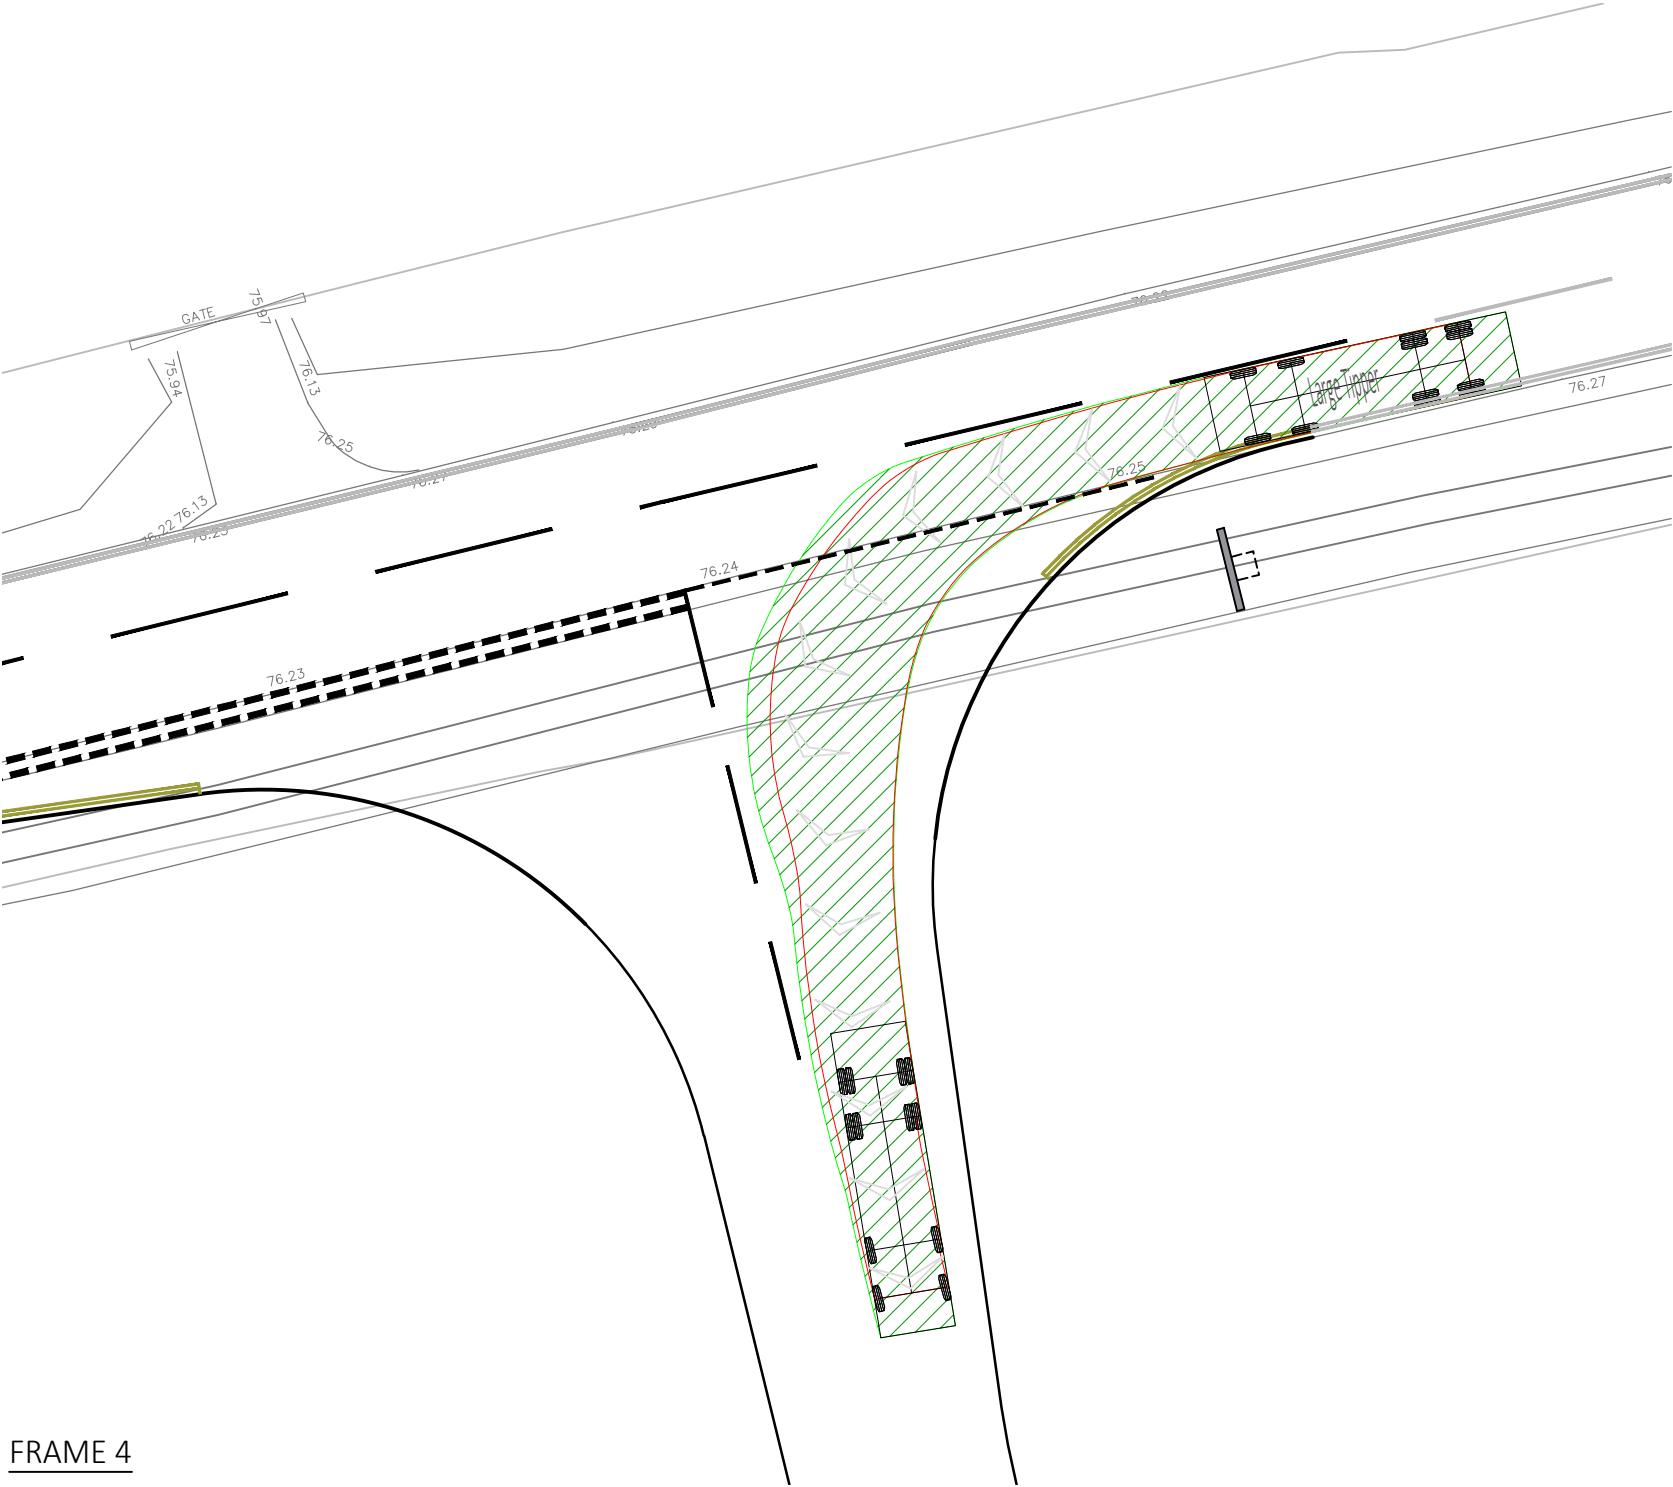


FRAME 4

DO NOT SCALE

NOTE

1. TOPOGRAPHICAL SURVEY TAKEN FROM OCS SURVEYING, DRAWING BBF-003-001 DATED 17/03/2025.

VEHICLE PROFILE

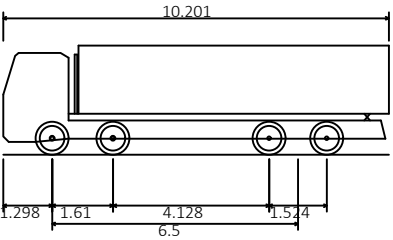

Large Tipper
Overall Length 10.201m
Overall Width 2.495m
Overall Body Height 2.890m
Min Body Ground Clearance 0.341m
Track Width 2.471m
Lock to lock time 6.00s
Kerb to Kerb Turning Radius 11.550m

REVISIONS

P01	FIRST ISSUE	05/06/25	RJP	SW RJP
Rev.	Revision Notes	Date	Drawn By	Checked Approved


now


Over Court Barns
Over Lane, Almondsbury
Bristol
BS32 4DF
t: +44(0)1454 619533
e: bristol@hydrock.com

CLIENT



PROJECT

BLACKBURR FARM QUARRY

TITLE

SECTION S278 AGREEMENT
MAIN SITE ACCESS JUNCTION
SWEEP PATH ANALYSIS
HGV - 30 T RIGID 4 AXLE

STANTEC PROJECT NO. 333800456	SCALE @ A2 1:250
----------------------------------	---------------------

STATUS DESCRIPTION SUITABLE FOR STAGE APPROVAL	STATUS S4
---	--------------

DRAWING NO. 38342-HYD-XX-XX-DR-D-0105	REVISION P01
--	-----------------