
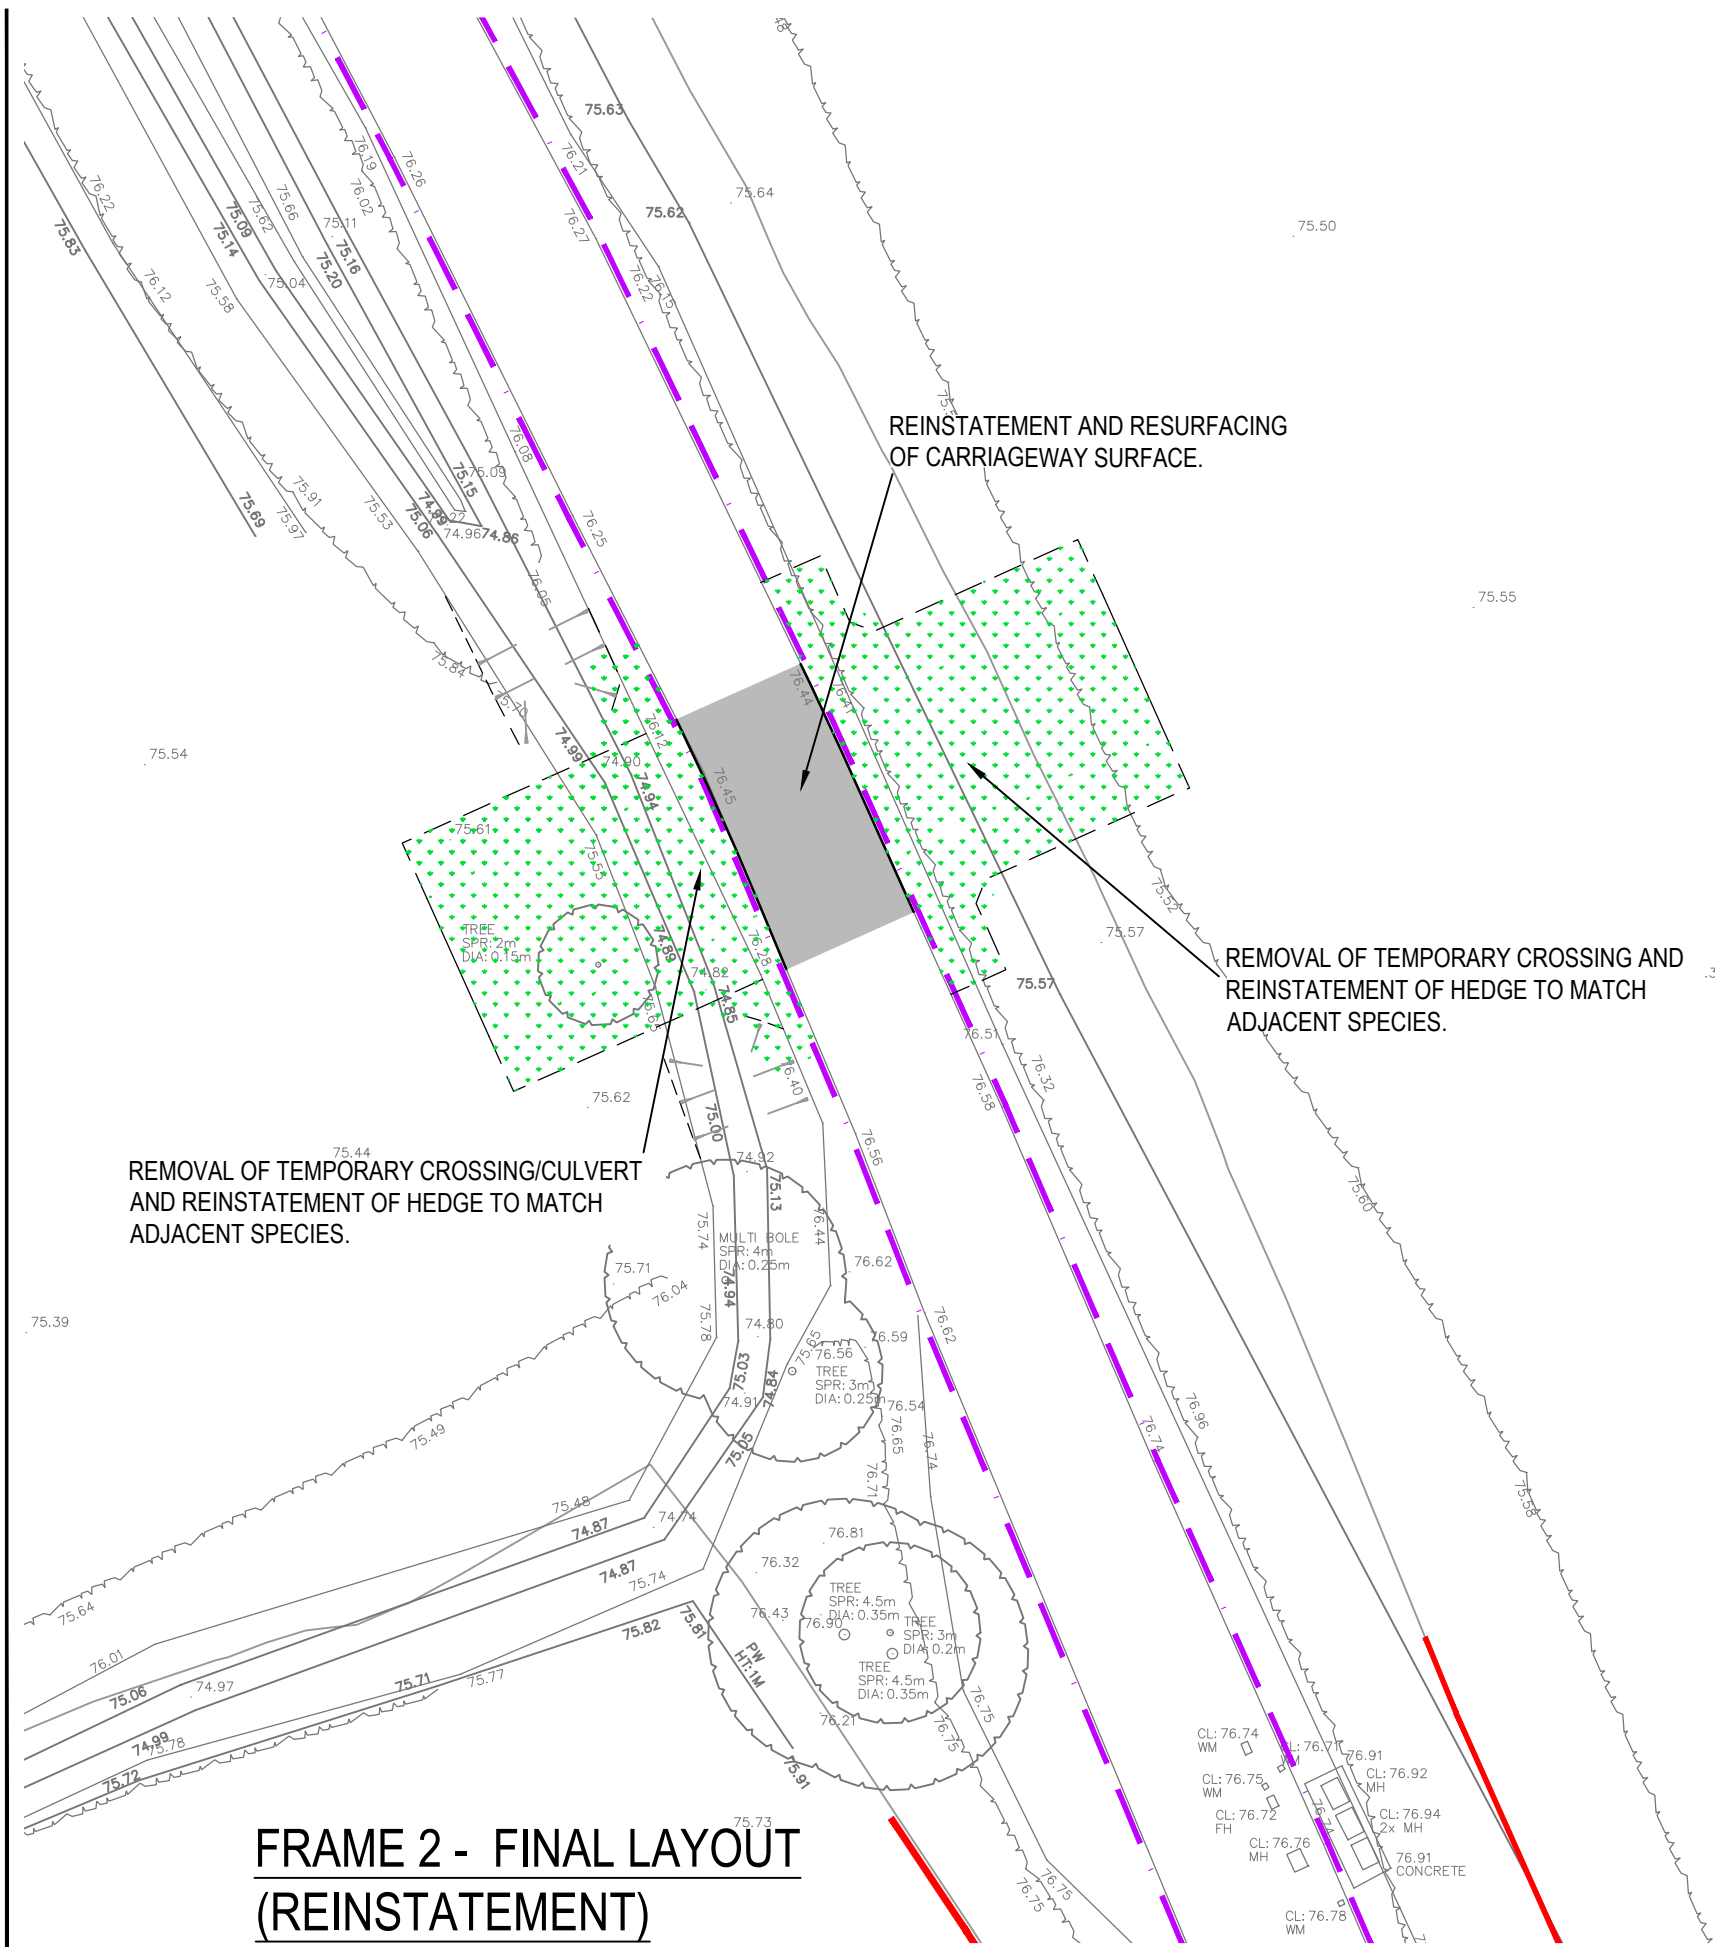
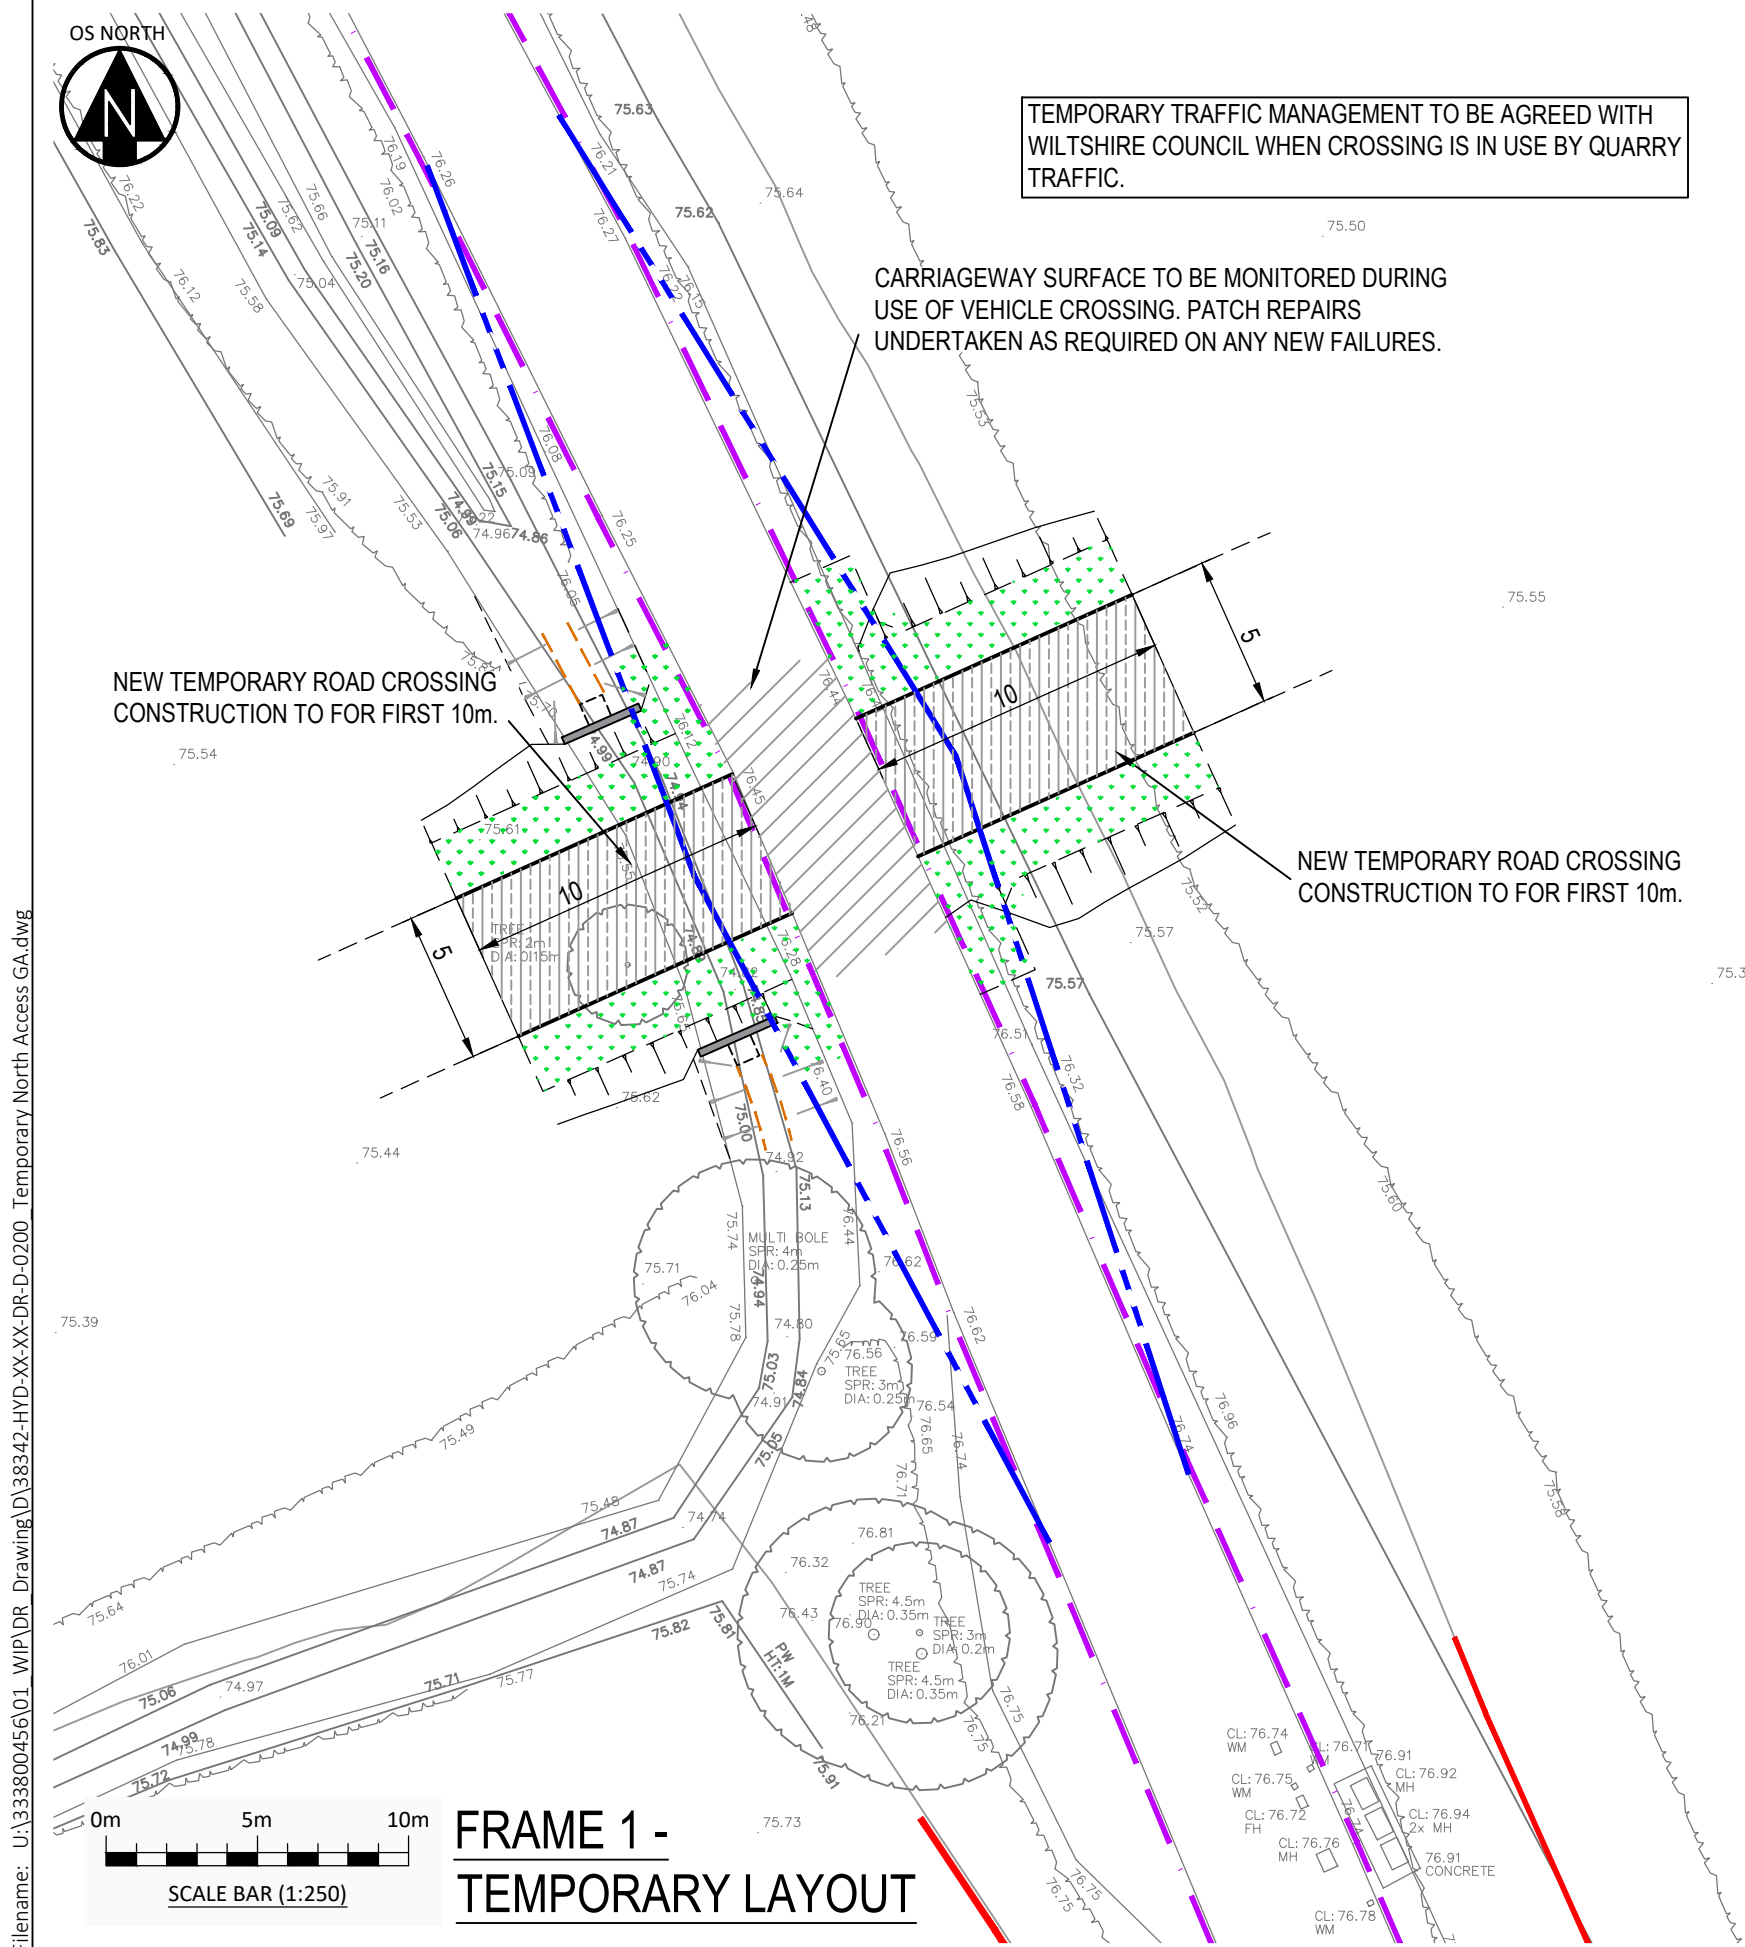


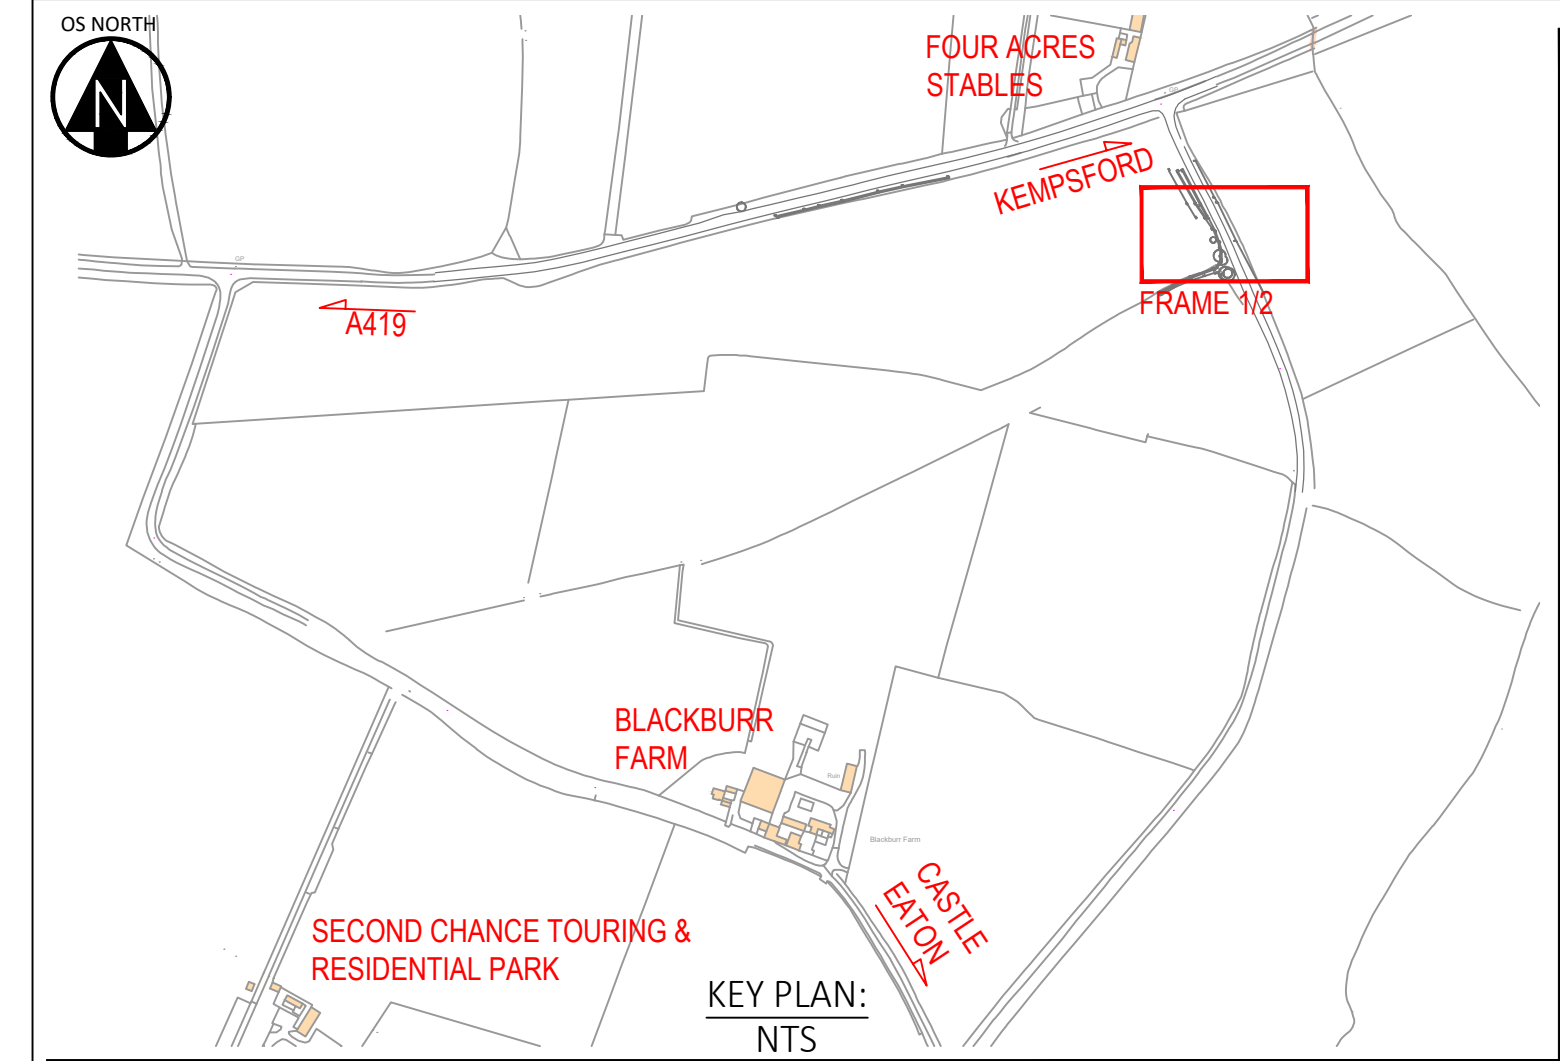

- KEY
- EXTENT OF WILTSHIRE COUNCIL HIGHWAY MAINTAINABLE AT THE PUBLIC EXPENSE.
 - LAND WITHIN THE CONTROL OF THE DEVELOPER.
 - NEW PRECAST CONCRETE KERB.
 - NEW CONCRETE CARRIAGEWAY.
 - GRASS SEEDED VERGE AREA.
 - CARRIAGEWAY REINSTATEMENT
 - VISIBILITY SPLAY 2.4 x 25m
- REFER TO DRAWING NO. D-0270.

DO NOT SCALE

- NOTE
- THE SITE ACCESSES AND HIGHWAY IMPROVEMENTS GENERAL ARRANGEMENT IS BASED ON THE PLANNING LAYOUT DRAWING NUMBER FIGURE 1 BY THE HURLSTONE PARTNERSHIP.
 - TOPOGRAPHICAL SURVEY TAKEN FROM OCS SURVEYING, DRAWING BBF-003-001 DATED 17/03/2025.
 - DESIGN SPEED FOR UNCLASSIFIED ROAD ASSUMED TO BE 40MPH / 70A (DMRB CD 109)
 - ALL WORKS SHALL BE CARRIED OUT TO LOCAL AUTHORITY STANDARDS FOR ADOPTABLE ROADS.
 - PLANNING APPLICATION NUMBER: PL/2022/00193.

REVISIONS				
P02	2.4 X 25m VISIBILITY ADDED ON REQUEST OF WILTSHIRE COUNCIL HIGHWAYS	19/06/25	WG	RJP RJP
P01	FIRST ISSUE	01/04/25	RJP	SW RJP
Rev.	Revision Notes	Date	Drawn By	Checked Approved


now


Over Court Barns
Over Lane, Almondsbury
Bristol
BS32 4DF
t: +44(0)1454 619533
e: bristol@hydrock.com

CLIENT

EARTHLINE LTD

PROJECT

BLACKBURR FARM QUARRY

TITLE

TEMPORARY NORTHERN ROAD CROSSING
GENERAL ARRANGEMENT

STANTEC PROJECT NO. 333800456	SCALE @ A2 1:250
STATUS DESCRIPTION SUITABLE FOR STAGE APPROVAL	STATUS S4
DRAWING NO. 38342-HYD-XX-XX-DR-D-0200	REVISION P02