


Filename: U:\333800456\01 WIP\DR Drawing\38342-HYD-XX-XX-DR-D-0202 - Temporary North Access Long Sections.dwg

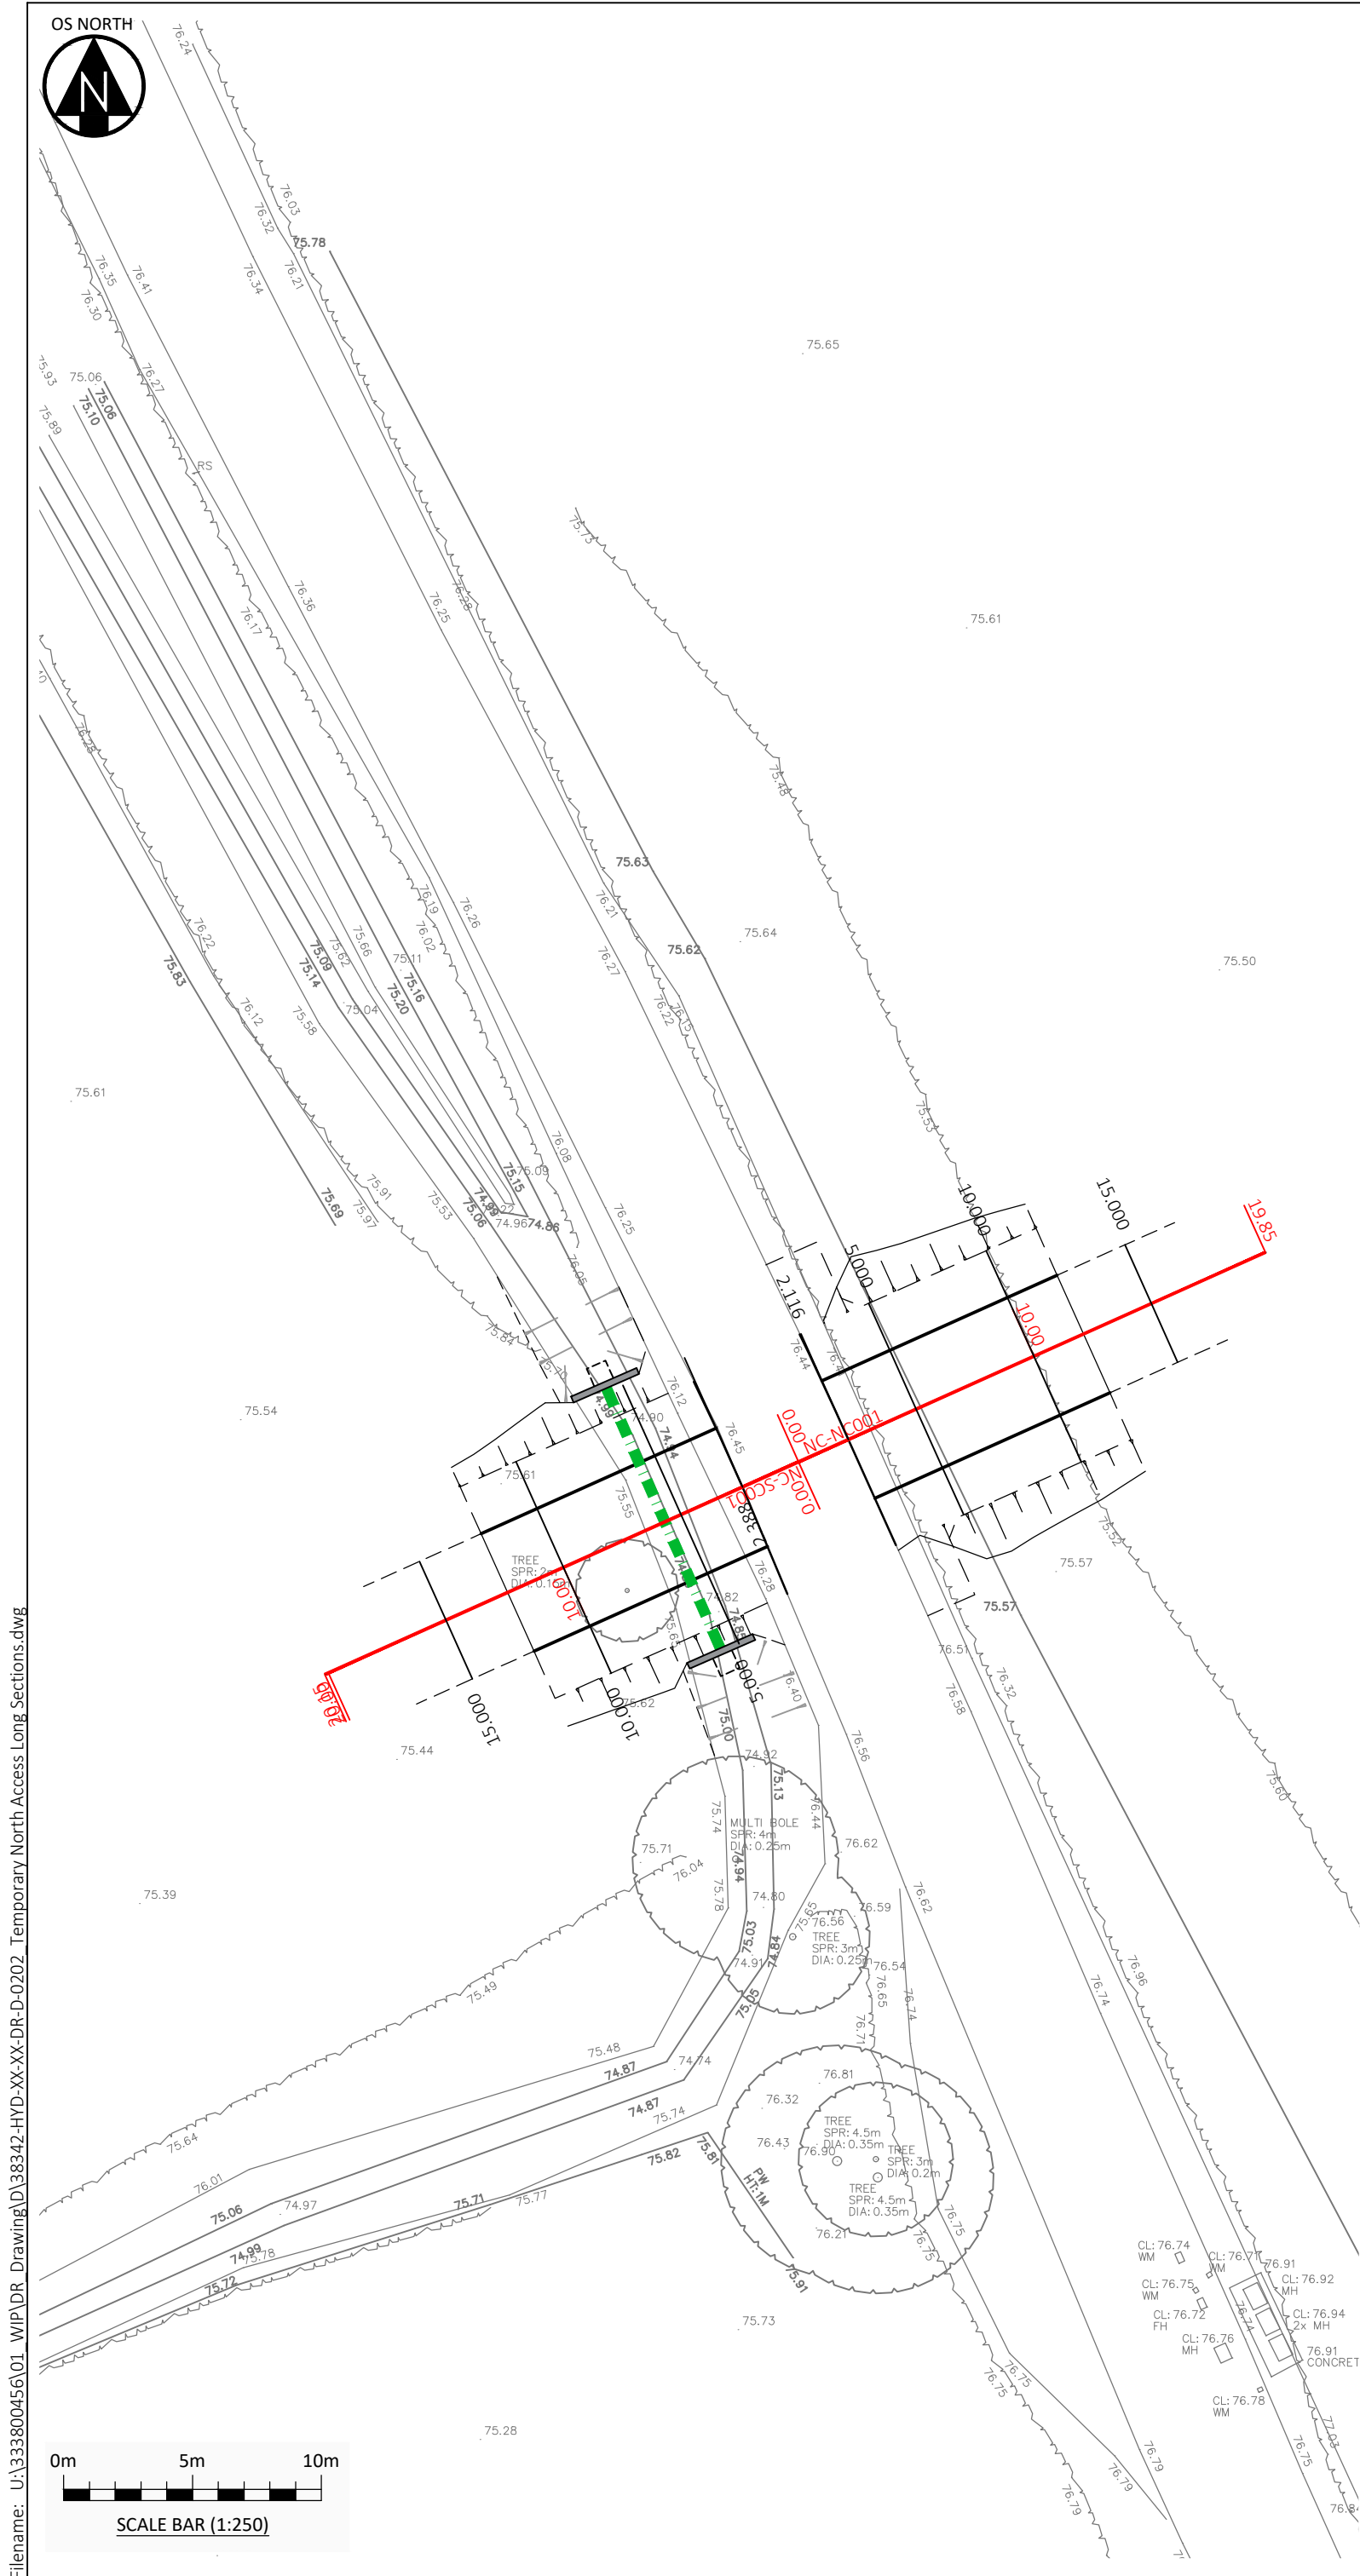

NC-NC001

CHAINAGE	0.000	2.116	10.000	19.852
EXISTING GROUND LEVEL	76.520		75.527	75.535
ALIGNMENT LEVEL	76.471		76.077	75.584
VERTICAL ALIGNMENT		G= -5.000% 1: -20.0		
HORIZONTAL ALIGNMENT				

NC-SC001

CHAINAGE	0.000	2.388	10.000	20.008
EXISTING GROUND LEVEL	76.520		75.601	75.463
ALIGNMENT LEVEL	76.475		76.095	75.589
VERTICAL ALIGNMENT		G= -5.000% 1: -20.0		
HORIZONTAL ALIGNMENT				

DO NOT SCALE

KEY

- FOR LONG SECTIONS
- 10.000

CROSS SECTION REFERENCES.
REFER TO DRAWINGS NO. **D-0203.1** & **D-0203.2**.

REVISIONS

PO1	FIRST ISSUE	06/06/25	RJP	SW RJP
Rev.	Revision Notes	Date	Drawn By	Checked Approved


now


Over Court Barns
Over Lane, Almondsbury
Bristol
BS32 4DF
t: +44(0)1454 619533
e: bristol@hydrock.com

CLIENT



PROJECT

BLACKBURR FARM QUARRY

TITLE

TEMPORARY NORTHERN ROAD CROSSING
SETTING OUT AND LONG SECTION

STANTEC PROJECT NO.
333800456

SCALE @ A2
1:250

STATUS DESCRIPTION
SUITABLE FOR STAGE APPROVAL

STATUS
S4

DRAWING NO.
38342-HYD-XX-XX-DR-D-0202

REVISION
P01