



Filename: U:\333800456\01\_WIP\DR\_Drawing\38342-HYD-XX-XX-DR-D-030380304\_Temporary South Crossing Cross Sections.dwg

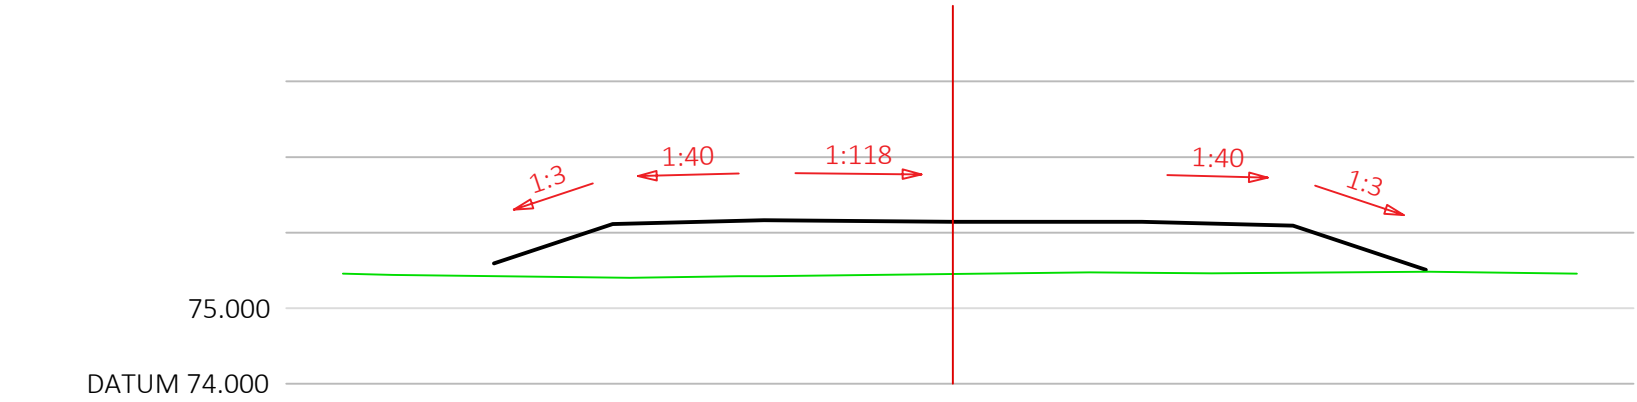


|               |        |        |        |        |        |        |        |        |        |
|---------------|--------|--------|--------|--------|--------|--------|--------|--------|--------|
| OFFSET        |        | 6.069  | 4.500  | 2.500  | 0.000  | 2.500  | 4.500  | 6.255  |        |
| GROUND LEVEL  | 75.455 | 75.425 | 75.406 | 75.424 | 75.453 | 75.469 | 75.470 | 75.484 | 75.457 |
| FEATURE LEVEL |        | 75.591 | 76.114 | 76.164 | 76.142 | 76.142 | 76.092 | 75.508 |        |

ALIGNMENT SC\_EC001  
CHAINAGE 5.000

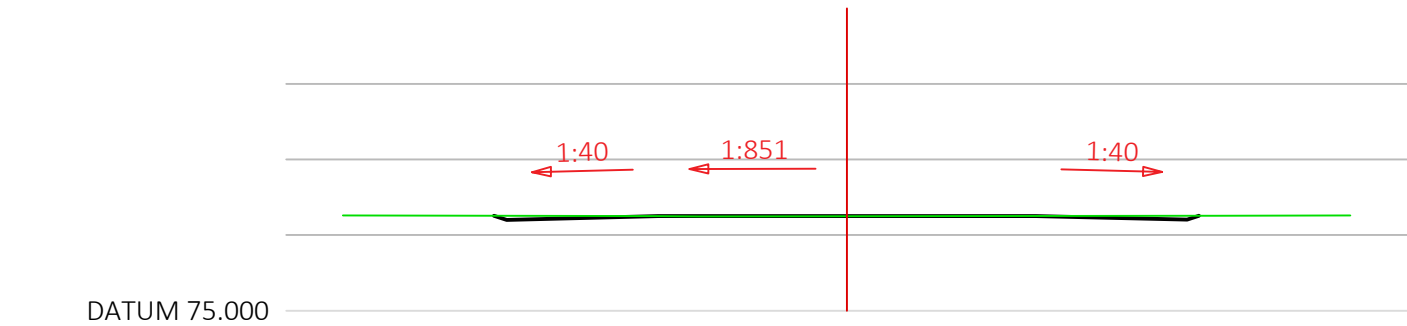


|               |        |        |        |        |        |        |        |        |  |
|---------------|--------|--------|--------|--------|--------|--------|--------|--------|--|
| OFFSET        |        | 4.668  | 4.500  | 2.500  | 0.000  | 2.500  | 4.500  | 4.657  |  |
| GROUND LEVEL  | 76.262 | 76.256 | 76.250 | 76.250 | 76.250 | 76.253 | 76.255 | 76.258 |  |
| FEATURE LEVEL |        | 76.256 | 76.200 | 76.250 | 76.253 | 76.253 | 76.203 | 76.255 |  |

ALIGNMENT SC\_EC001  
CHAINAGE 1.324

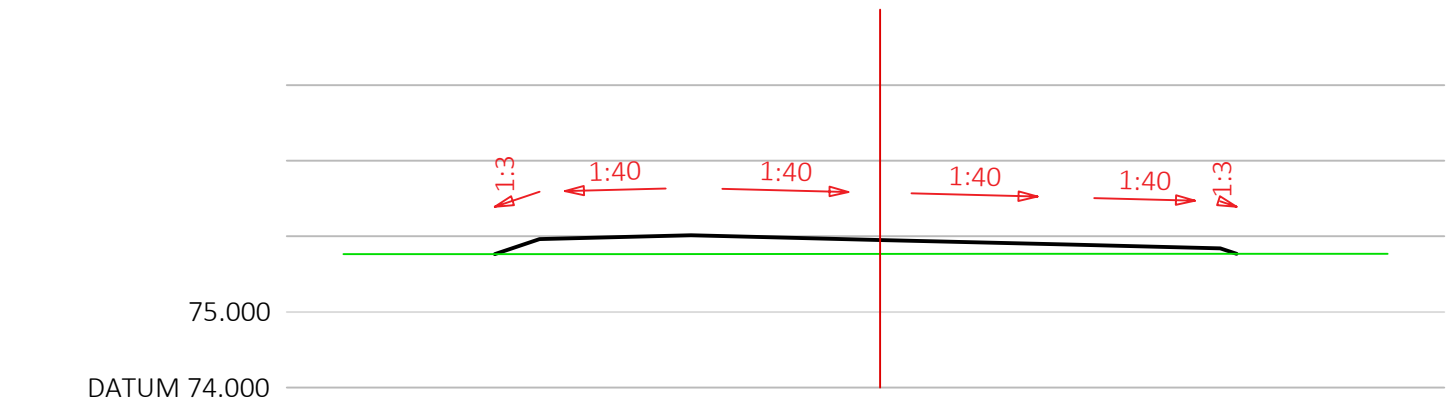

|               |        |        |        |        |        |        |        |        |  |
|---------------|--------|--------|--------|--------|--------|--------|--------|--------|--|
| OFFSET        |        | 5.096  | 4.500  | 2.500  | 0.000  | 2.500  | 4.500  | 4.716  |  |
| GROUND LEVEL  | 75.766 | 75.767 | 75.767 | 75.767 | 75.767 | 75.767 | 75.768 | 75.769 |  |
| FEATURE LEVEL |        | 75.767 | 75.965 | 76.015 | 75.953 | 75.890 | 75.840 | 75.768 |  |

ALIGNMENT SC\_EC001  
CHAINAGE 11.324

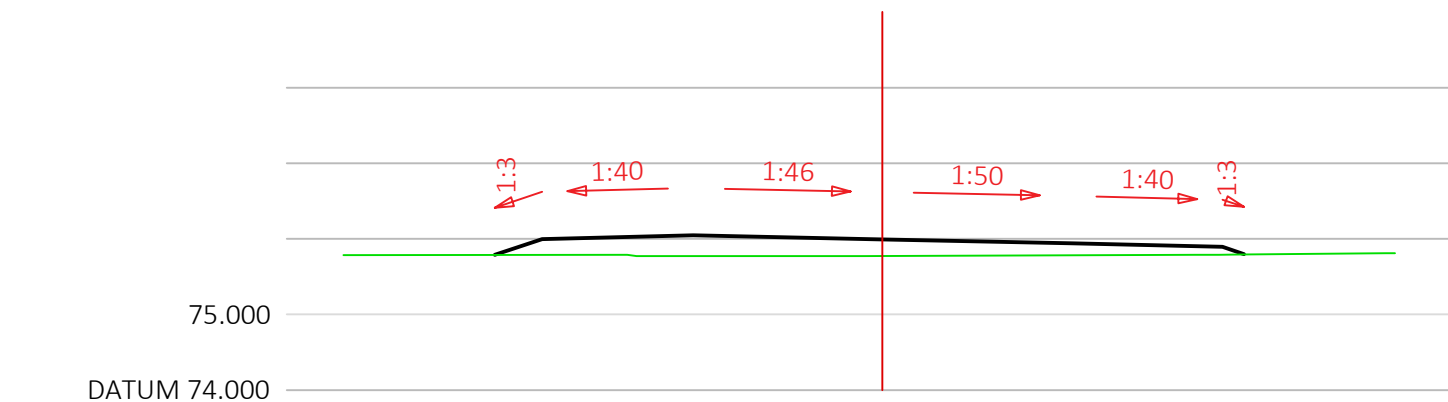

|               |        |        |        |        |        |        |        |        |        |
|---------------|--------|--------|--------|--------|--------|--------|--------|--------|--------|
| OFFSET        |        | 5.127  | 4.500  | 2.500  | 0.000  | 2.500  | 4.500  | 4.784  |        |
| GROUND LEVEL  | 75.784 | 75.787 | 75.788 | 75.773 | 75.775 | 75.783 | 75.789 | 75.791 | 75.809 |
| FEATURE LEVEL |        | 75.787 | 75.996 | 76.046 | 75.992 | 75.943 | 75.893 | 75.799 |        |

ALIGNMENT SC\_EC001  
CHAINAGE 10.000

DO NOT SCALE

REVISIONS

|      |                |          |          |                    |
|------|----------------|----------|----------|--------------------|
| PO1  | FIRST ISSUE    | 06/06/25 | RJP      | SW   RJP           |
| Rev. | Revision Notes | Date     | Drawn By | Checked   Approved |


Over Court Barns  
Over Lane, Almondsbury  
Bristol  
BS32 4DF  
t: +44(0)1454 619533  
e: bristol@hydrock.com

CLIENT



PROJECT

BLACKBURR FARM QUARRY

TITLE

TEMPORARY SOUTHERN ROAD CROSSING  
SC\_EC001 - ALIGNMENT  
CROSS SECTION - SHEET 2

STANTEC PROJECT NO.  
333800456

SCALE @ A2  
1:250

STATUS DESCRIPTION  
SUITABLE FOR STAGE APPROVAL

STATUS  
S4

DRAWING NO.  
38342-HYD-XX-XX-DR-D-0304

REVISION  
P01