


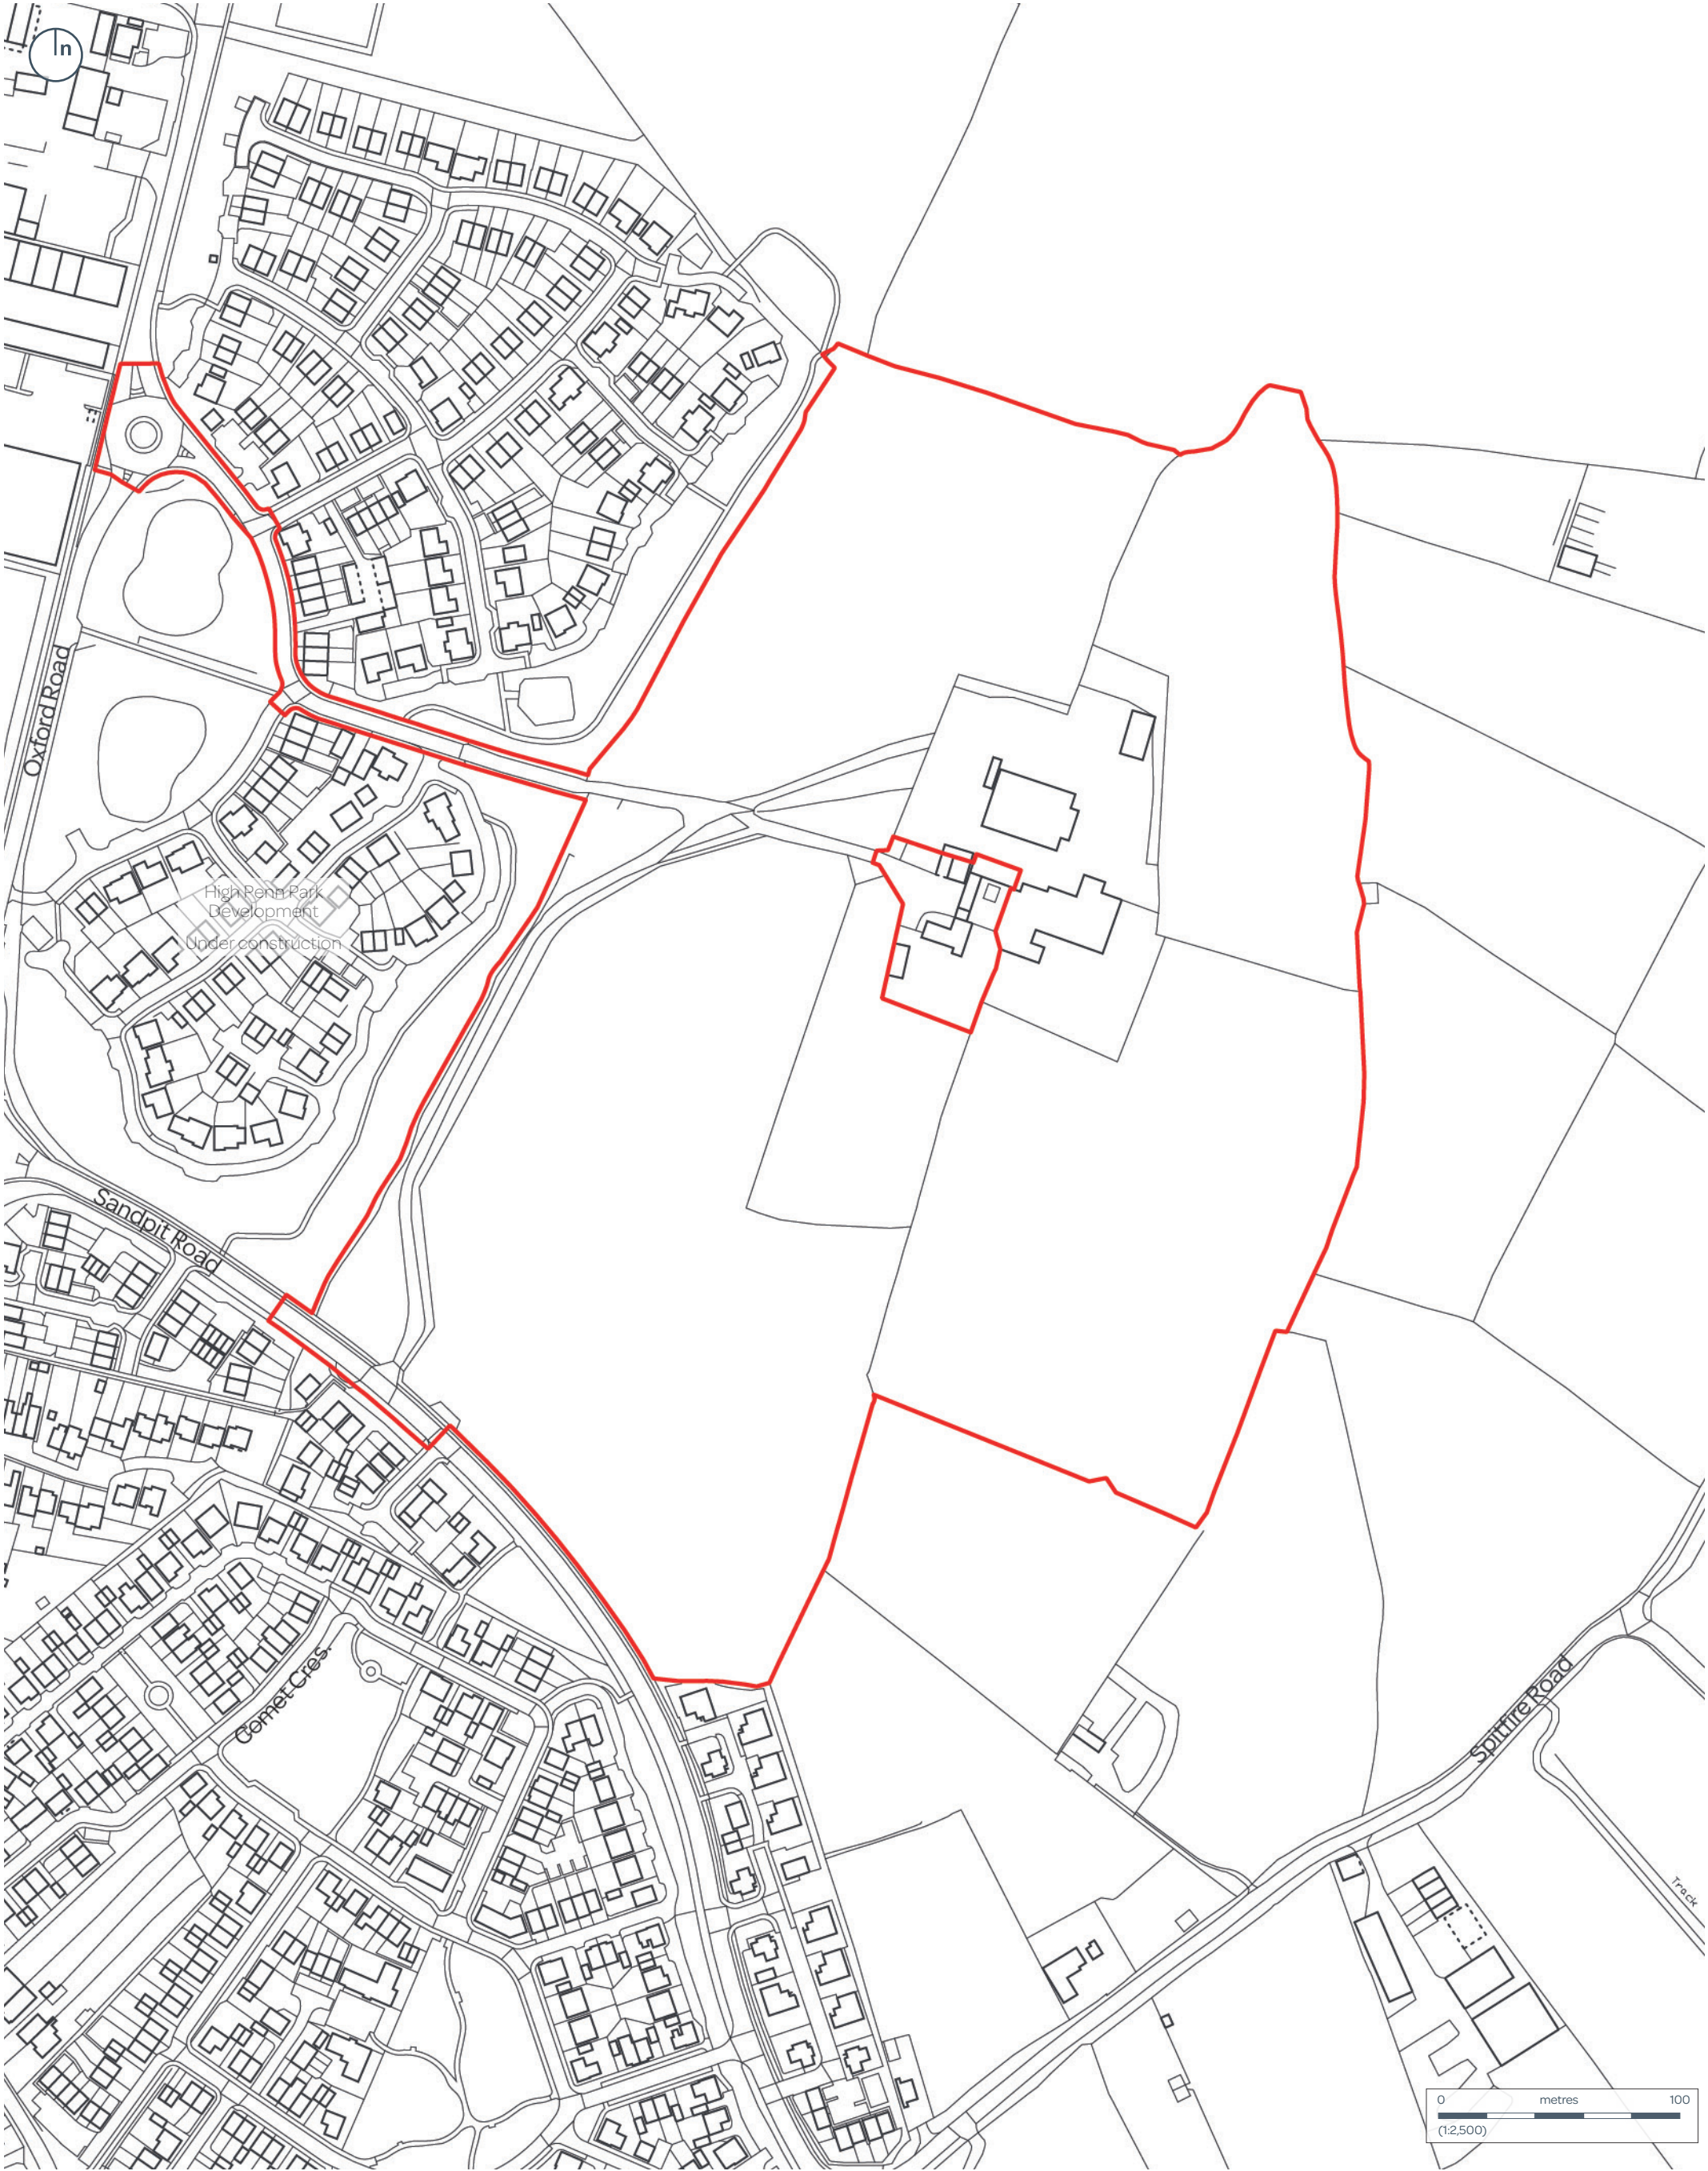

KEY

Planning Application Boundary

Copyright of Turley

This drawing is for illustrative purposes only and should not be used for any construction or estimation purposes. To be scaled for planning application purposes only. No liability or responsibility is accepted arising from reliance upon the information contained within this drawing.

Plans reproduced by permission of Ordnance Survey on behalf of The Controller of Her Majesty's Stationery Office. © Crown Copyright and database right [2025]. Ordnance Survey Licence number [0100031673].

CLIENT Castlewood Properties Ventures Ltd

PROJECT Land at Penn Farm, Calne

DRAWING: Site Location Plan

PROJECT NO. CASS3002

DRAWING NO. 1001

REVISION A

STATUS Submission

SCALE 1:2500 @ A3

DATE November 2025

DRAWN & CHECK BY CA / CD

