


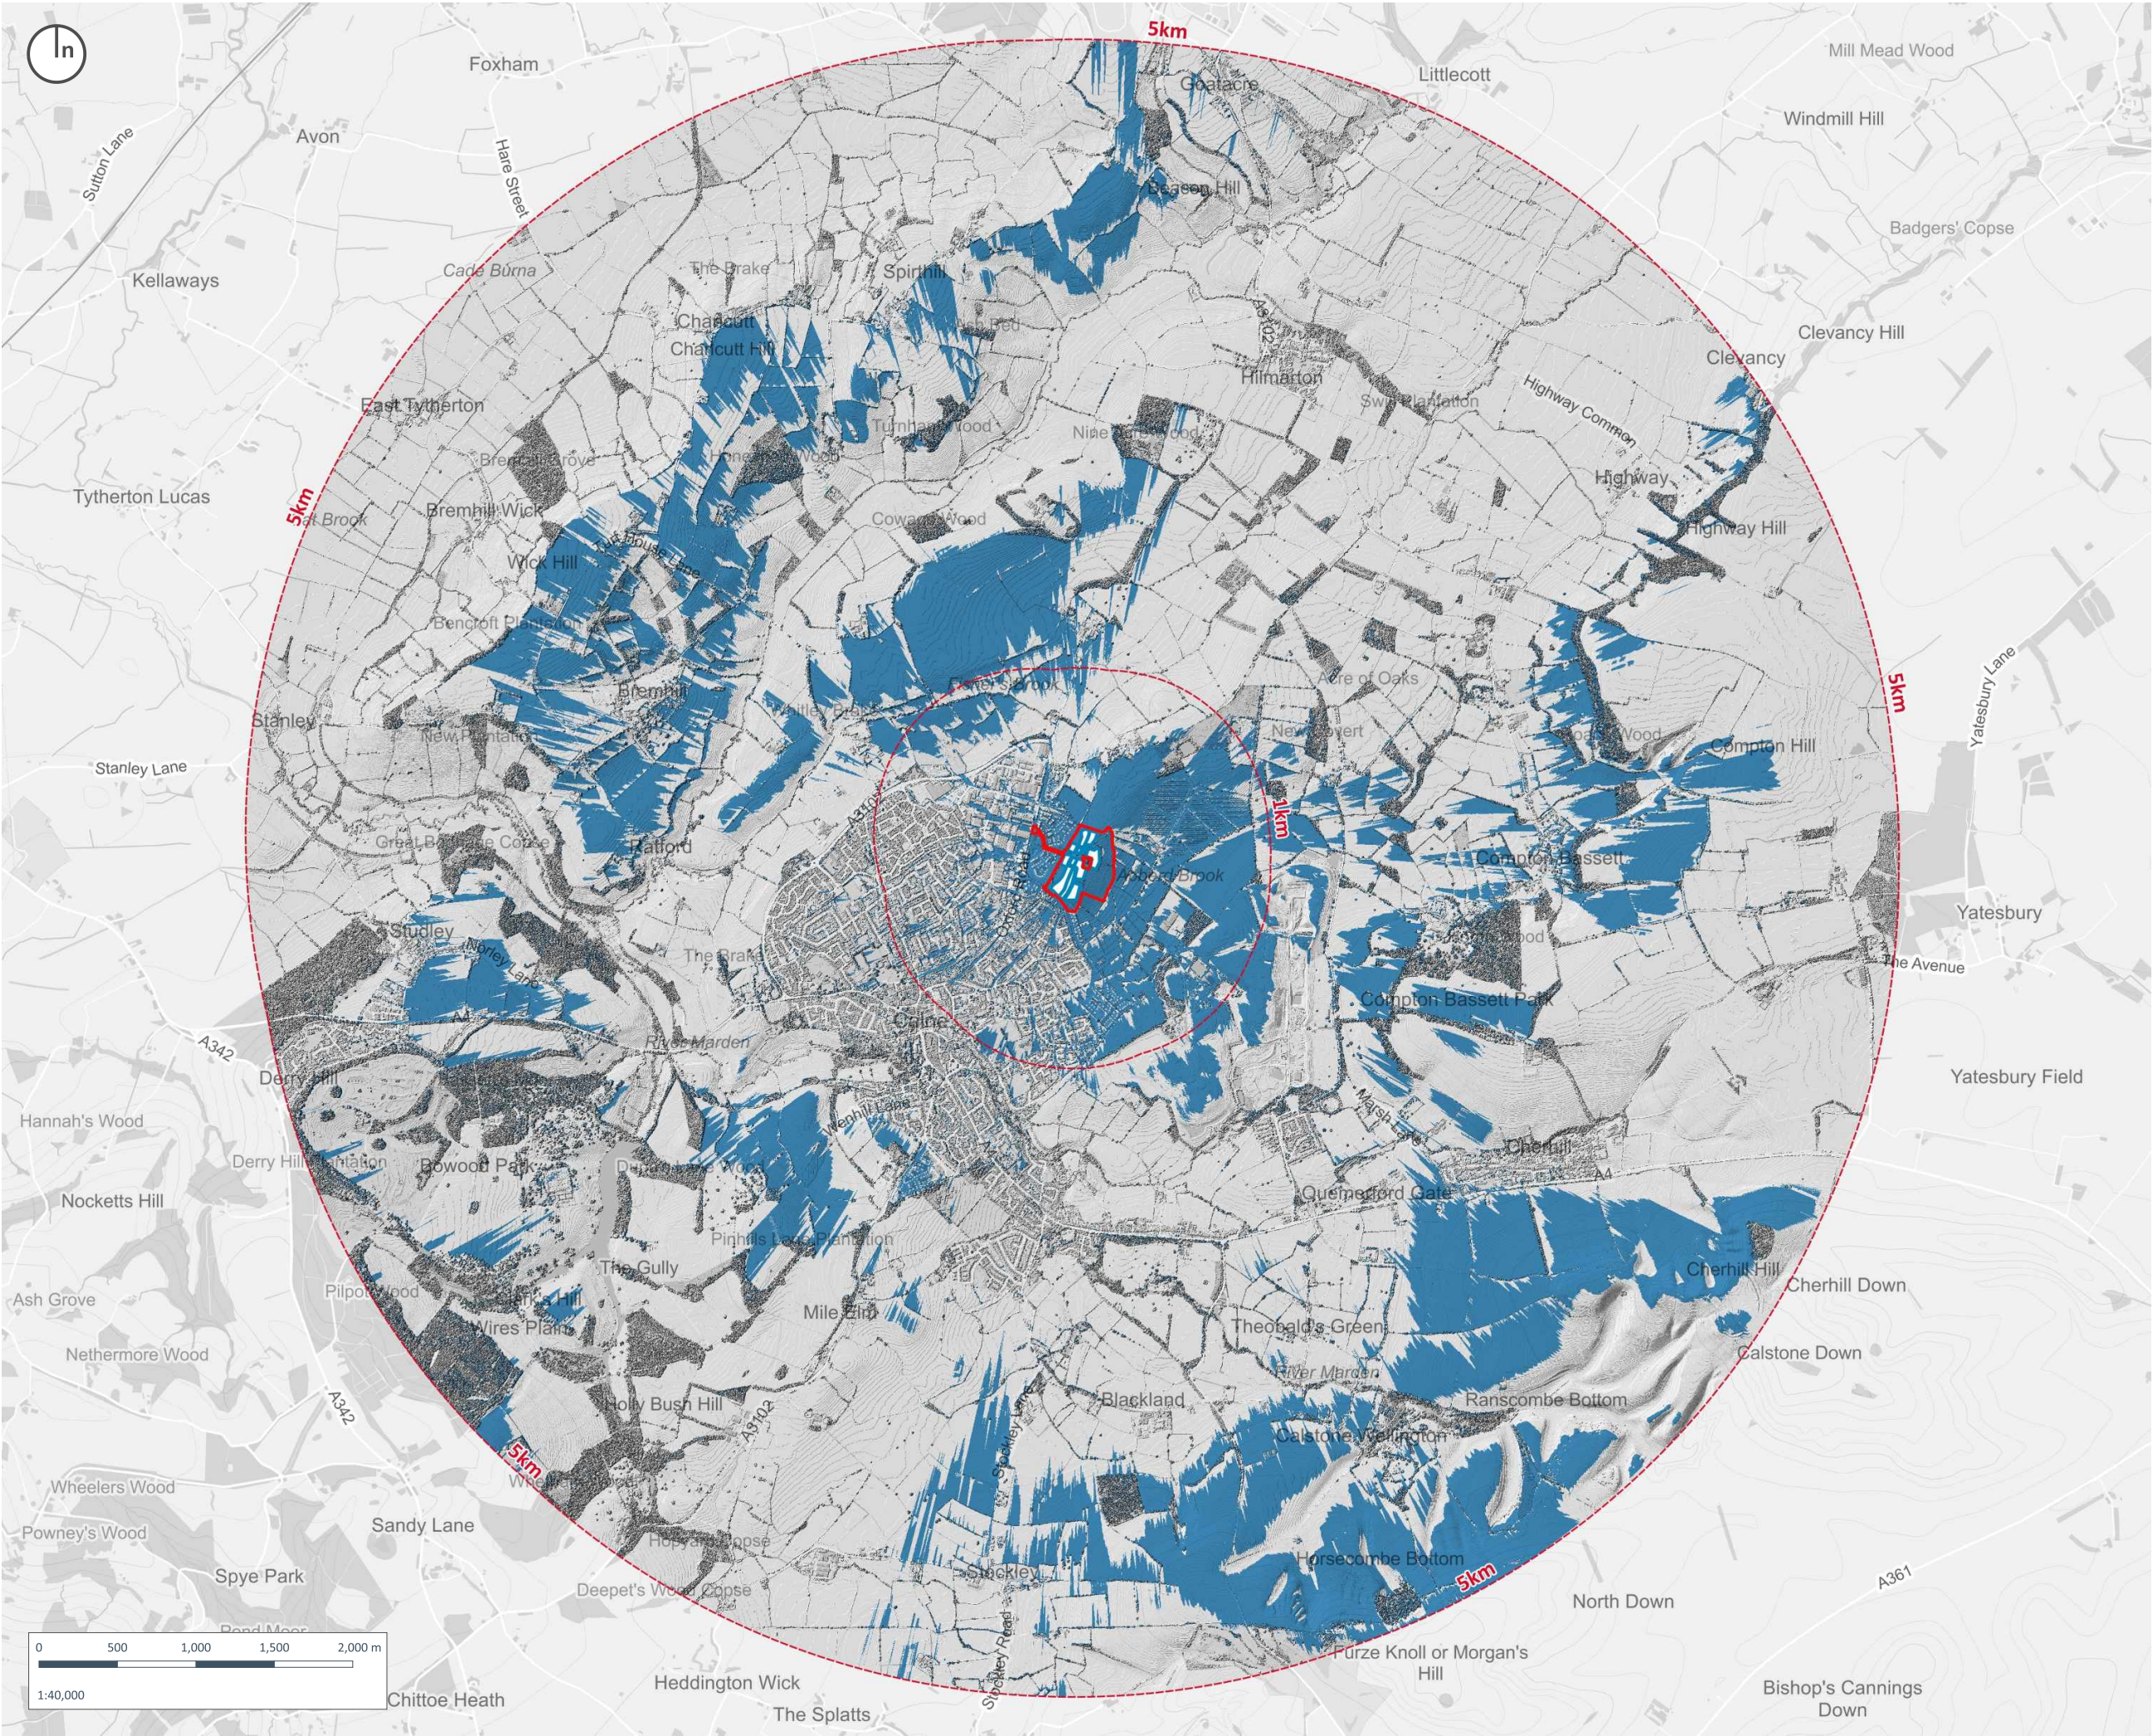

Copyright of Turley

This drawing is for illustrative purposes only and should not be used for any construction or estimation purposes. To be scaled for planning application purposes only. No liability or responsibility is accepted arising from reliance upon the information contained within this drawing.

Plans reproduced by permission of Ordnance Survey on behalf of The Controller of Her Majesty's Stationary Office. © Crown Copyright and database right [2025]. All rights reserved. Ordnance Survey Licence number [100020449]

- Site Boundary
- Study Area

Viewshed from 2022 1m lidar data

- No Visibility
- Potential Visibility

Notes:-
This viewshed was created using Lidar data from Defra Data Services Platform. The most recent data to cover this area is from 2022. The inset map shows the building heights (in metres from ground level) used for the viewshed.



CLIENT:
Castlewood Properties Ventures Ltd

PROJECT:
Penn Hill Farm, Calne

DRAWING:
Figure 5a – Zone of Theoretical Visibility: 5km

PROJECT NUMBER:
CASS3002

DRAWING NUMBER:
05a


CHECKED BY:
JE

REVISION:
1.0

STATUS:
Draft

DATE:
November 2025

SCALE:
1:40,000 @ A3

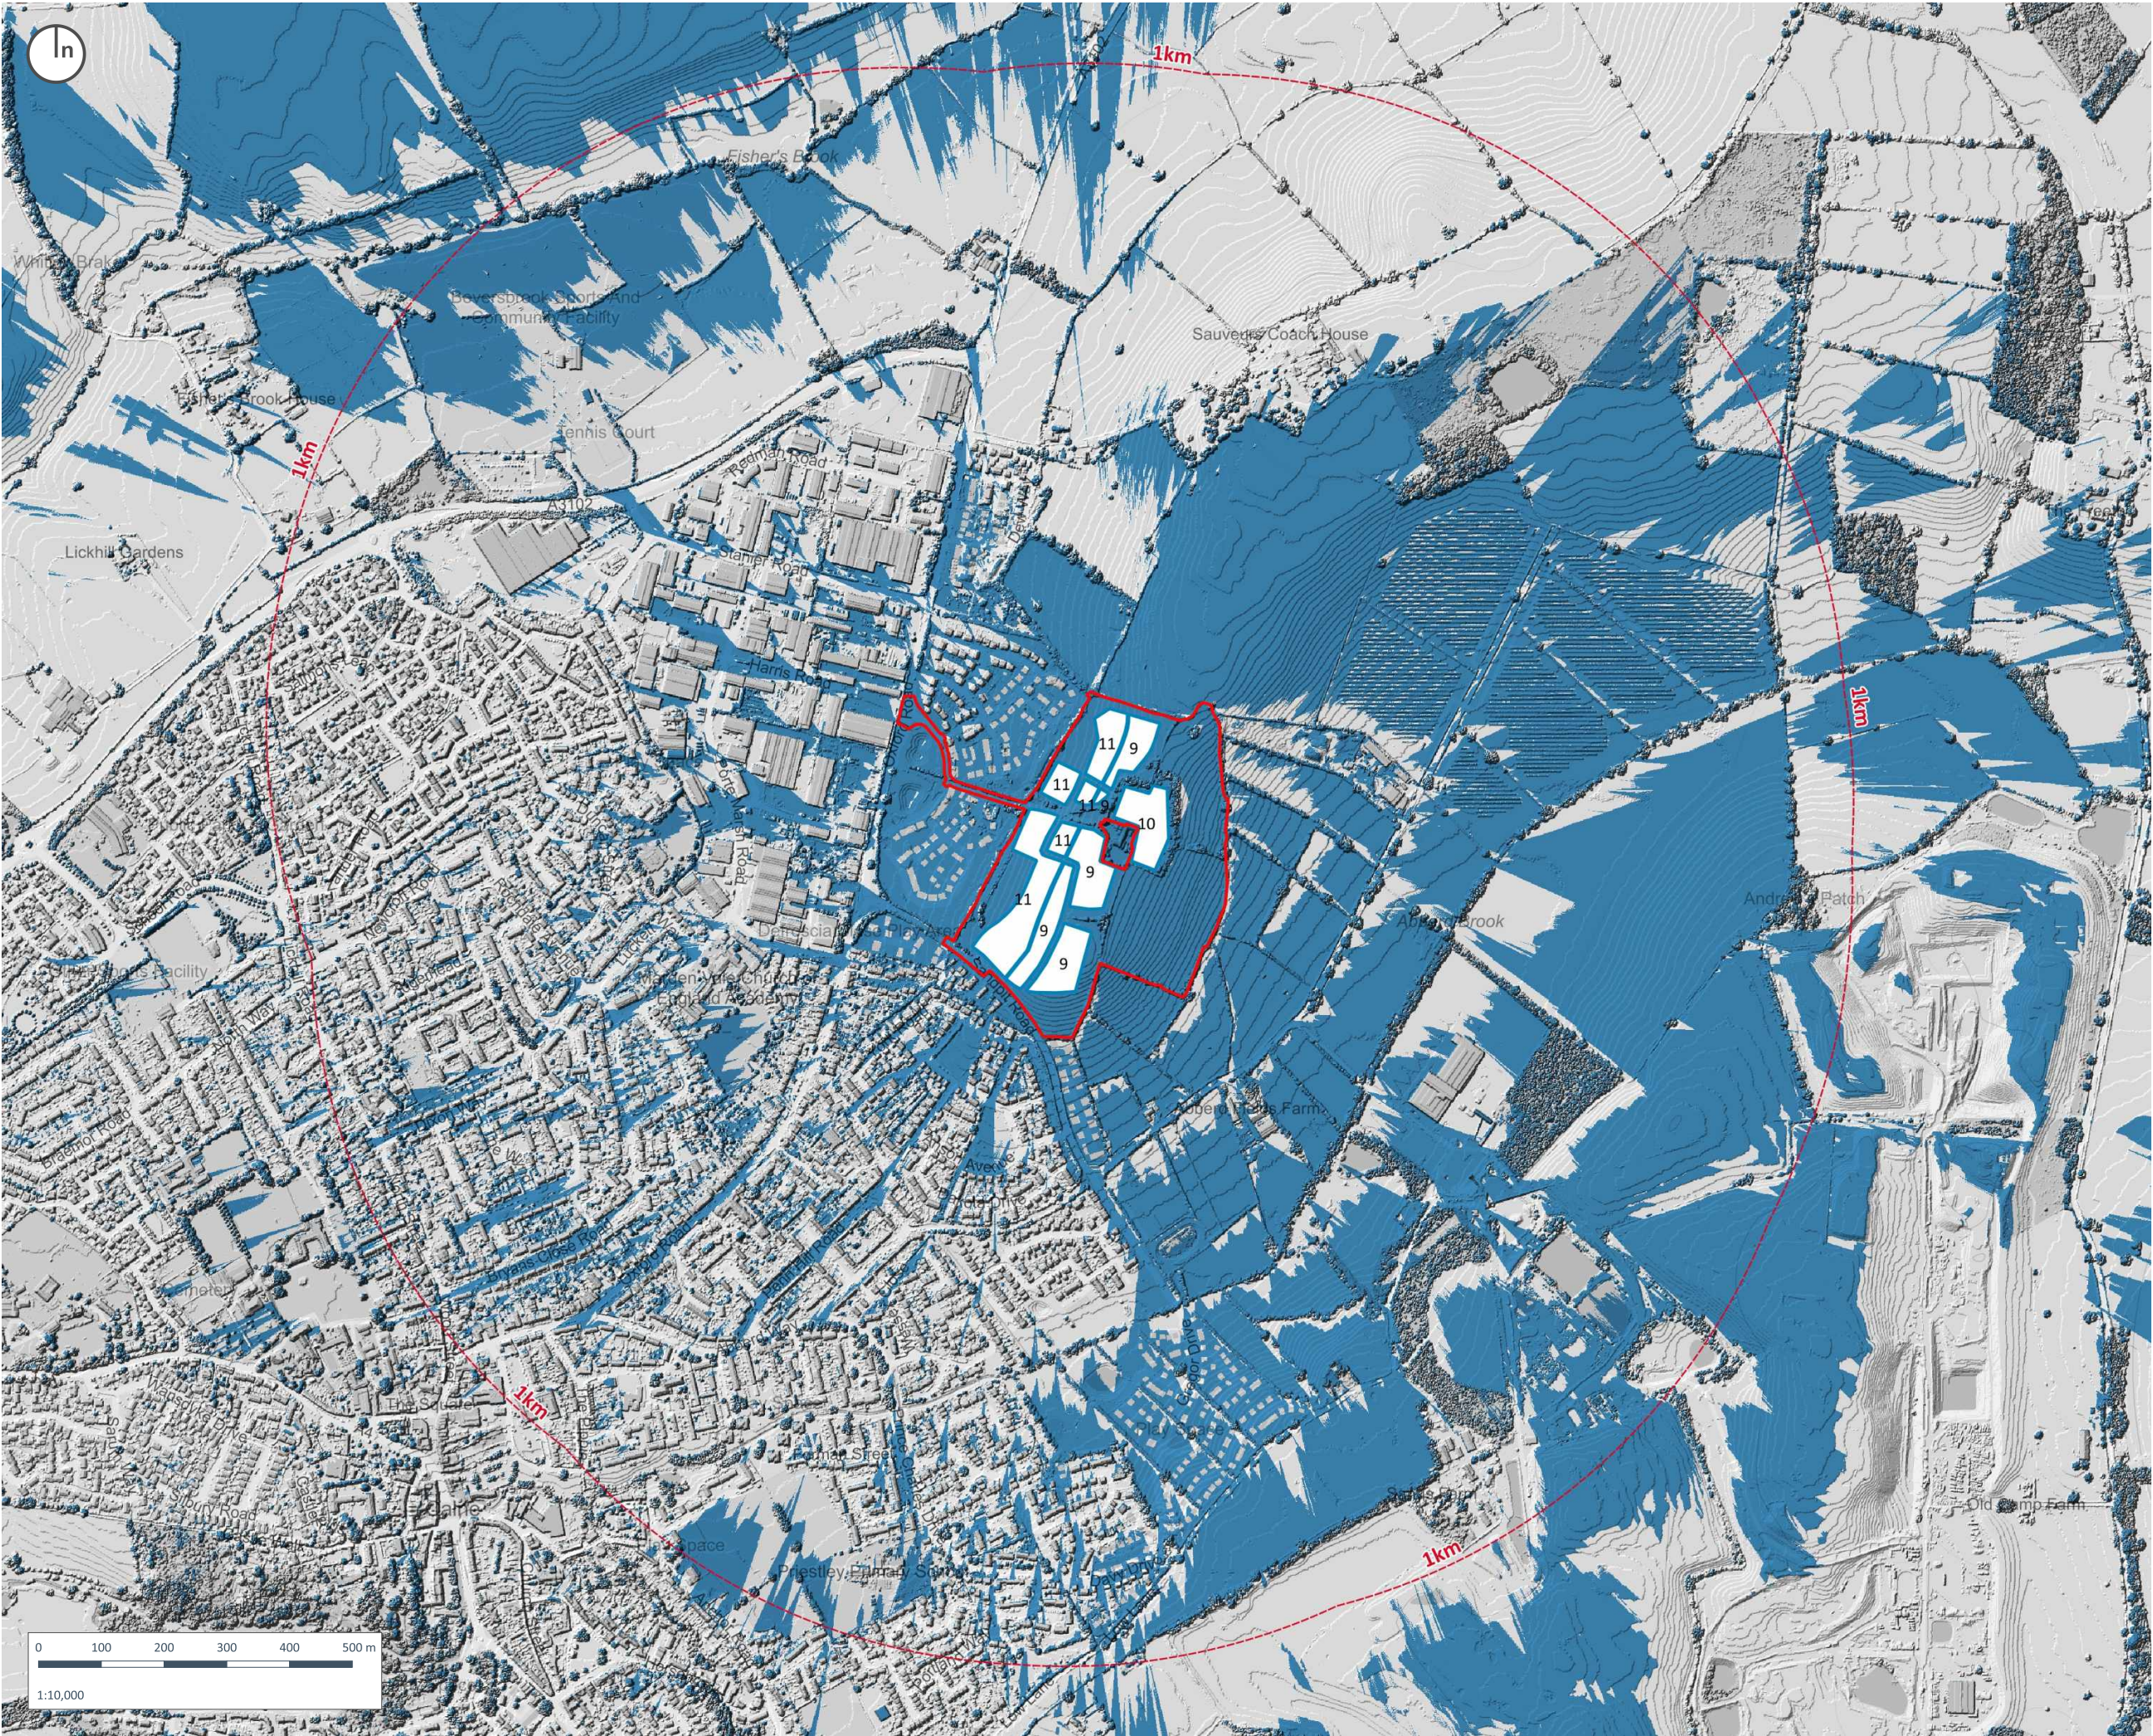

Copyright of Turley

This drawing is for illustrative purposes only and should not be used for any construction or estimation purposes. To be scaled for planning application purposes only. No liability or responsibility is accepted arising from reliance upon the information contained within this drawing.

Plans reproduced by permission of Ordnance Survey on behalf of The Controller of Her Majesty's Stationary Office. © Crown Copyright and database right [2025]. All rights reserved. Ordnance Survey Licence number [100020449]

Site Boundary

Study Area

Viewshed from 2022 1m lidar data

No Visibility

Potential Visibility

Notes:-
This viewshed was created using Lidar data from Defra Data Services Platform. The most recent data to cover this area is from 2022. The inset map shows the building heights (in metres from ground level) used for the viewshed.



CLIENT:
Castlewood Properties Ventures Ltd

PROJECT:
Penn Hill Farm, Calne


DRAWING:
Figure 5b – Zone of Theoretical Visibility: 1km

PROJECT NUMBER:
CASS3002

DRAWING NUMBER: 05b
CHECKED BY: JE

REVISION: 1.0
STATUS: Draft

DATE: November 2025
SCALE: 1:10,000 @ A3

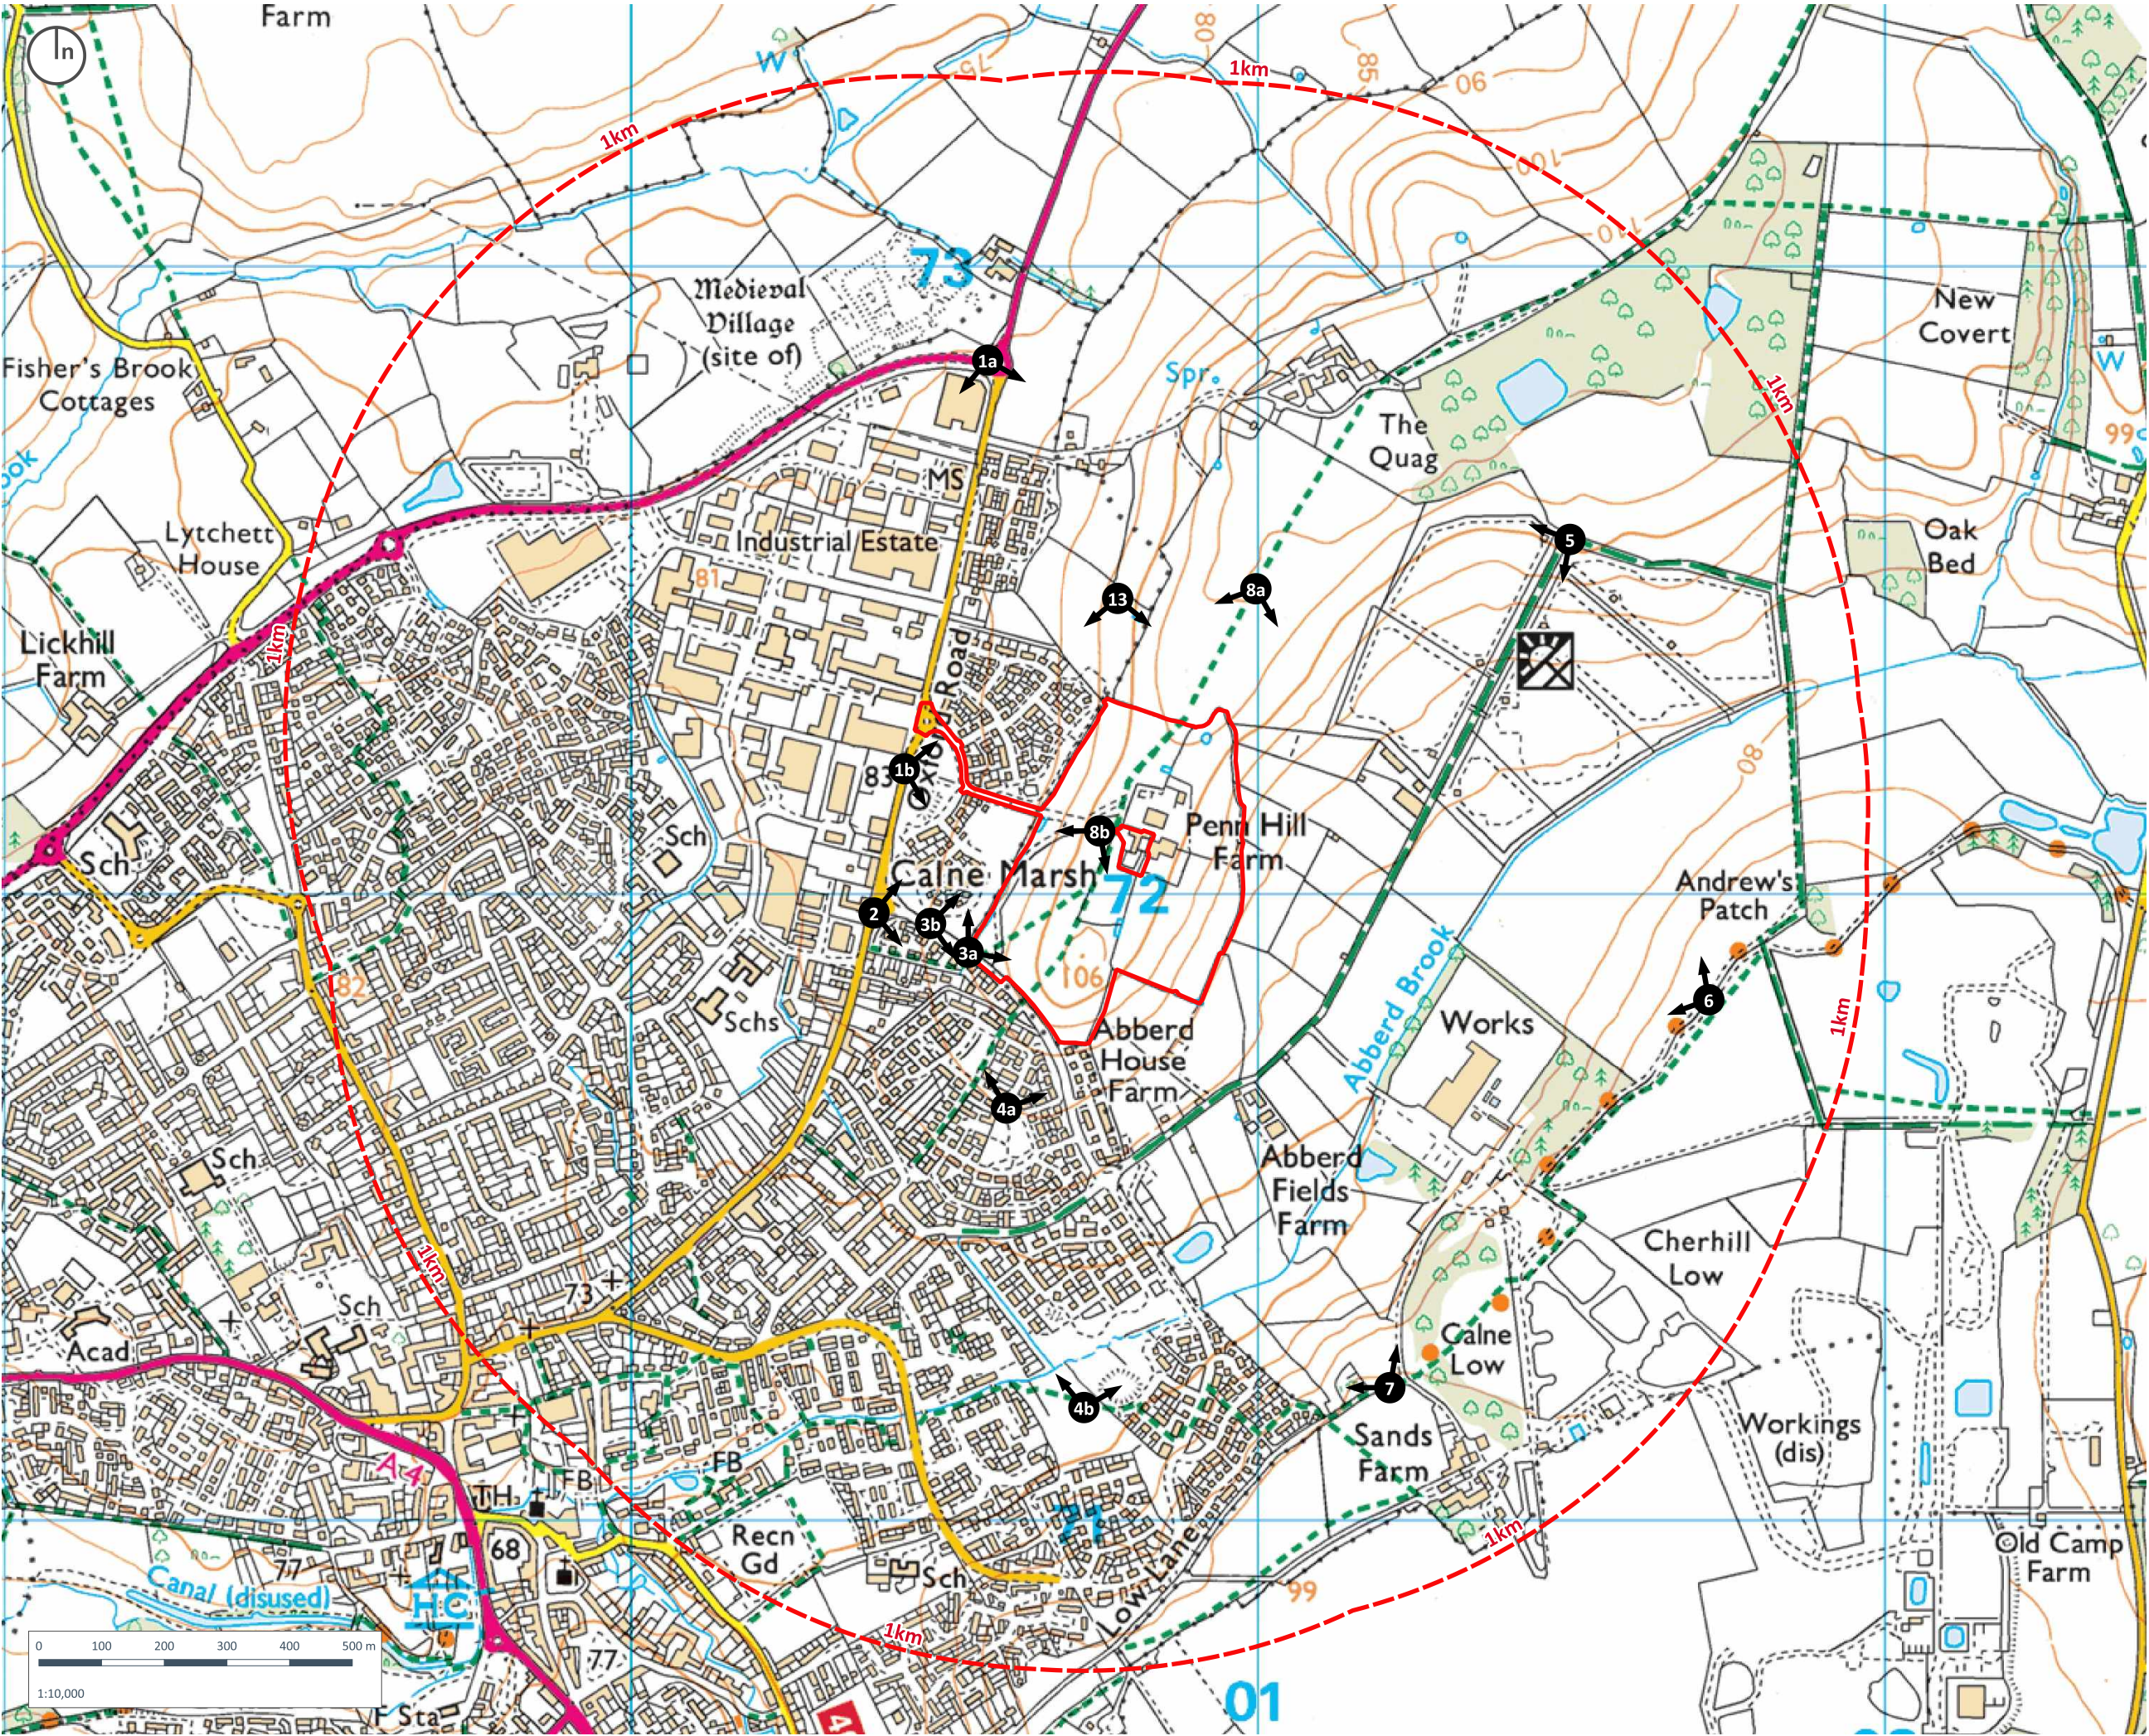

Copyright of Turley

This drawing is for illustrative purposes only and should not be used for any construction or estimation purposes. To be scaled for planning application purposes only. No liability or responsibility is accepted arising from reliance upon the information contained within this drawing.

Plans reproduced by permission of Ordnance Survey on behalf of The Controller of Her Majesty's Stationary Office. © Crown Copyright and database right [2025]. All rights reserved. Ordnance Survey Licence number [100020449]

- Site Boundary
- Study Area
- Wiltshire Public Rights of Way
- Views

CLIENT:
Castlewood Properties Ventures Ltd

PROJECT:
Penn Hill Farm Calne

DRAWING:
Figure 6 – Representative Viewpoint Locations
(local views)

PROJECT NUMBER:
CASS3002

DRAWING NUMBER:
06


CHECKED BY:
JE

REVISION:
1.0

STATUS:
Planning

DATE:
November 2025

SCALE:
1:10000 @ A3

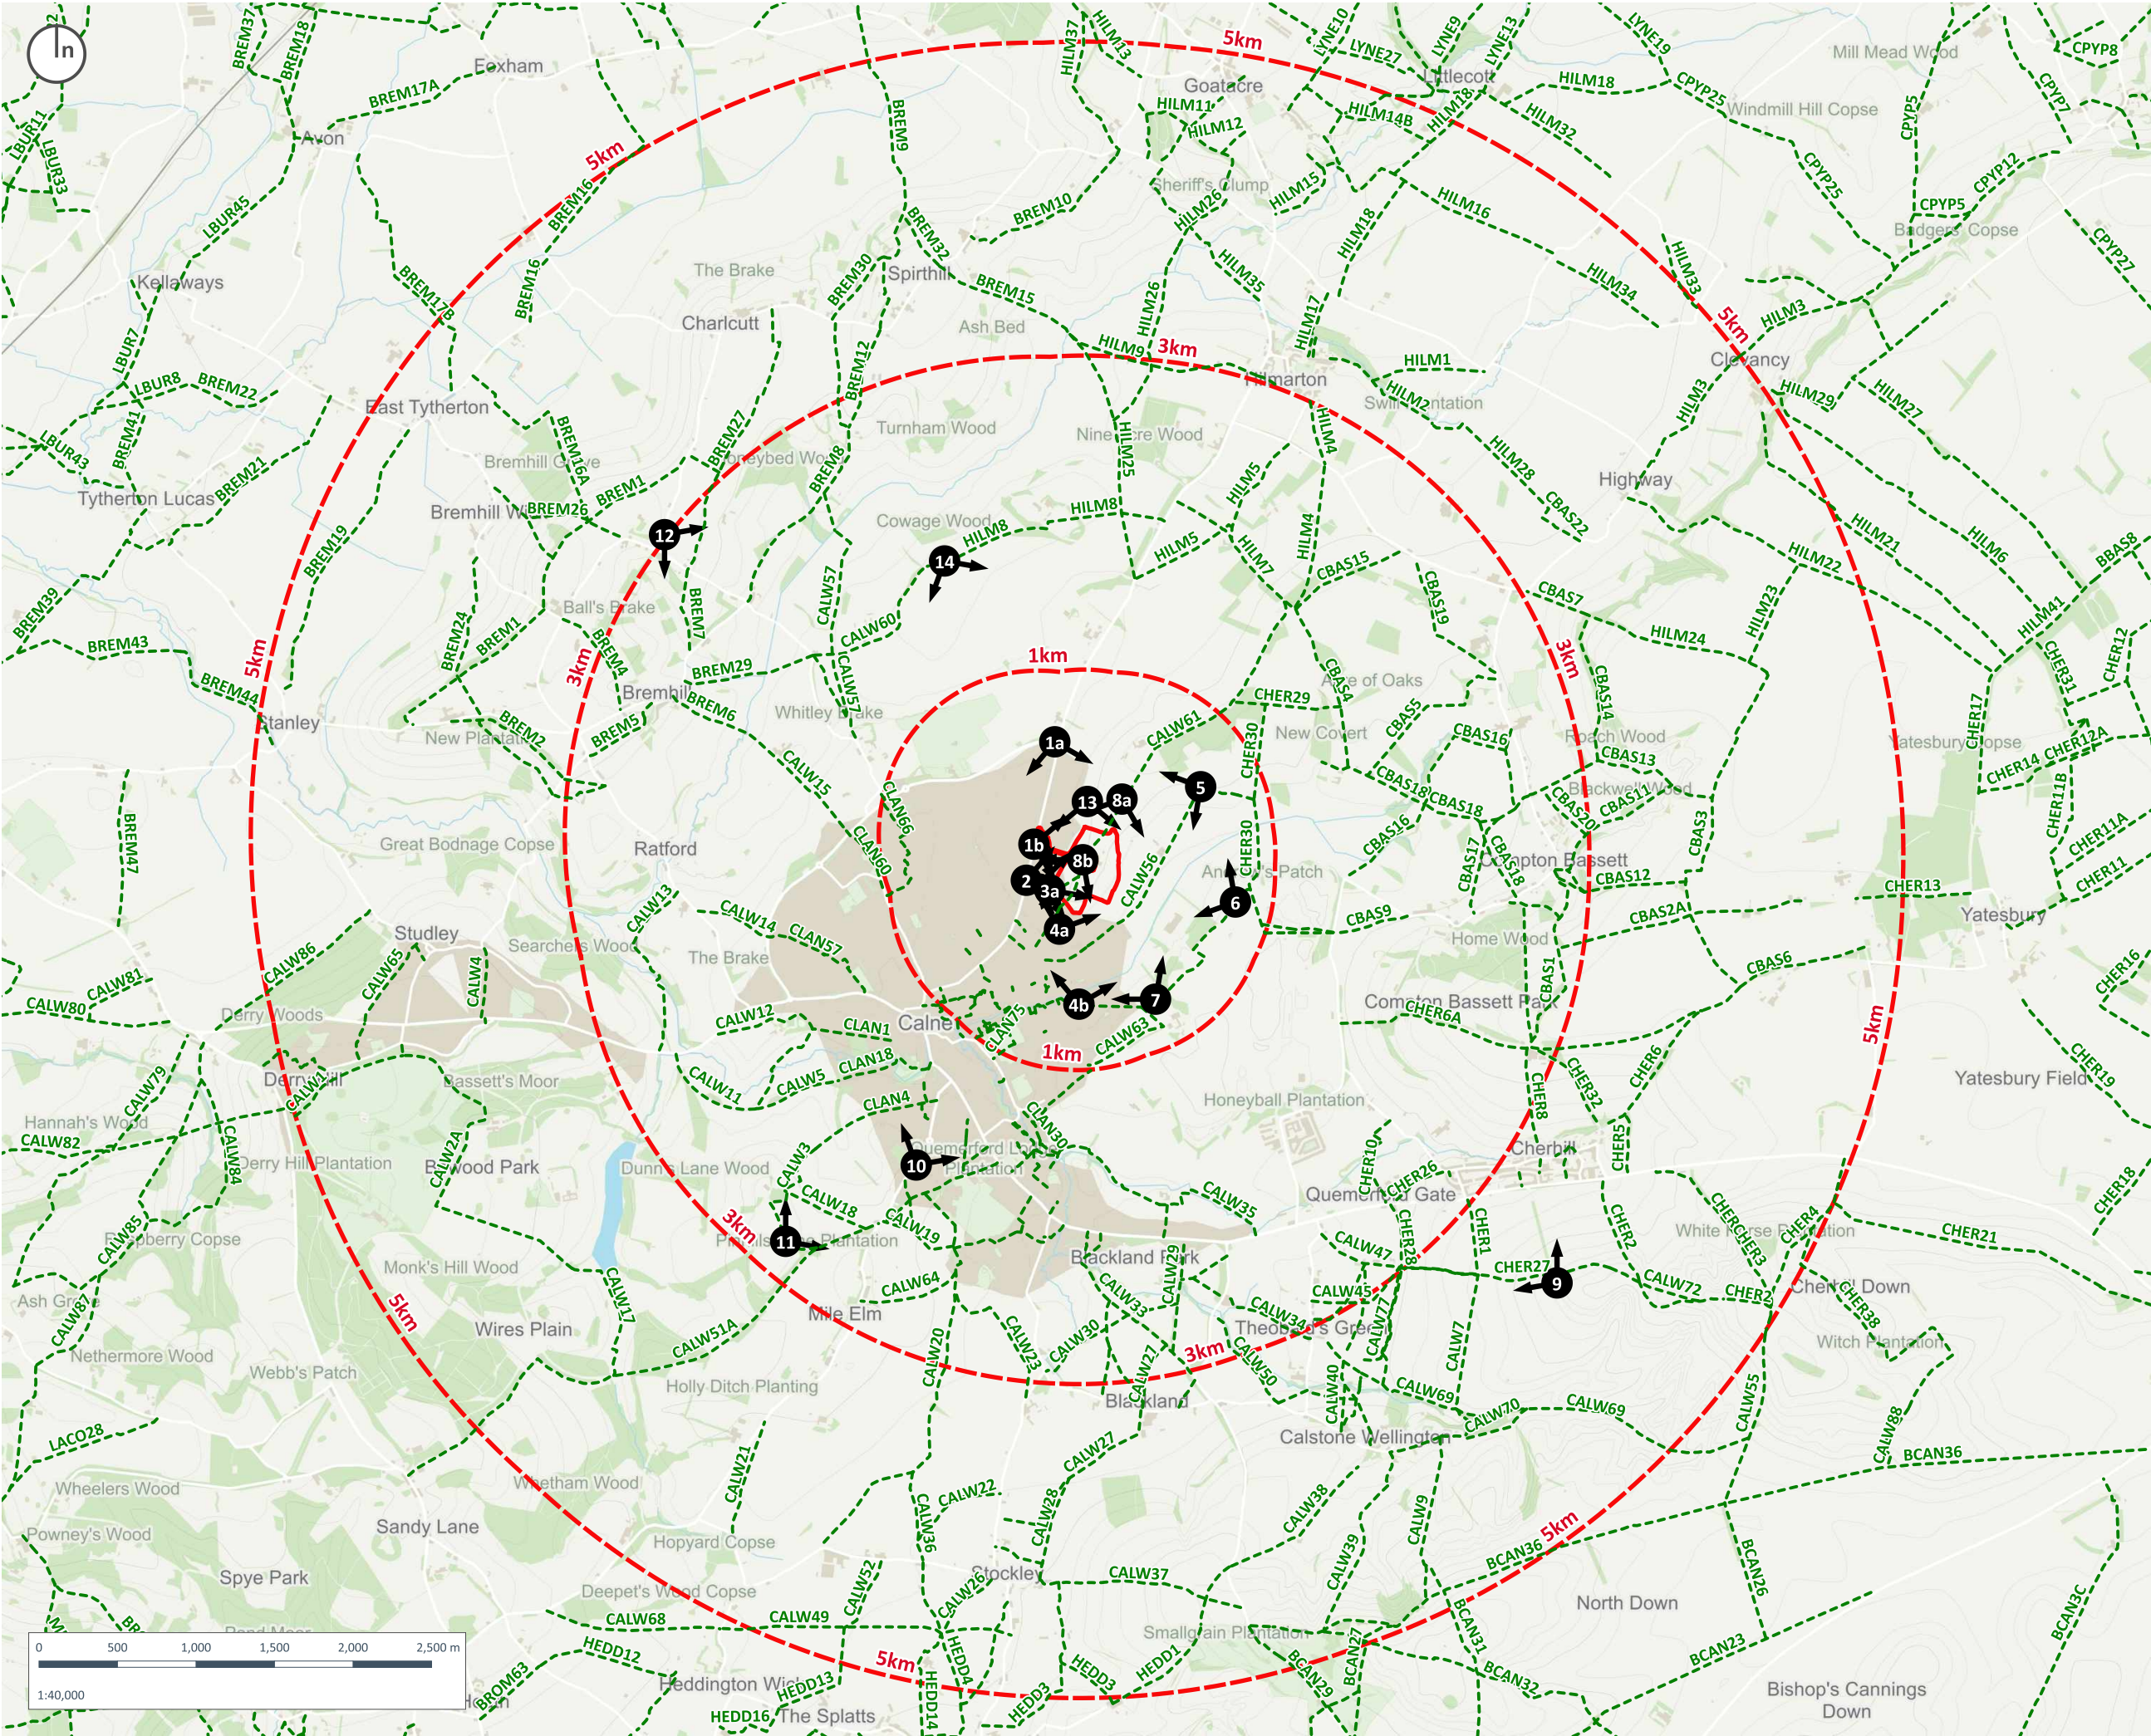

Copyright of Turley

This drawing is for illustrative purposes only and should not be used for any construction or estimation purposes. To be scaled for planning application purposes only. No liability or responsibility is accepted arising from reliance upon the information contained within this drawing.

Plans reproduced by permission of Ordnance Survey on behalf of The Controller of Her Majesty's Stationery Office. © Crown Copyright and database right [2025]. All rights reserved. Ordnance Survey Licence number [100020449]

Site Boundary

Study Area

Wiltshire Public Rights of Way

Views

CLIENT:
Castlewood Properties Ventures Ltd

PROJECT:
Penn Hill Farm Calne

DRAWING:
Figure 7 – Representative Viewpoint Locations (wider views)

PROJECT NUMBER:
CASS3002

DRAWING NUMBER:
07

CHECKED BY:
JE

REVISION:
1.0

STATUS:
Planning

DATE:
November 2025

SCALE:
1:40000 @ A3