


APPENDIX D

Tree Retention & Removal Plans

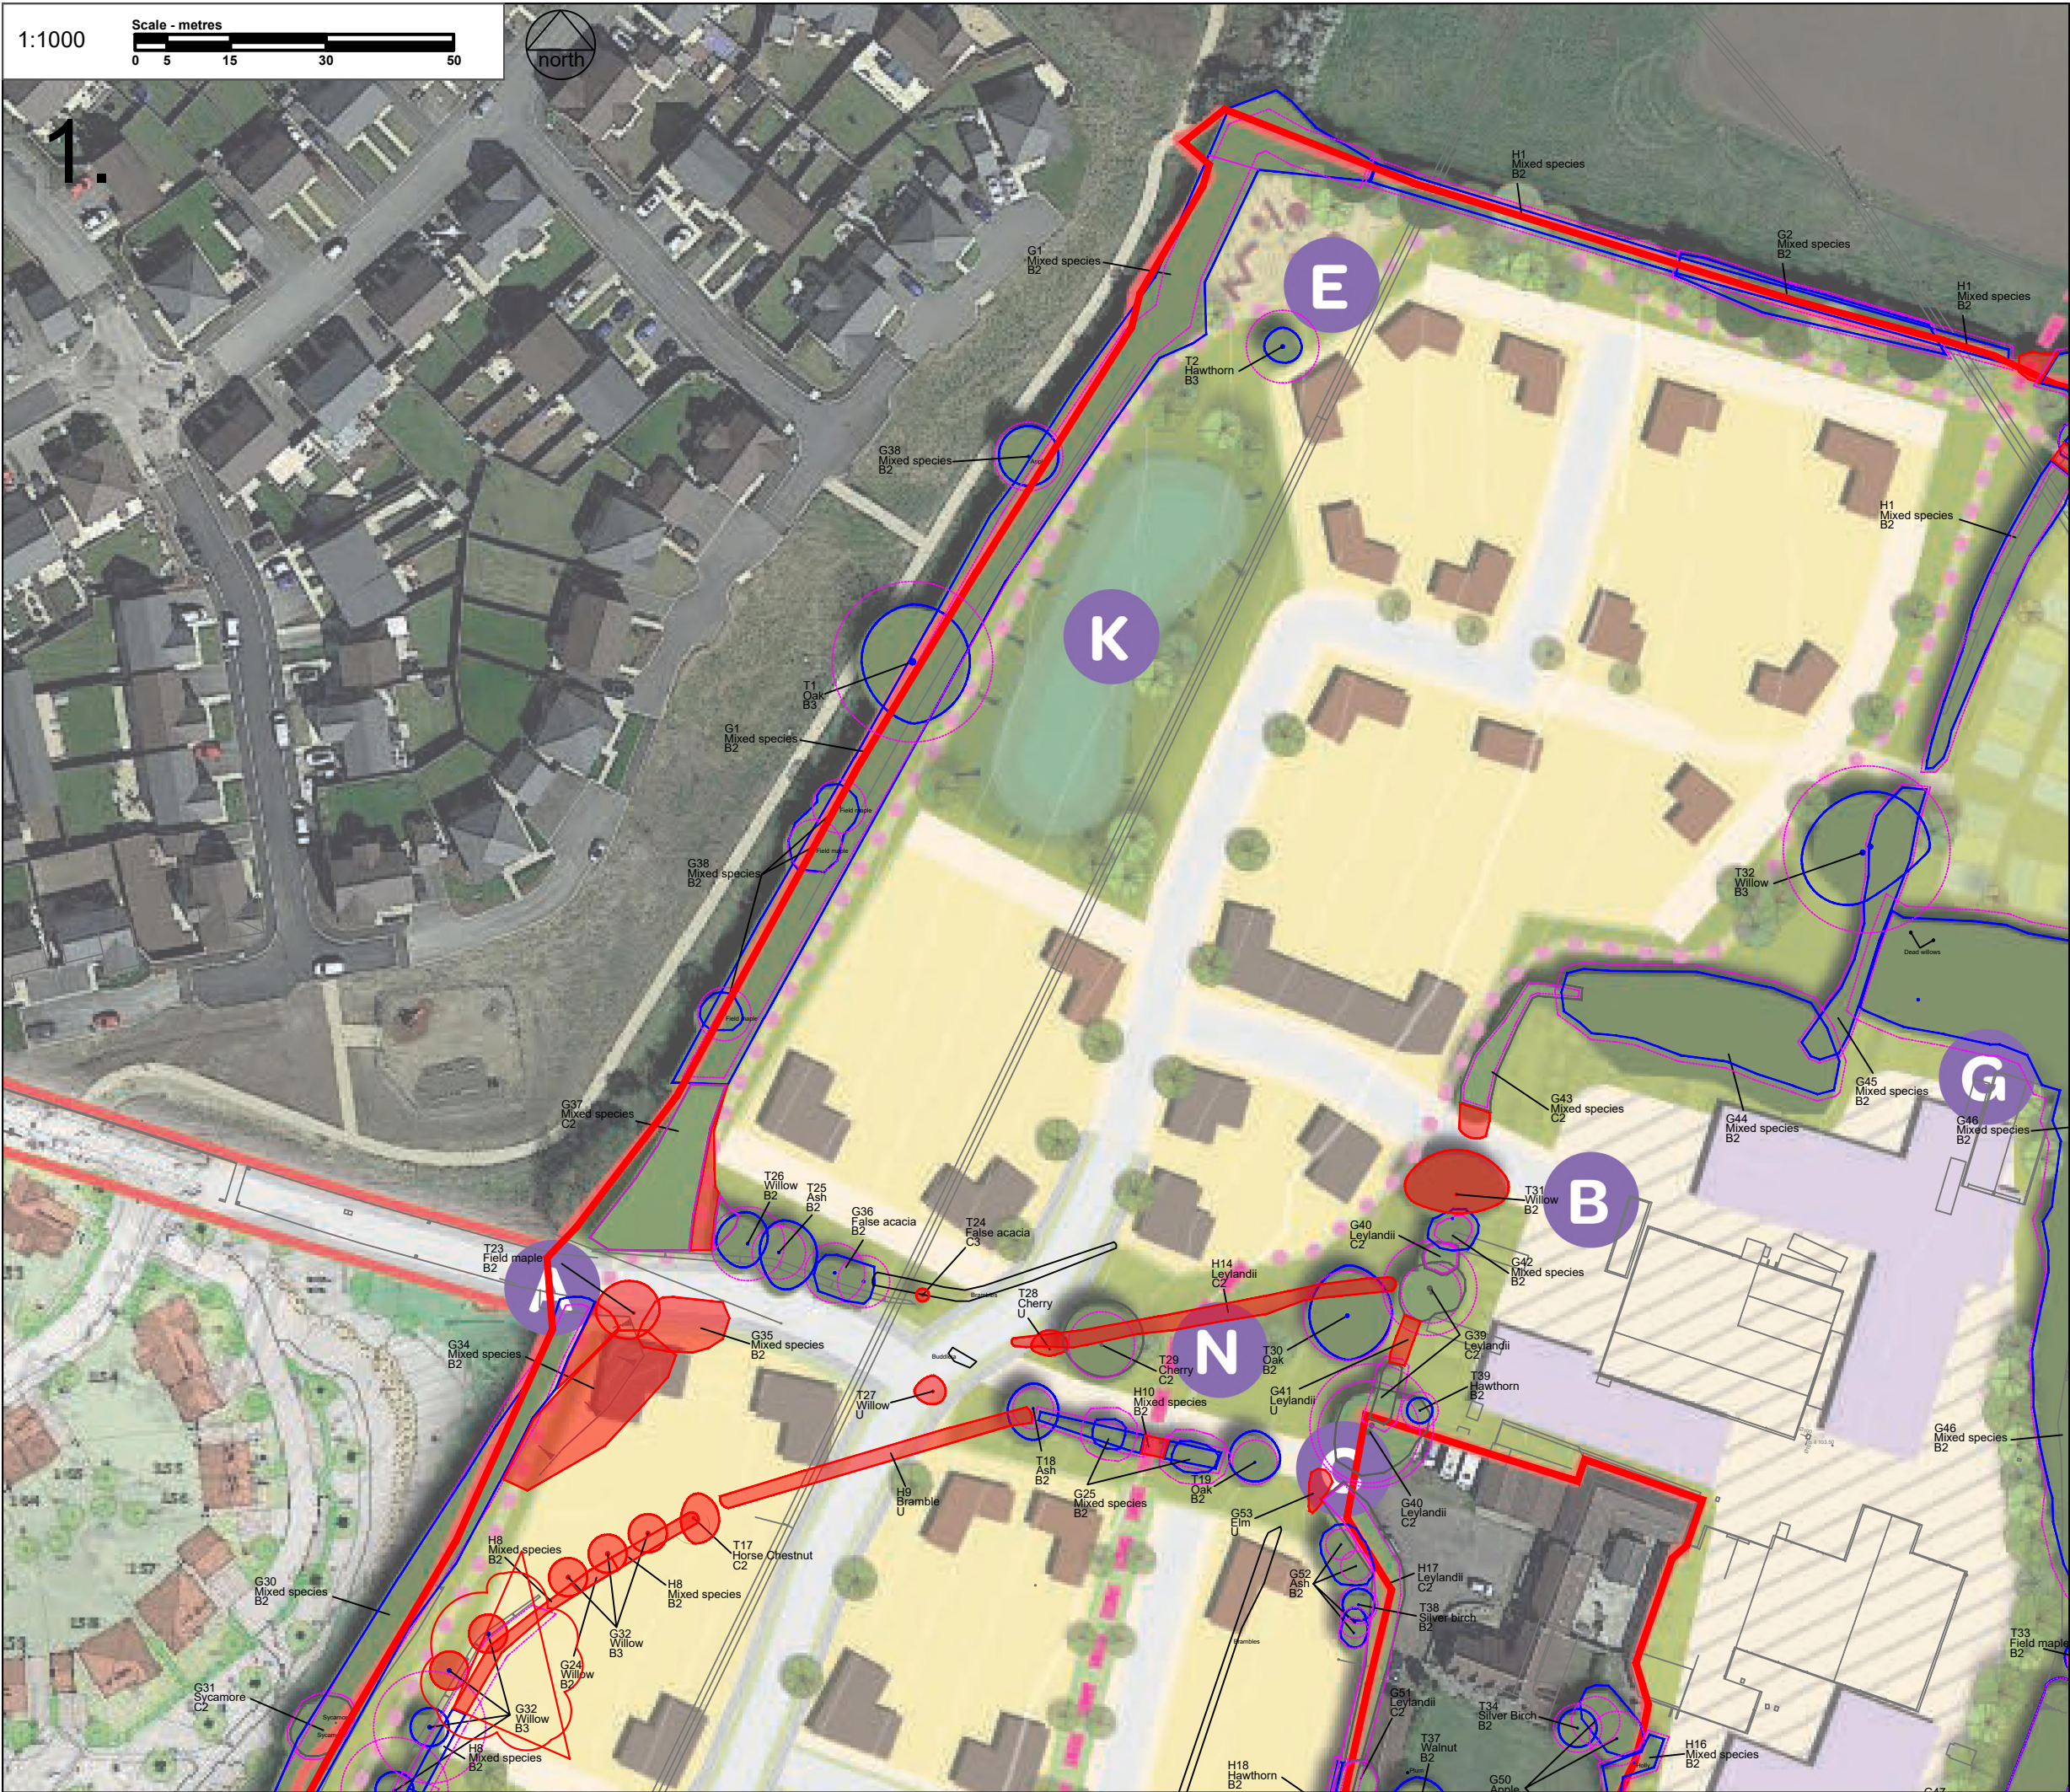

KEY

- Site boundary
- Tree (T) / Group (G) / Hedge (H) / Woodland (W) number
- Root Protection Area
- Tree canopies
- To be removed
- Tree Subject to Tree Preservation Order TPO/2023/00013

BS5837:2012 Tree Categories

- Canopy extent of tree: Category A - High quality
- Canopy extent of tree: Category B - Moderate quality
- Canopy extent of tree: Category C - Low quality
- Canopy extent of tree: Category U - Unsuitable for retention

Notes

A full qualitative analysis of tree cover (The Tree Data Schedule) accompanies this drawing.

Do not scale off drawing - refer to Tree Data Schedule for accurate crown spread measurements.

Depictions of tree canopies are based on measurements taken to four cardinal compass points.

The original of this drawing was produced in colour - a monochrome copy should not be relied upon.

Ecological value must be checked as retention may still be appropriate / necessary.

All rights reserved.



CLIENT:
Castlewood Commercial Properties

PROJECT:
Penn Hill Farm

TITLE:
Tree Retention and Removal Plan - Sheet 1 of 5

SCALE AT A3:
1:1000

DATE:
November 2025

1080.1_08A

Based on Ordnance Survey mapping with permission of Her Majesty's Stationary Office
Licence no. AR187372

hankinson duckett associates

The Stables, Howbery Park, Benson Lane, Wallingford, OX10 8BA
t:01491 838175 e:consult@hda-enviro.co.uk w:www.hda-enviro.co.uk

Landscape Architecture
Masterplanning
Ecology



High Penn Park
Development
der construction



KEY

Site boundary

T8

Tree (T) / Group (G) / Hedge (H) / Woodland (W) number

Root Protection Area

Tree canopies

To be removed

TPO/2023/00013

Tree Subject to Tree Preservation Order
TPO/2023/00013

BS5837:2012 Tree Categories

Canopy extent of tree:
Category A - High quality

Canopy extent of tree:
Category B - Moderate quality

Canopy extent of tree:
Category C - Low quality

Canopy extent of tree:
Category U - Unsuitable for retention

Notes

A full qualitative analysis of tree cover (The Tree Data Schedule) accompanies this drawing.
Do not scale off drawing - refer to Tree Data Schedule for accurate crown spread measurements.
Depictions of tree canopies are based on measurements taken to four cardinal compass points.
The original of this drawing was produced in colour – a monochrome copy should not be relied upon.
Ecological value must be checked as retention may still be appropriate / necessary.
All rights reserved.



CLIENT:
Castlewood Commercial Properties

PROJECT:
Penn Hill Farm

TITLE:
Tree Retention and Removal Plan - Sheet 3 of 5

SCALE AT A3:
1:1000

DATE:
November 2025

1080.1_10A

Based on Ordnance Survey mapping with permission of Her Majesty's Stationary Office
Licence no. AR187372

The Stables, Howbery Park, Benson Lane, Wallingford, OX10 8BA
t:01491 838175 e:consult@hda-enviro.co.uk w:www.hda-enviro.co.uk

Landscape Architecture
Masterplanning
Ecology



KEY

- Site boundary
- T8 Tree (T) / Group (G) / Hedge (H) / Woodland (W) number
- Root Protection Area
- Tree canopies
- To be removed
- Tree Subject to Tree Preservation Order TPO/2023/00013

BS5837:2012 Tree Categories

- Canopy extent of tree: Category A - High quality
- Canopy extent of tree: Category B - Moderate quality
- Canopy extent of tree: Category C - Low quality
- Canopy extent of tree: Category U - Unsuitable for retention

Notes
A full qualitative analysis of tree cover (The Tree Data Schedule) accompanies this drawing.
Do not scale off drawing - refer to Tree Data Schedule for accurate crown spread measurements.
Depictions of tree canopies are based on measurements taken to four cardinal compass points.
The original of this drawing was produced in colour - a monochrome copy should not be relied upon.
Ecological value must be checked as retention may still be appropriate / necessary.
All rights reserved.



CLIENT:
Castlewood Commercial Properties
PROJECT:
Penn Hill Farm
TITLE:
Tree Retention and Removal Plan - Sheet 5 of 5
SCALE AT A3:
1:1000
DATE:
November 2025

1080.1_12A

Based on Ordnance Survey mapping with permission of Her Majesty's Stationary Office
Licence no. AR187372
© hankinson duckett associates
The Stables, Howbery Park, Benson Lane, Wallingford, OX10 8BA
t:01491 838175 e:consult@hda-enviro.co.uk w:www.hda-enviro.co.uk

Landscape Architecture
Masterplanning
Ecology

