


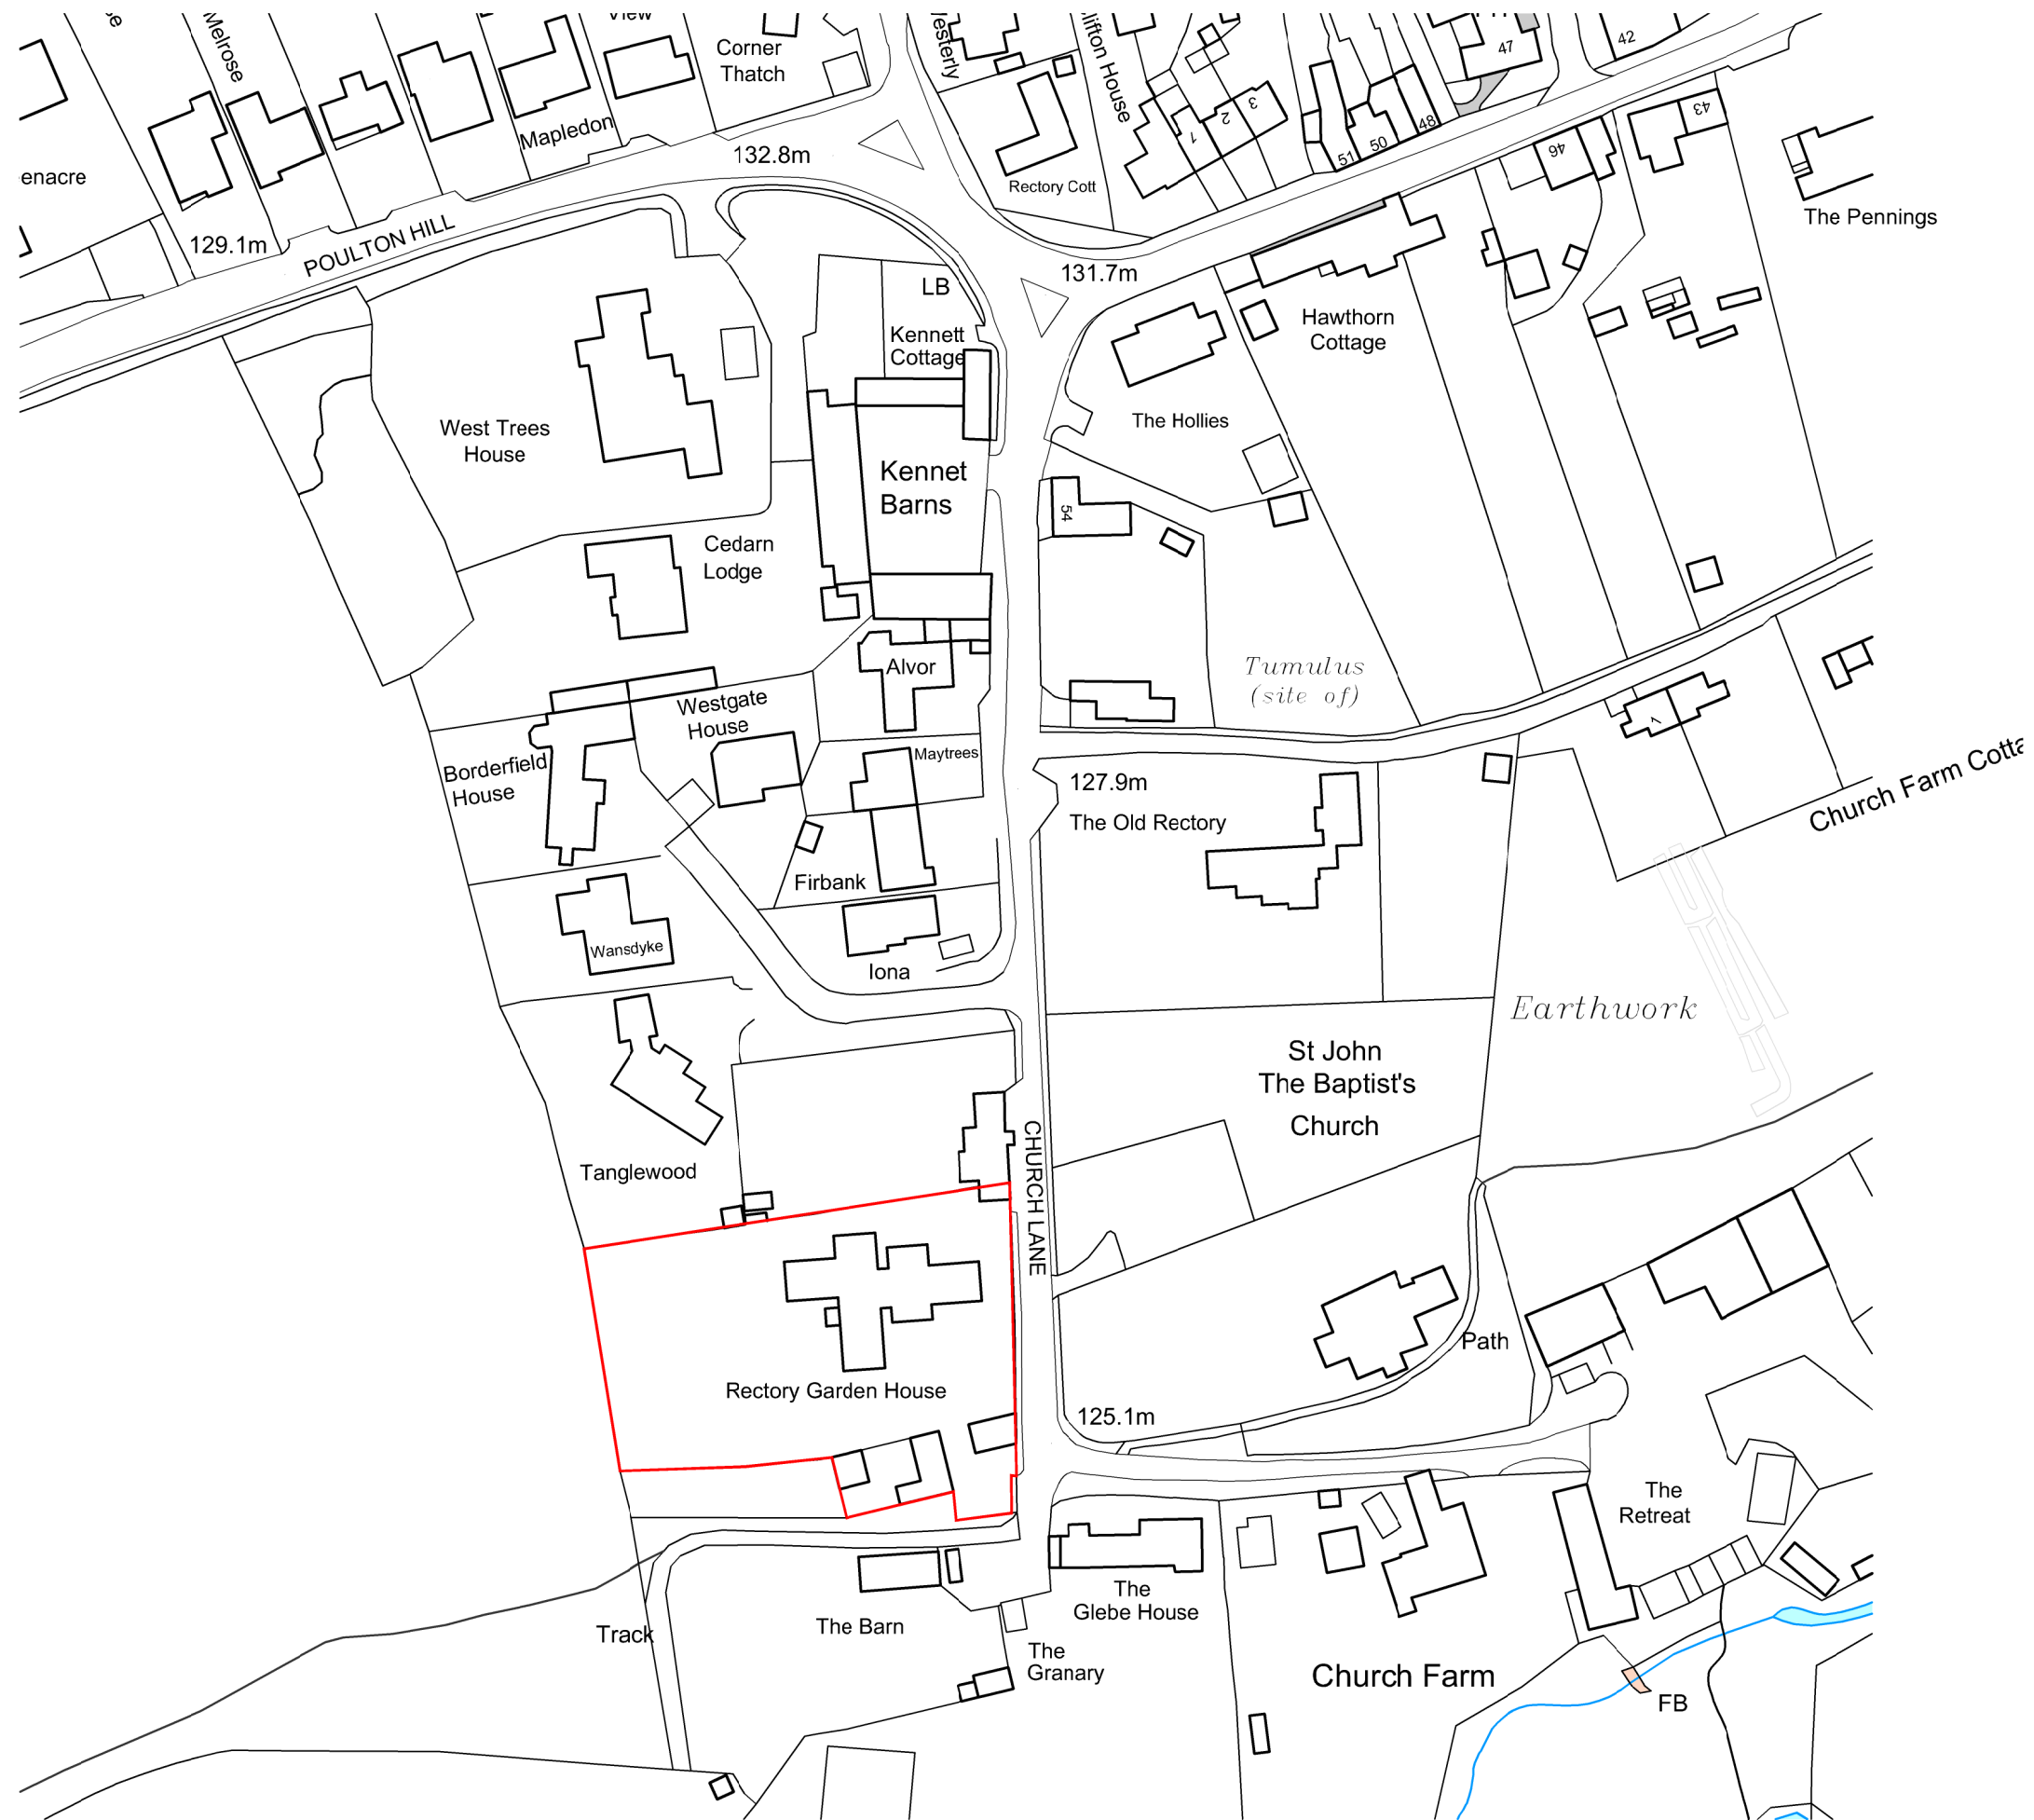

Ordnance Survey, (c) Crown Copyright 2025. All rights reserved. Licence number 100022432



revisions	initial	date
-----------	---------	------

Contractors, Sub Contractors and Suppliers are to check all relevant dimensions and levels of site and buildings before commencing any shop drawings or building work.

This drawing is copyright and may not be reproduced in any part of form without the written consent of Fowler Architecture and Planning

project


RECTORY GARDEN HOUSE
Mildenhall

drawing

Site Location Plan

scale	drawn by	date
1:1250 @A3	AL	Oct '25

250119-01	-
drawing no	rev

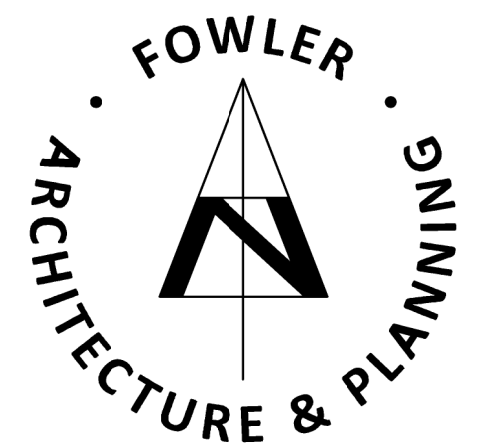

39 High Street
Pewsey
Wiltshire
SN9 5AF

tel (01672) 569444
enquiries@faap.co.uk