



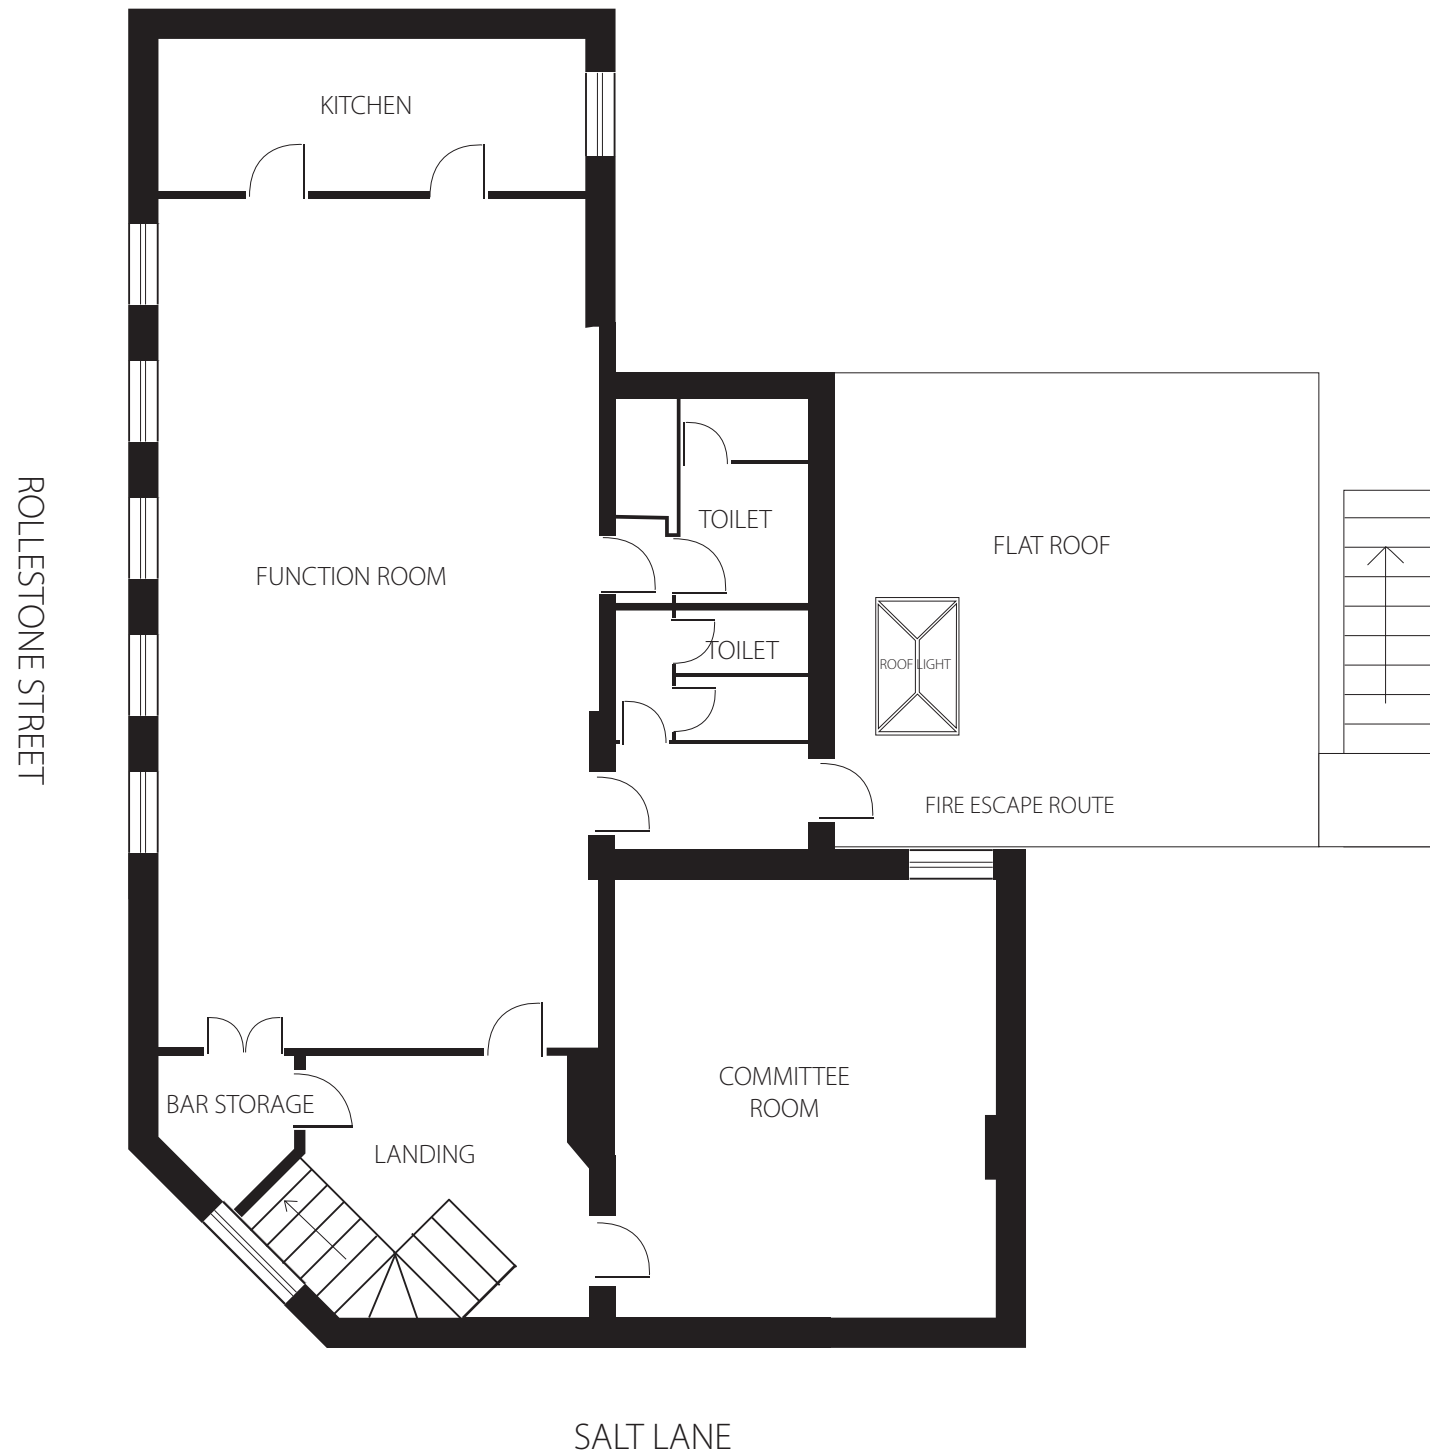

EXISTING FIRST FLOOR PLAN

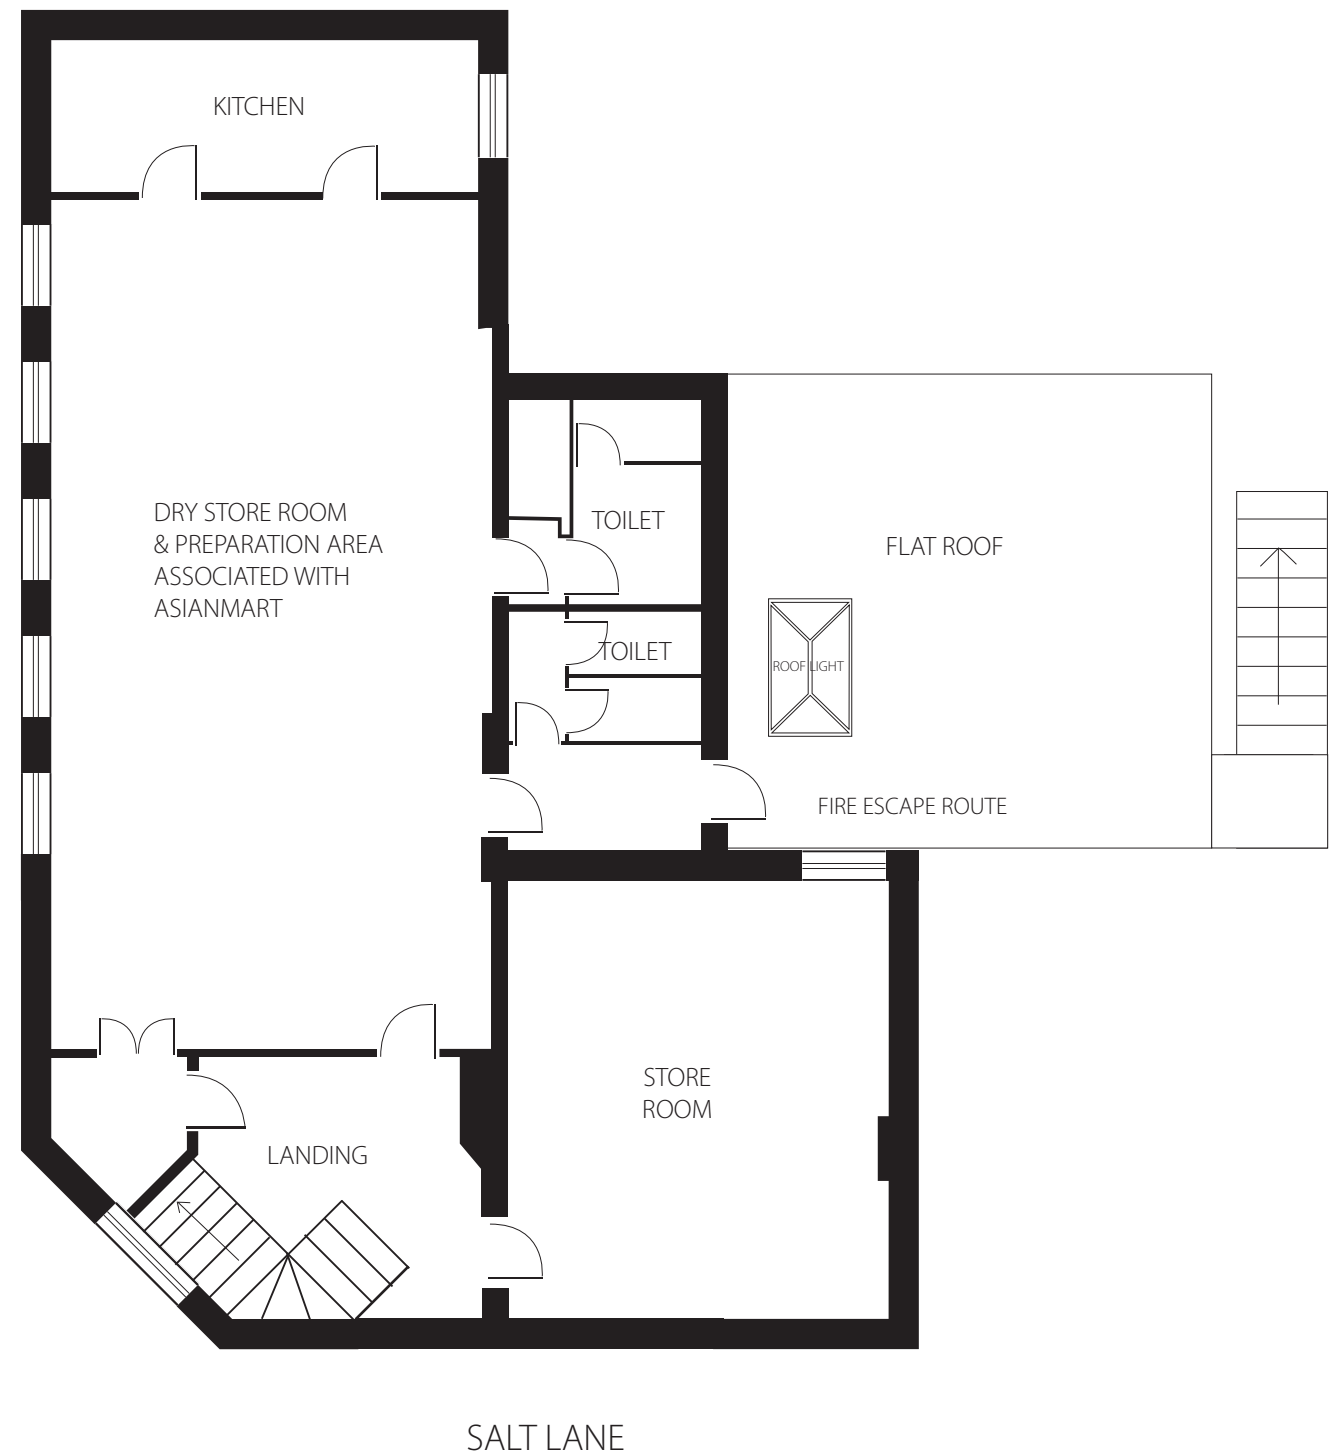

PROPOSE FIRST FLOOR PLAN