



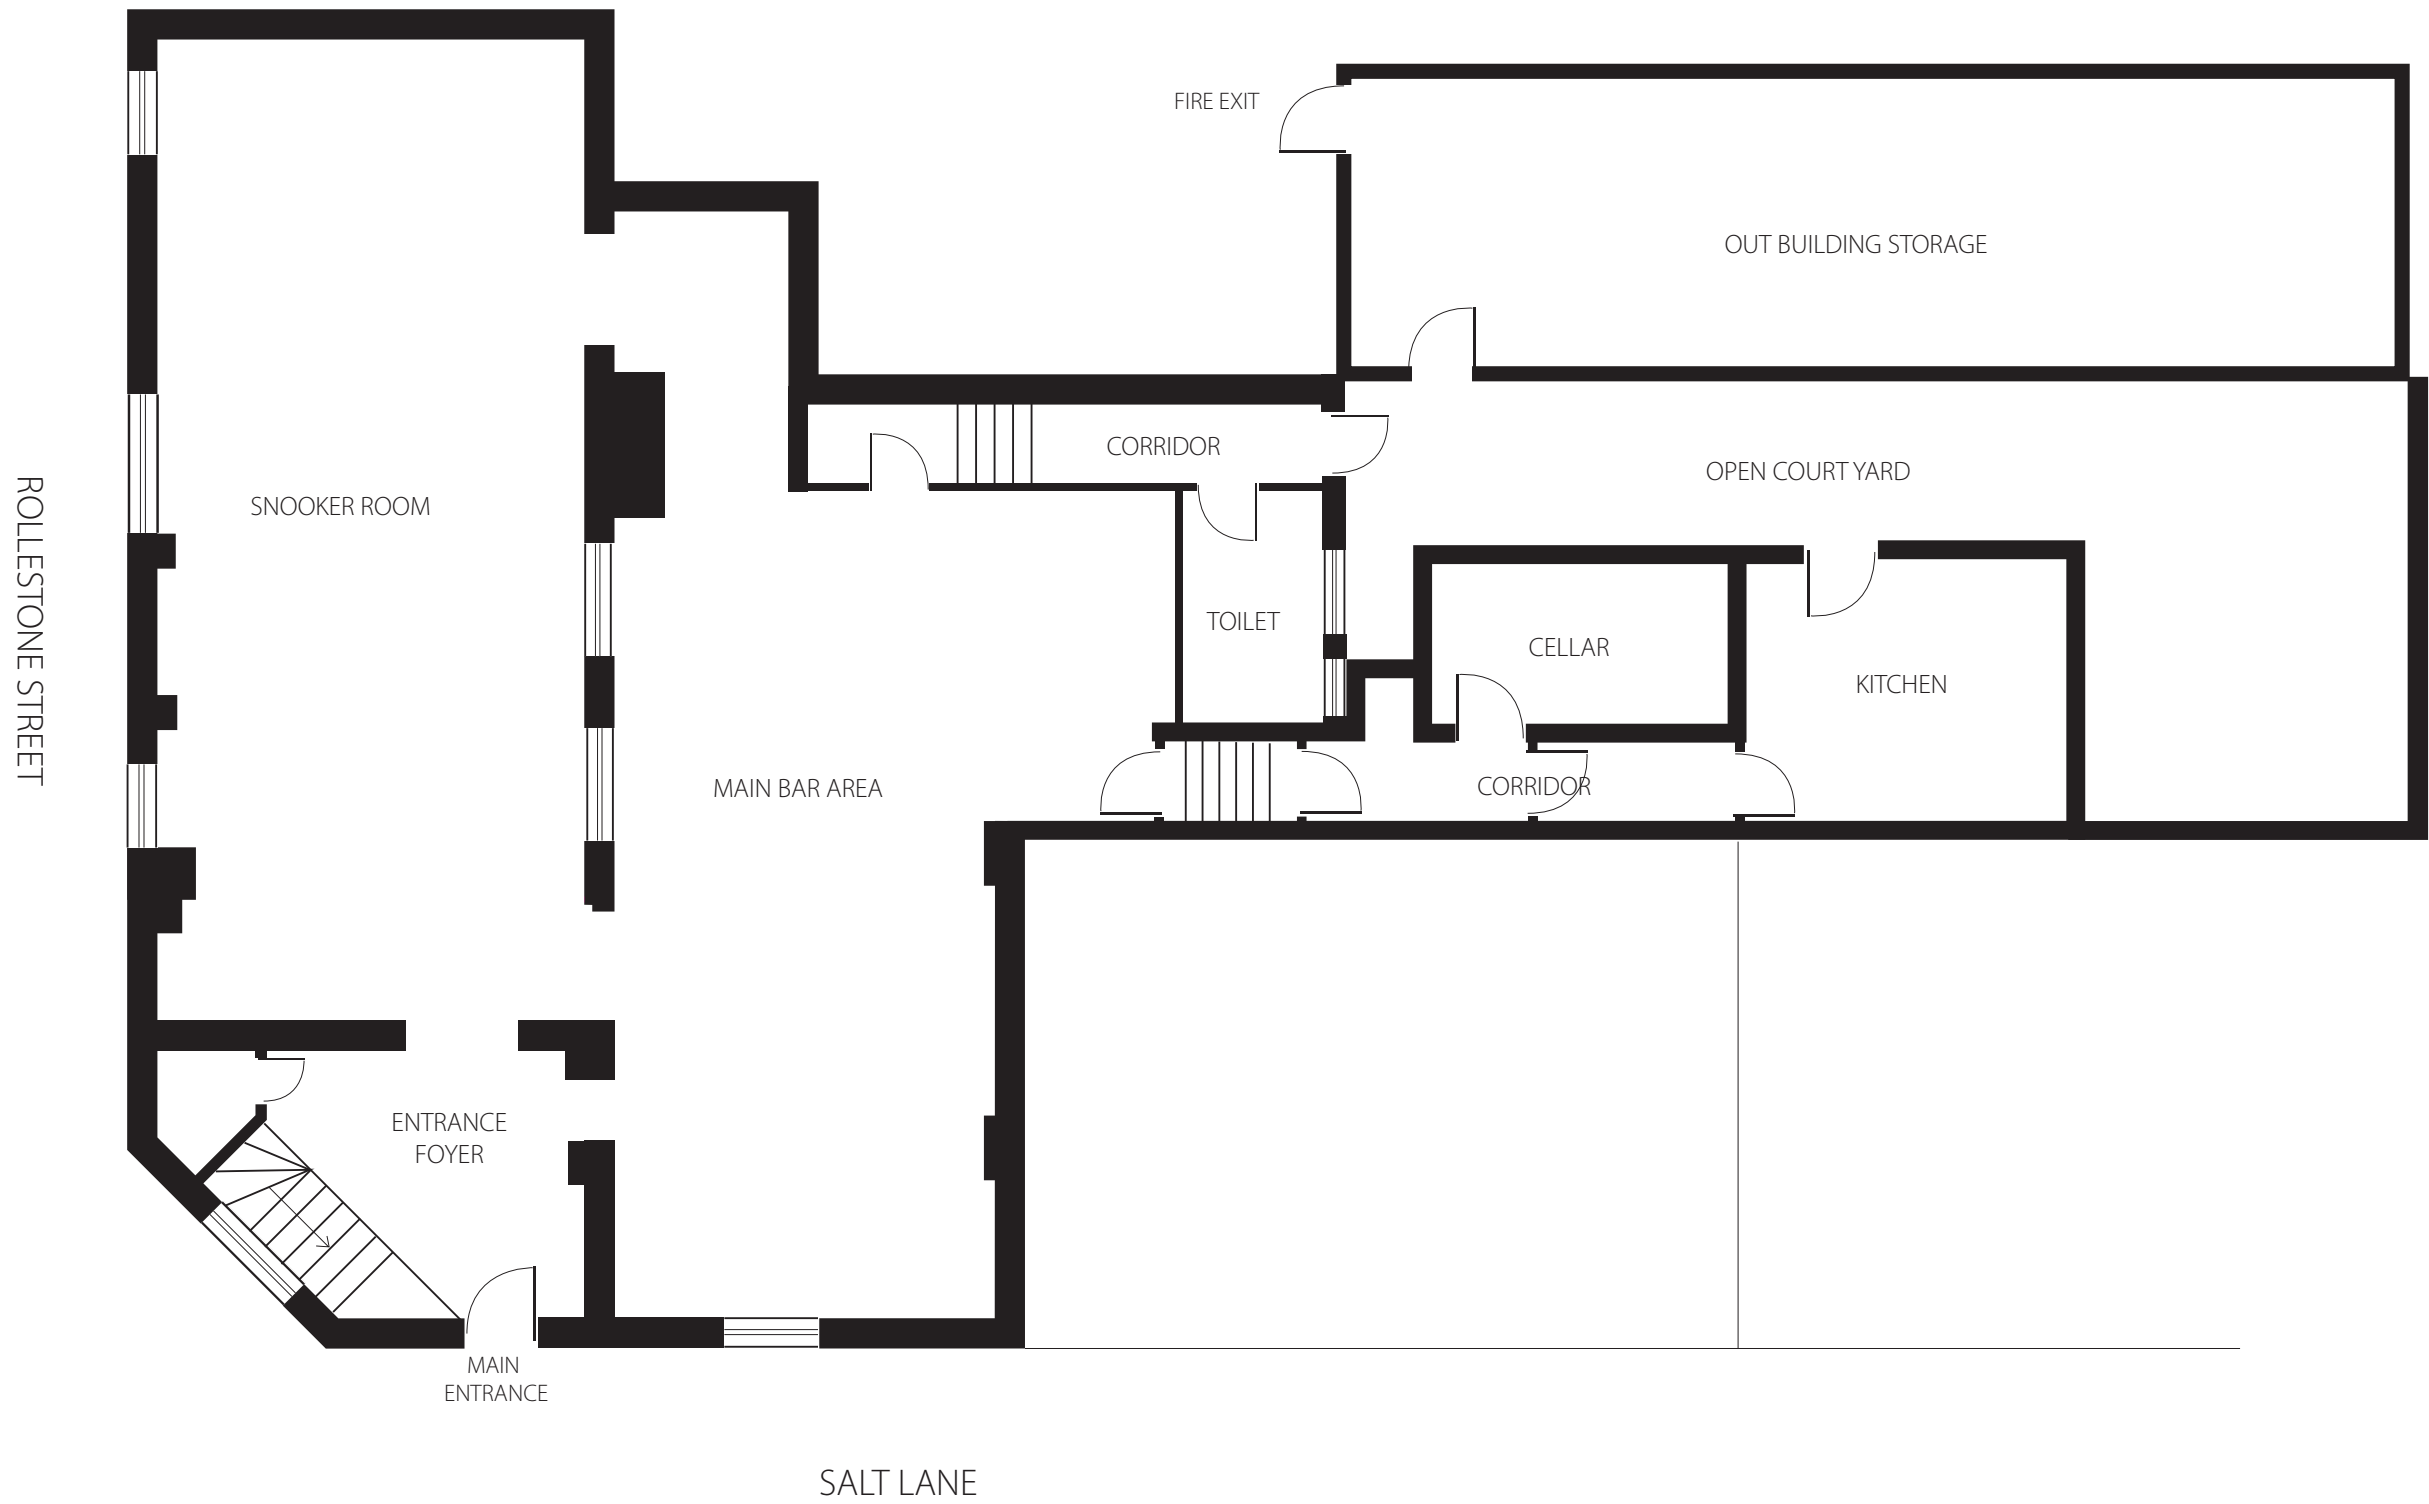

EXISTING GROUND FLOOR PLAN

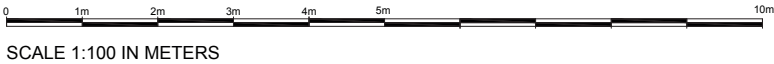

SALT LANE	SCALE	DATE	DRWG NO
	1/100@A3	30/09/2025	300925-A1

BY HDG Unit A2 Connaught Business Centre, Hyde Estate Road NW9 6JL