





EXISTING VIEW
(ROLLESTONE STREET)

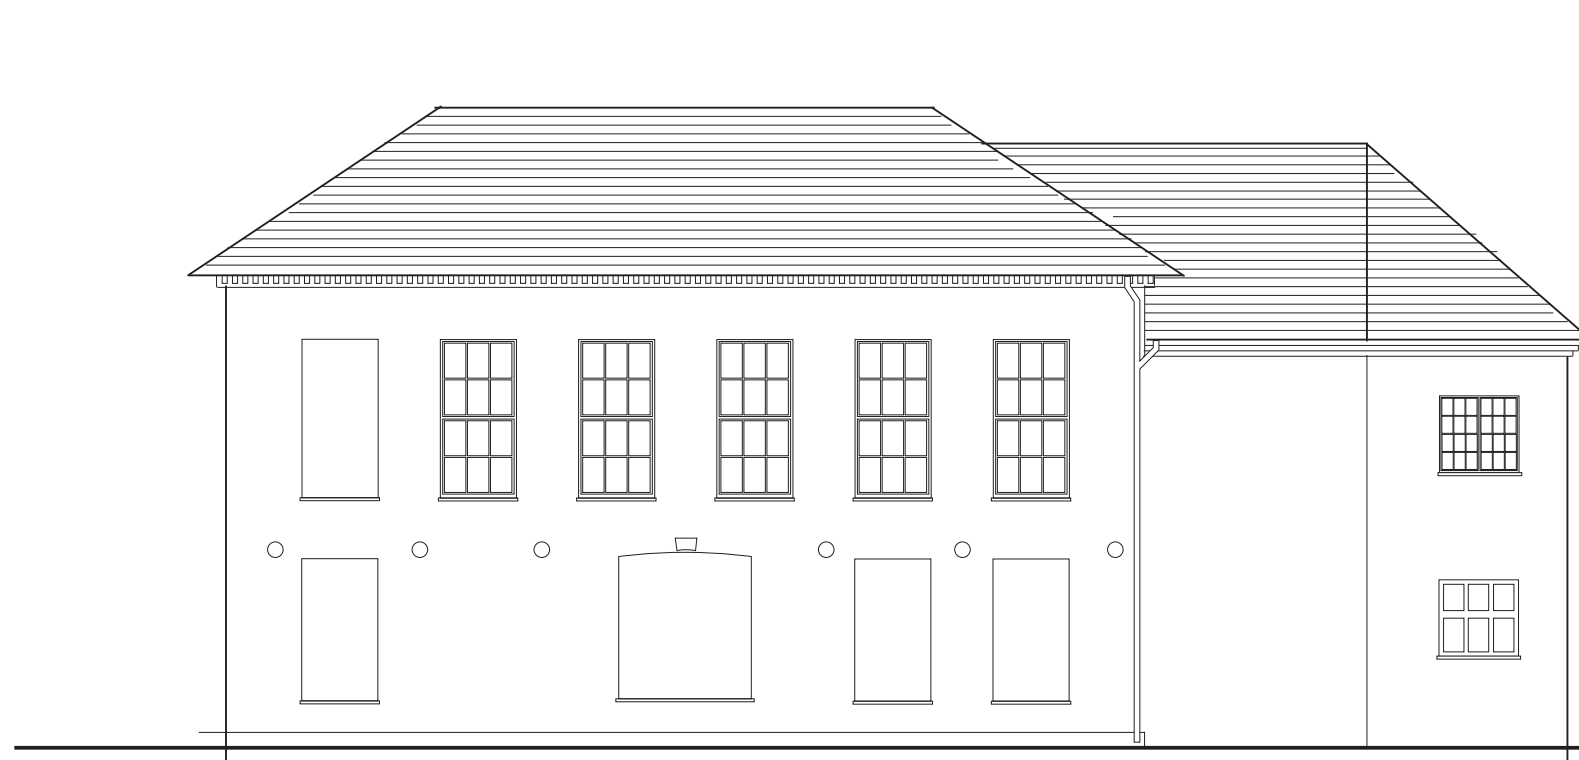

EXISTING VIEW
(SALT LANE)

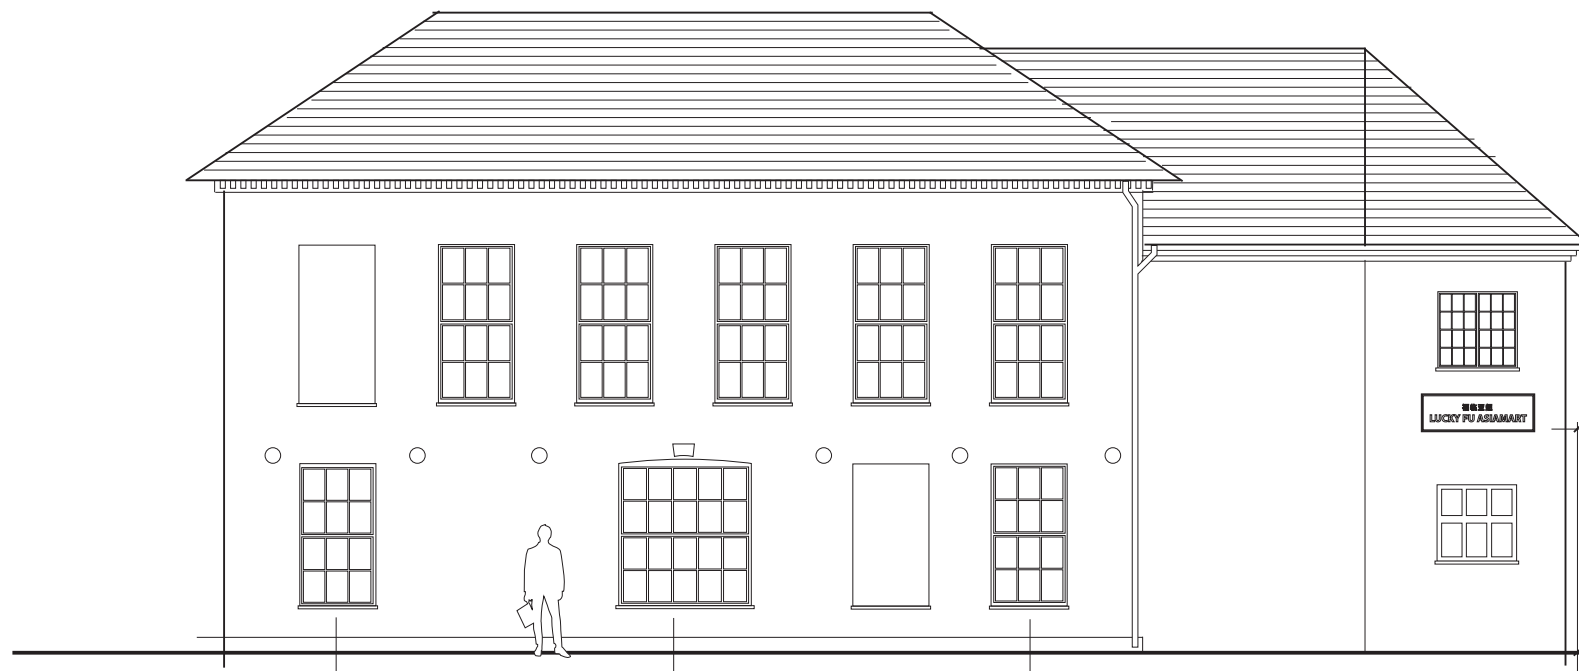

WINDOW
Restore and repair to
original sash window colour
to match existing


WINDOW
Restore and repair to
original sash window colour
to match existing

WINDOW
Restore and repair to
original sash window colour
to match existing

PROPOSE VIEW
(ROLLESTONE STREET)

**LUCKY FU ASIAMART &
CHINESE CHARACTERS**
Flat cut individual letters
Stainless steel brush gold
letters on 5mm cream acrylic
fixed directly into wooden panel
board painted in matt black
with traditional pictorial
picture frame

Cap height: 100/90mm approx
Board Dims: W1500 X H500

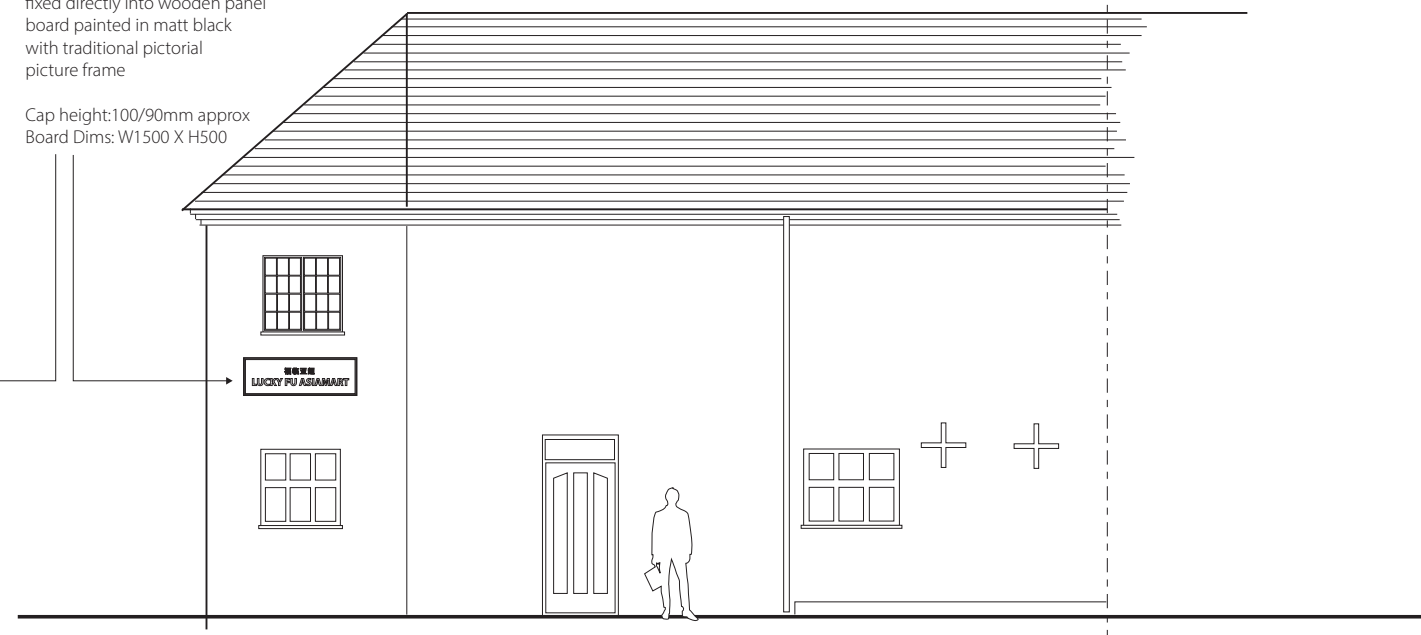

PROPOSE VIEW
(SALT LANE)

0 1m 2m 3m 4m 5m 10m

SCALE 1:100 IN METERS

HDG
DESIGN AND PRINT
Since 1992

SALT LANE	SCALE	DATE	DRWG NO
	1/100@A3	30/09/2025	300925-C

BY HDG Unit A2 Connaught Business Centre, Hyde Estate Road NW9 6JL