
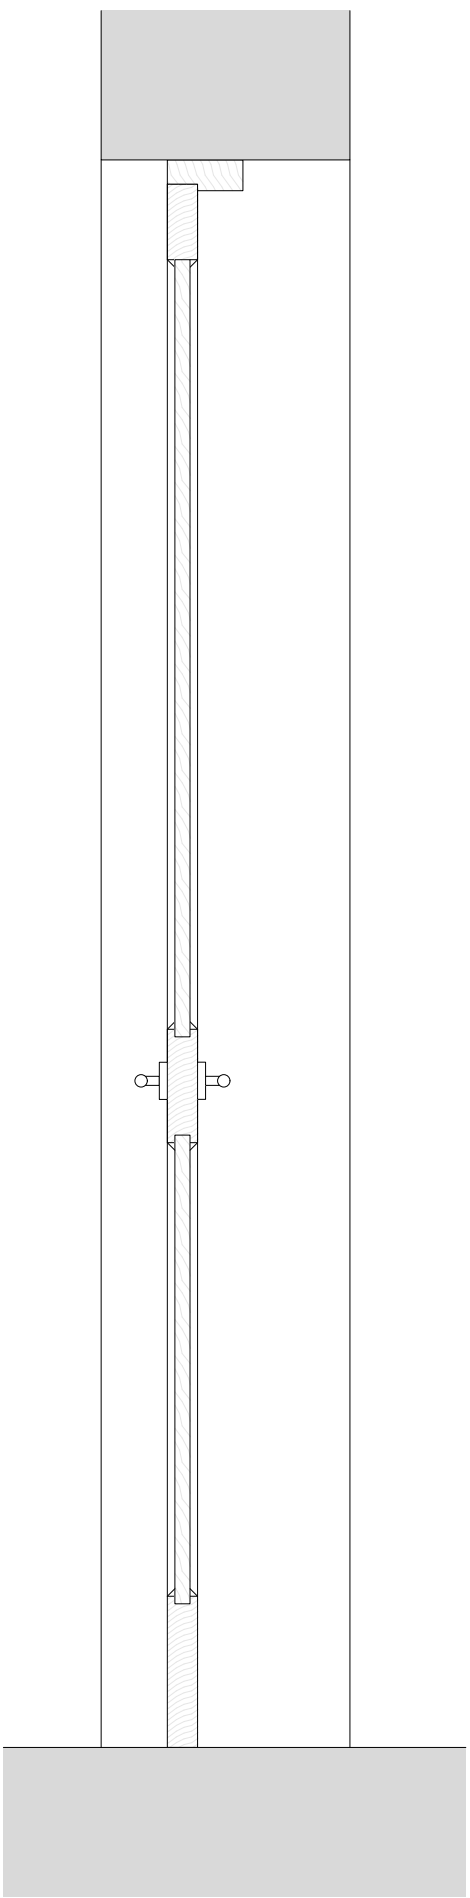
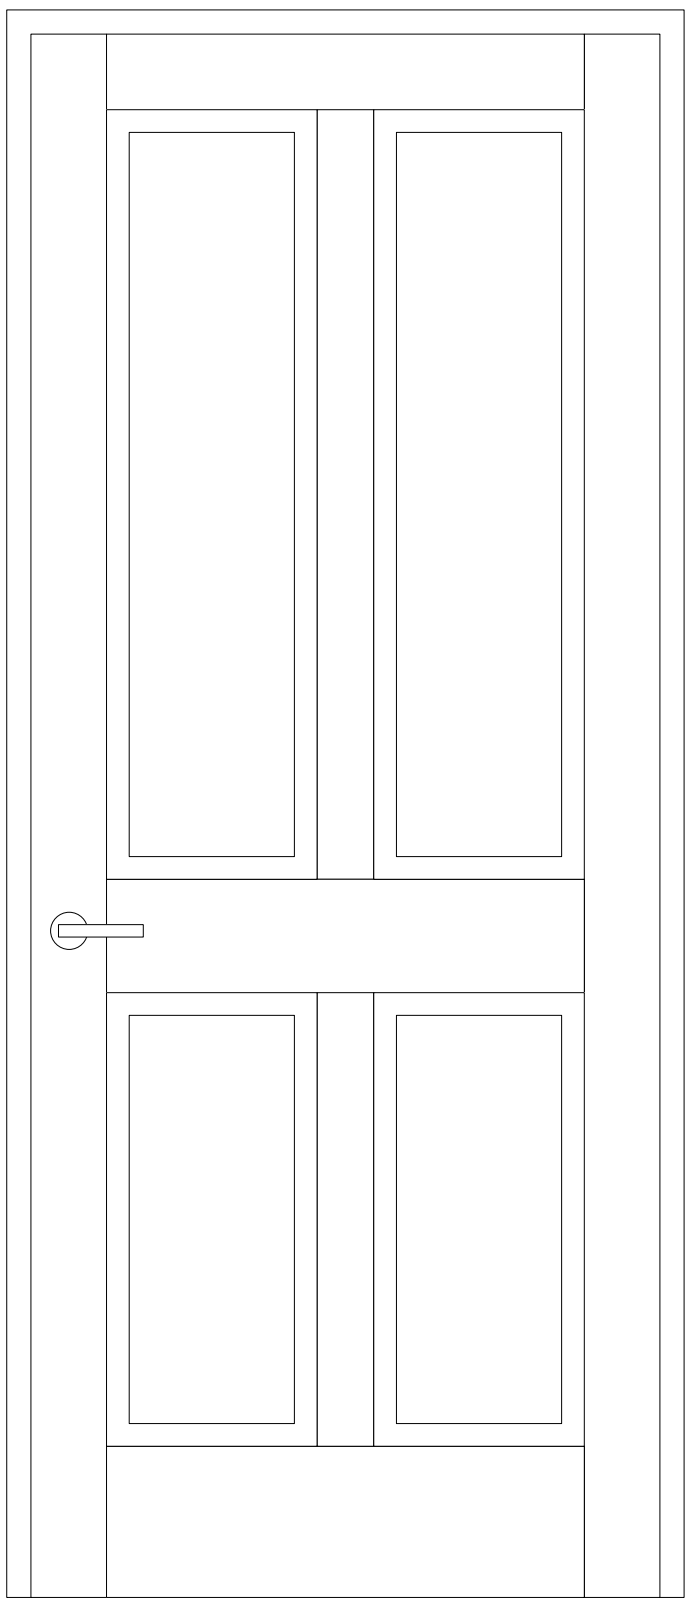
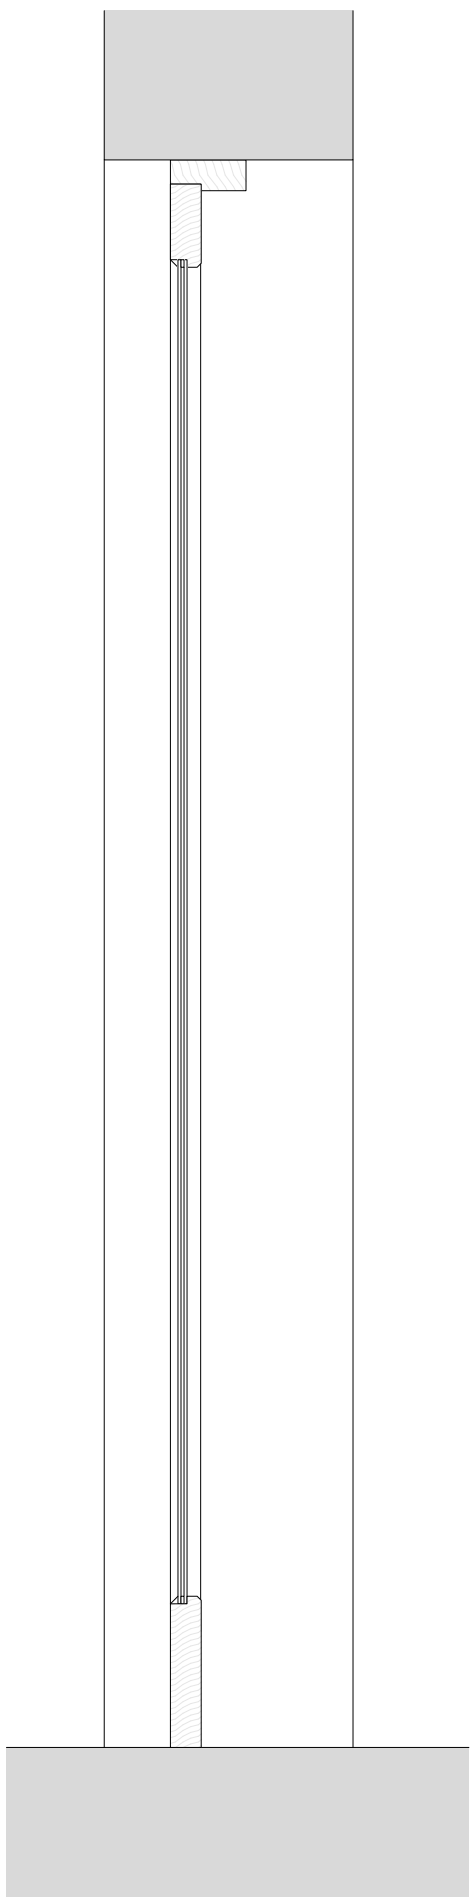
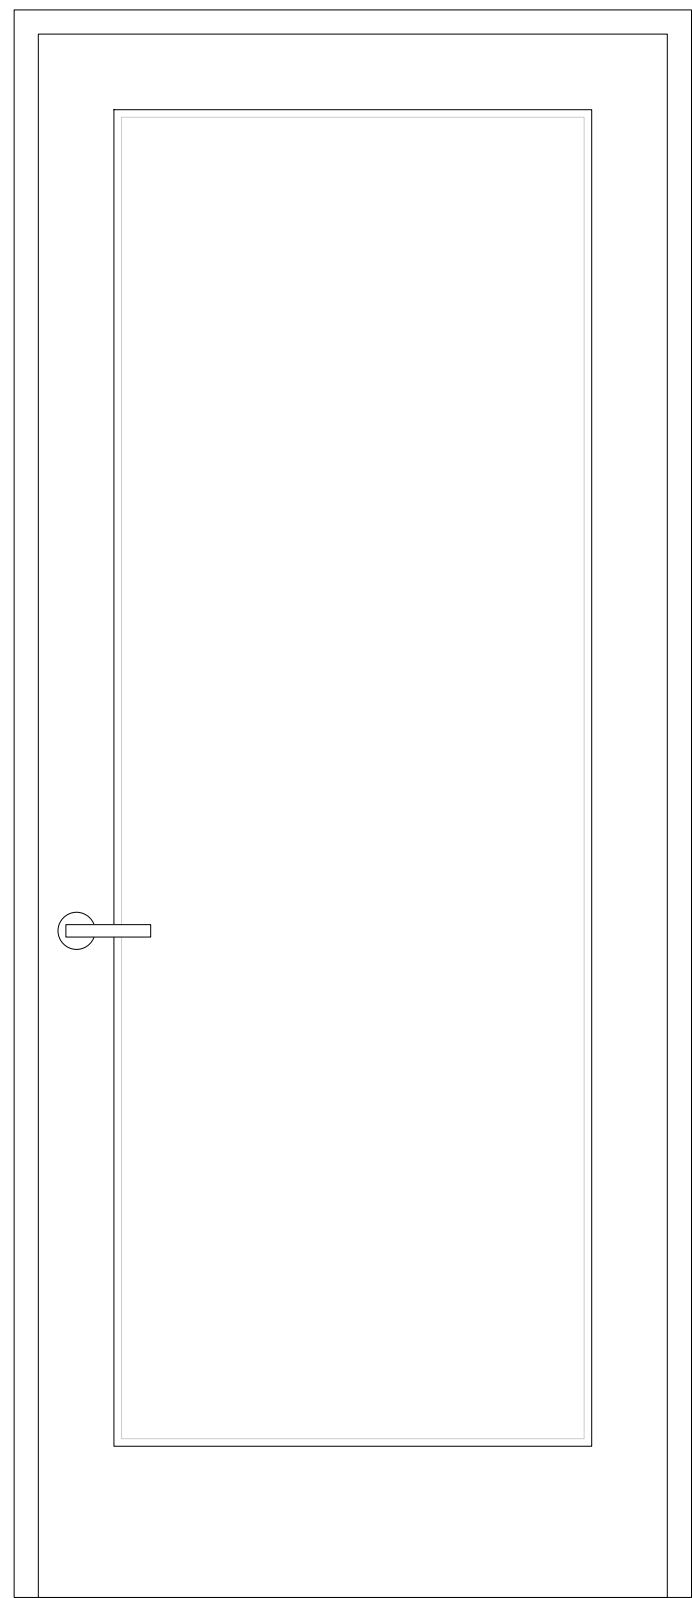
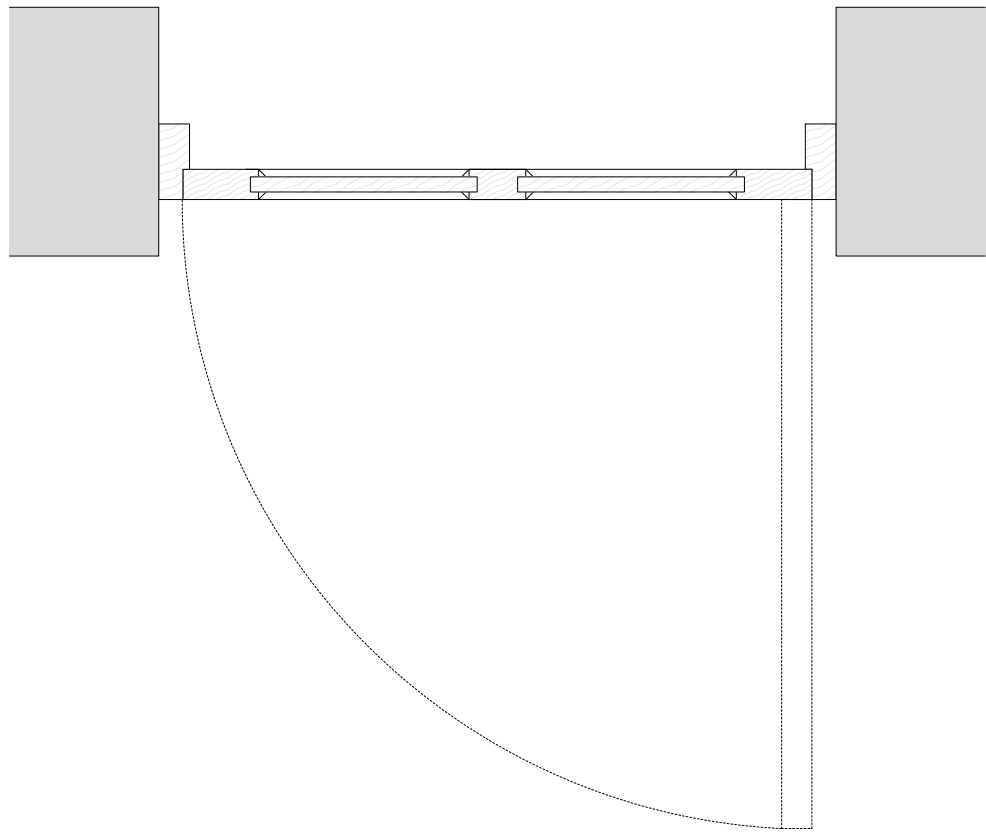


Planning

CLIENT
Rowden Hill Holdings Ltd.
ADDRESS
Chippenham
Wiltshire
SN15 2AJ

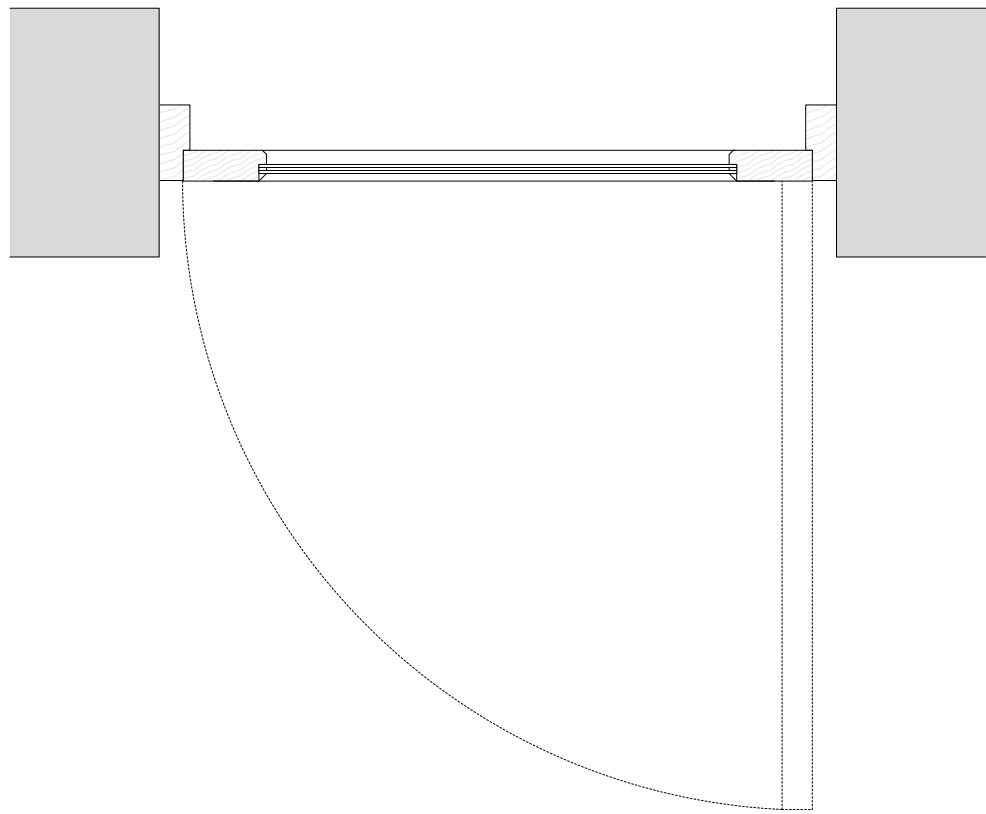

ED02

PR new glazed door

Timber framed
Slimline double glazed

PR new 4 panel internal door

Timber framed

To match design of EX 4 panel internal doors
Used for any new internal doors

REV	BY	DATE	NOTES
1	IM	2025	PR 51 conservation details 2

PROJECT	STAGE	DRAWING	REV	DRAWN
999	3	74		IM
SCALE	1:10	SIZES	AS SHOWN	CREATION
				Sept 2025