
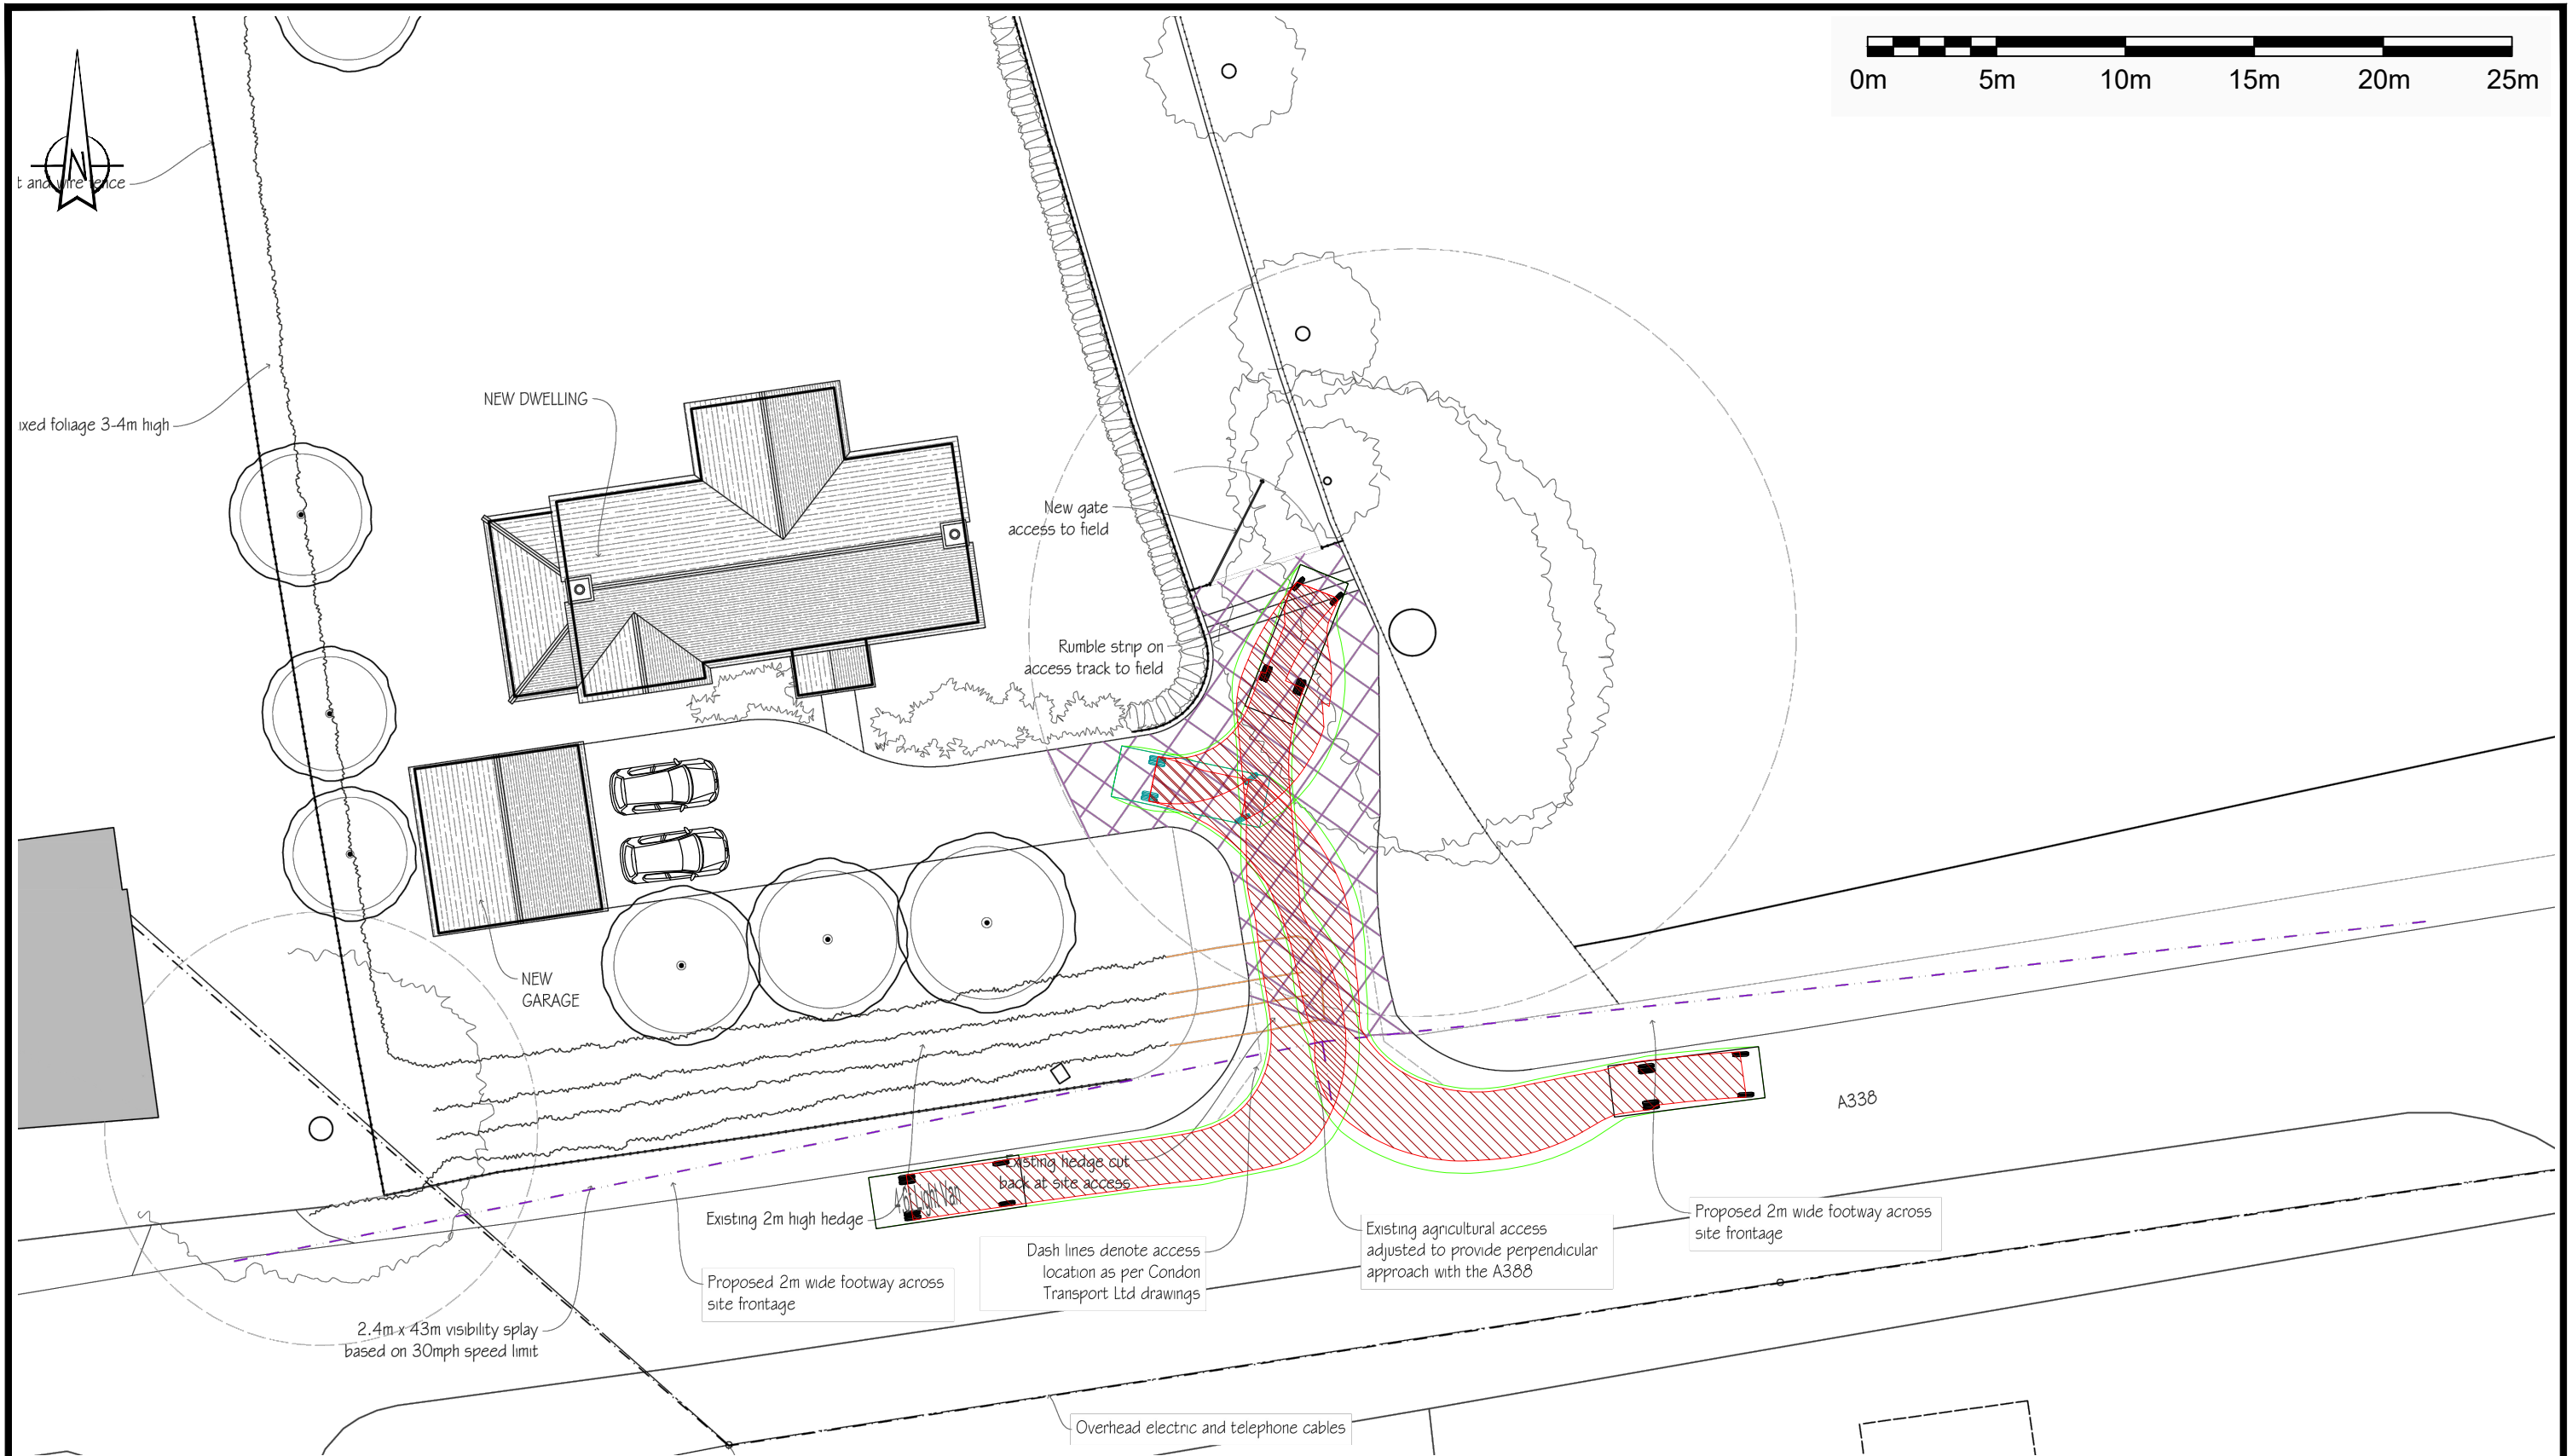


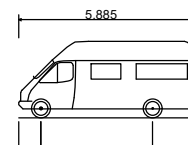

REV	DETAILS	DRAWN	CHECKED	DATE	NOTES:		PROJECT:					CLIENT:	
A	Scale Bar added.	BJC	-	18.11.2025	1. Do not scale from this drawing. 2. This drawing is for illustrative purposes only and not for construction. 3. This drawing is to be read and printed in colour. 4. All dimensions are shown in metres, unless specified otherwise.	 4.6t Light Van Overall Length 5.885m Overall Width 2.000m Overall Body Height 2.526m Min Body Ground Clearance 0.299m Track Width 1.765m Lock to lock time 4.00s Kerb to Kerb Turning Radius 6.000m	Land at East Grafton					Fowler Architecture and Planning	
					DRAWING TITLE:								
		DRAWN:	CHECKED:	DATE:	SCALES:	SHEET SIZE:	DRAWING NUMBER:		REVISION:				
		BJC	PD	03.07.2025	1:250	A3	25001-SPA-001		A				

NOTE: THE PROPERTY OF THIS DRAWING AND DESIGN IS VESTED IN CONDON DREW ASSOCIATES LTD. IT MUST NOT BE COPIED OR REPRODUCED IN ANY WAY WITHOUT THEIR PRIOR WRITTEN CONSENT.