


Planning


CLIENT
Rowden Hill Holdings Ltd.
ADDRESS
Chippenham
Wiltshire
SN15 2AJ

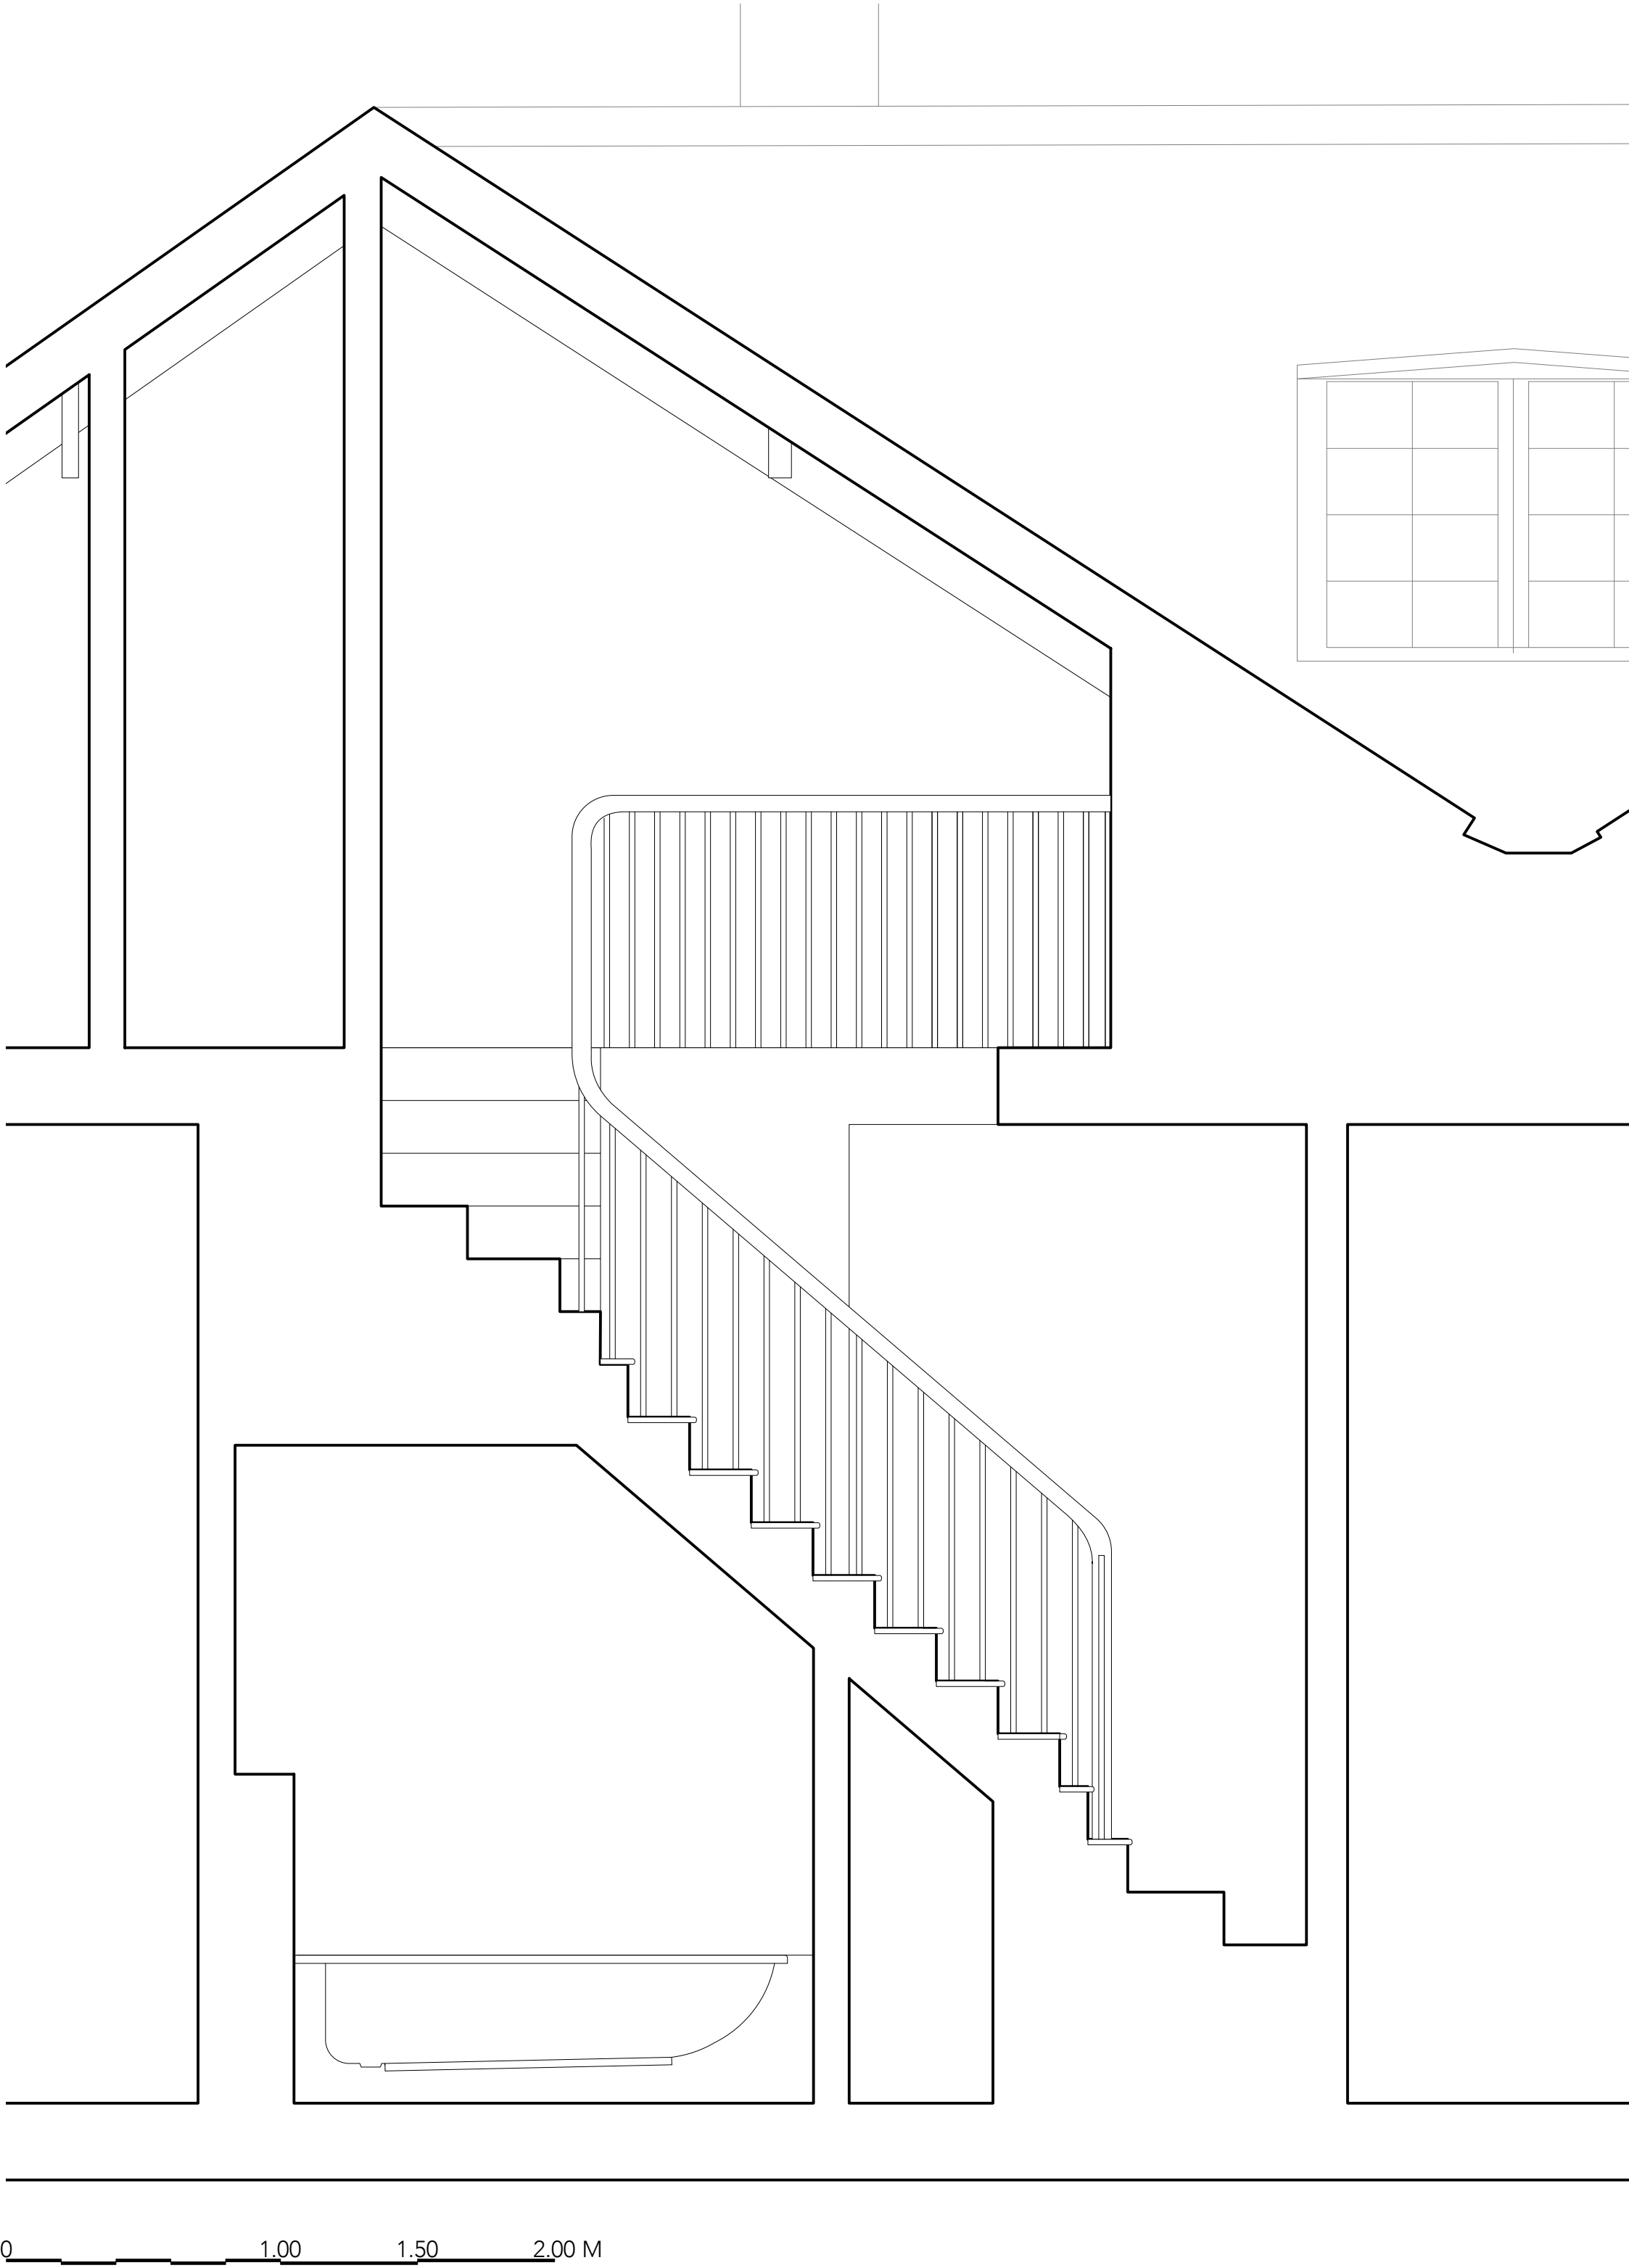

1:20


PR new staircase to flat 5

Softwood construction and treads
New hardwood spindles and balustrade to match proportions of main stair

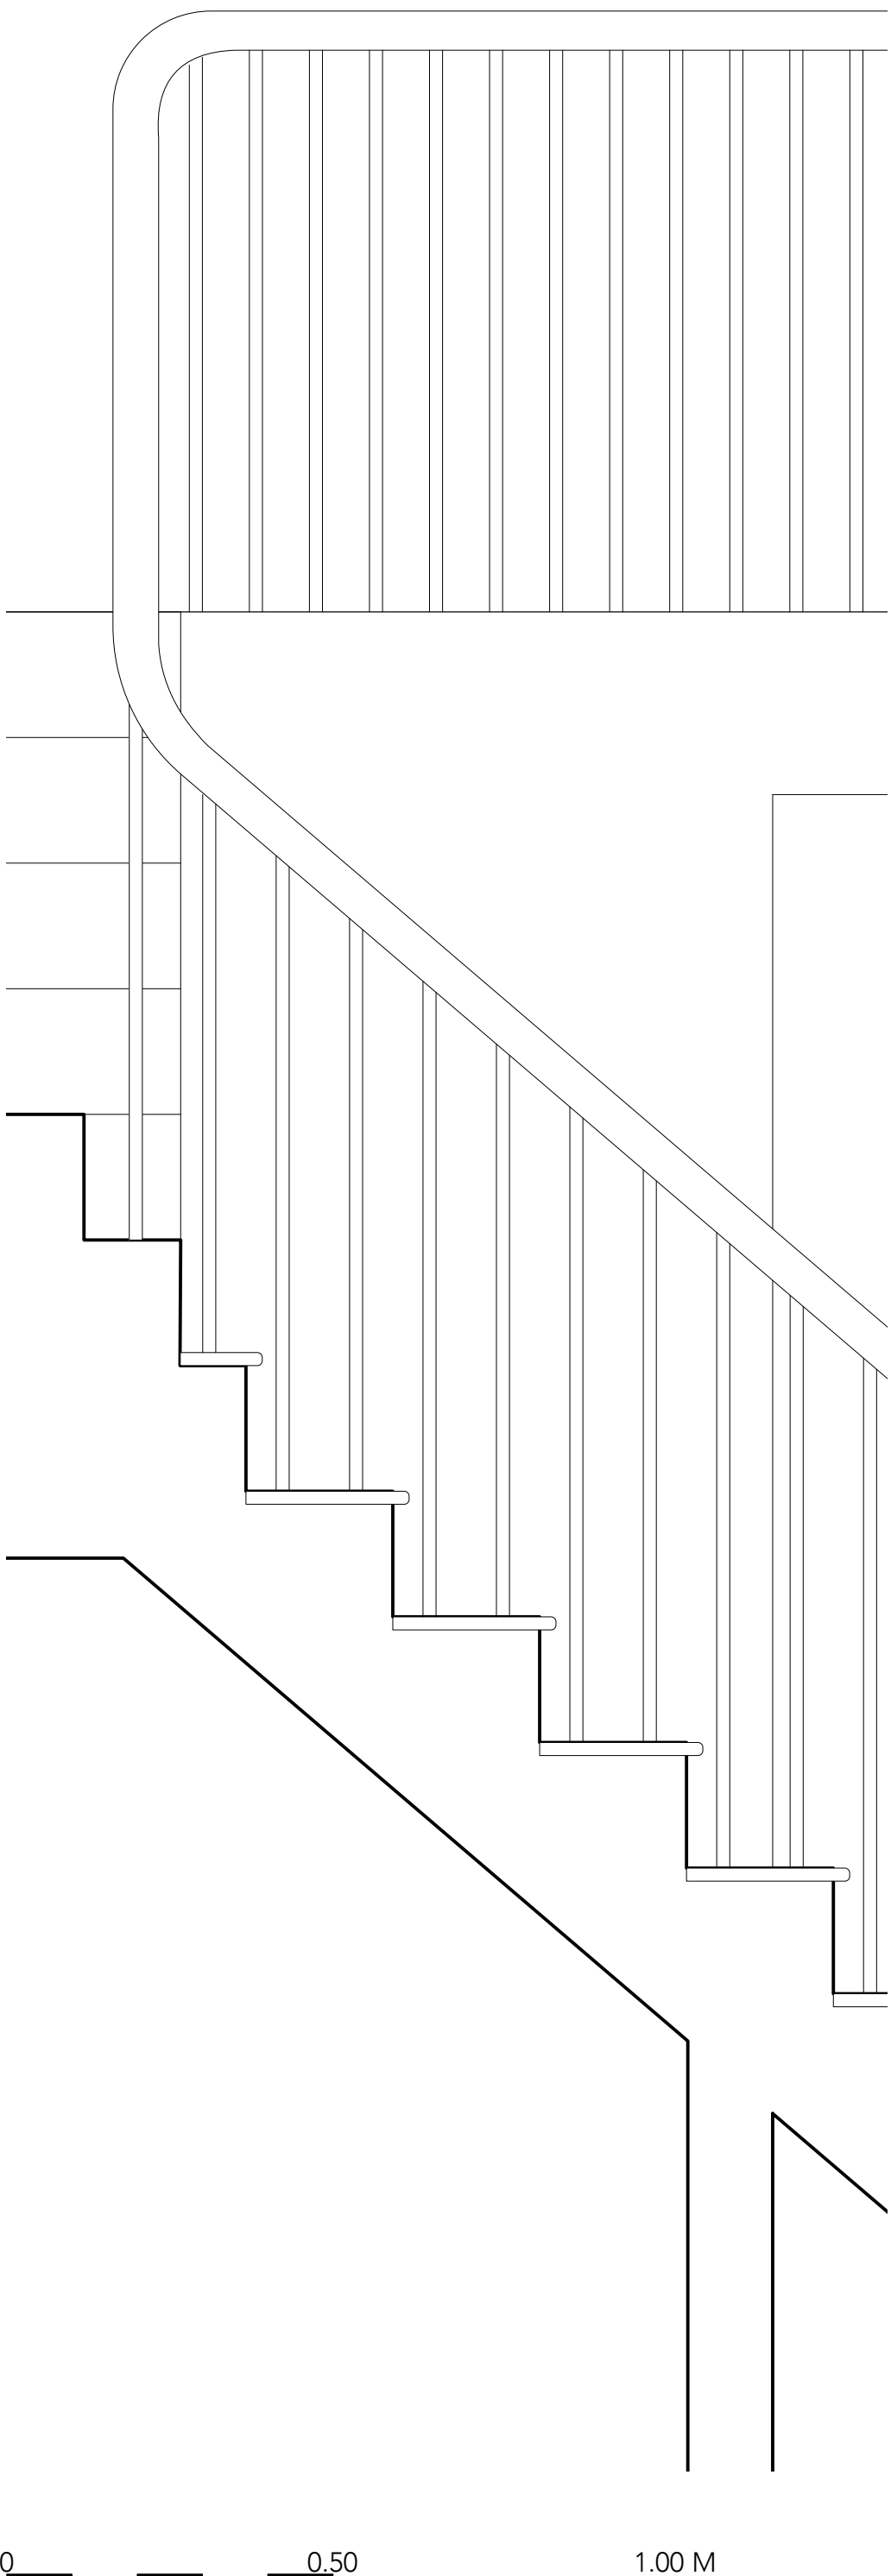

1:10

Detail section

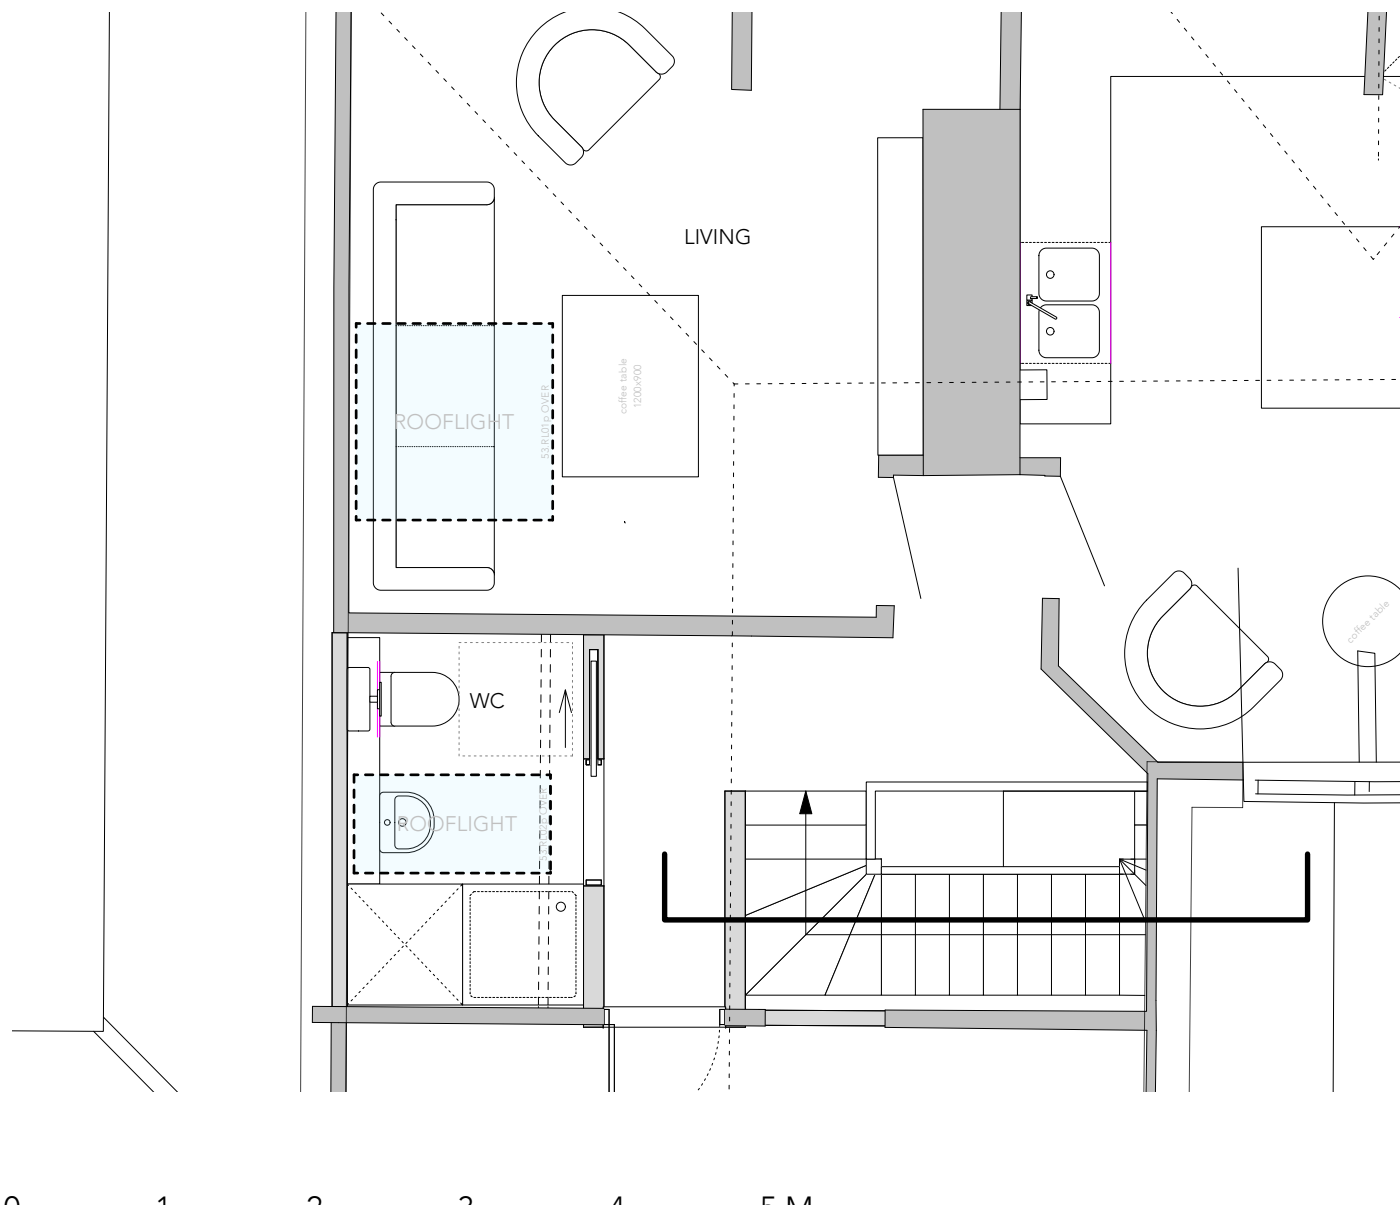

1:50

Key plan

REV BY DATE NOTES

PR 53 conservation details 6

PROJECT	STAGE	DRAWING	REV	DRAWN
999	3	83		IM
SCALE	DES	CREATION		
AS NOTED	A1 L	Sept 2025		