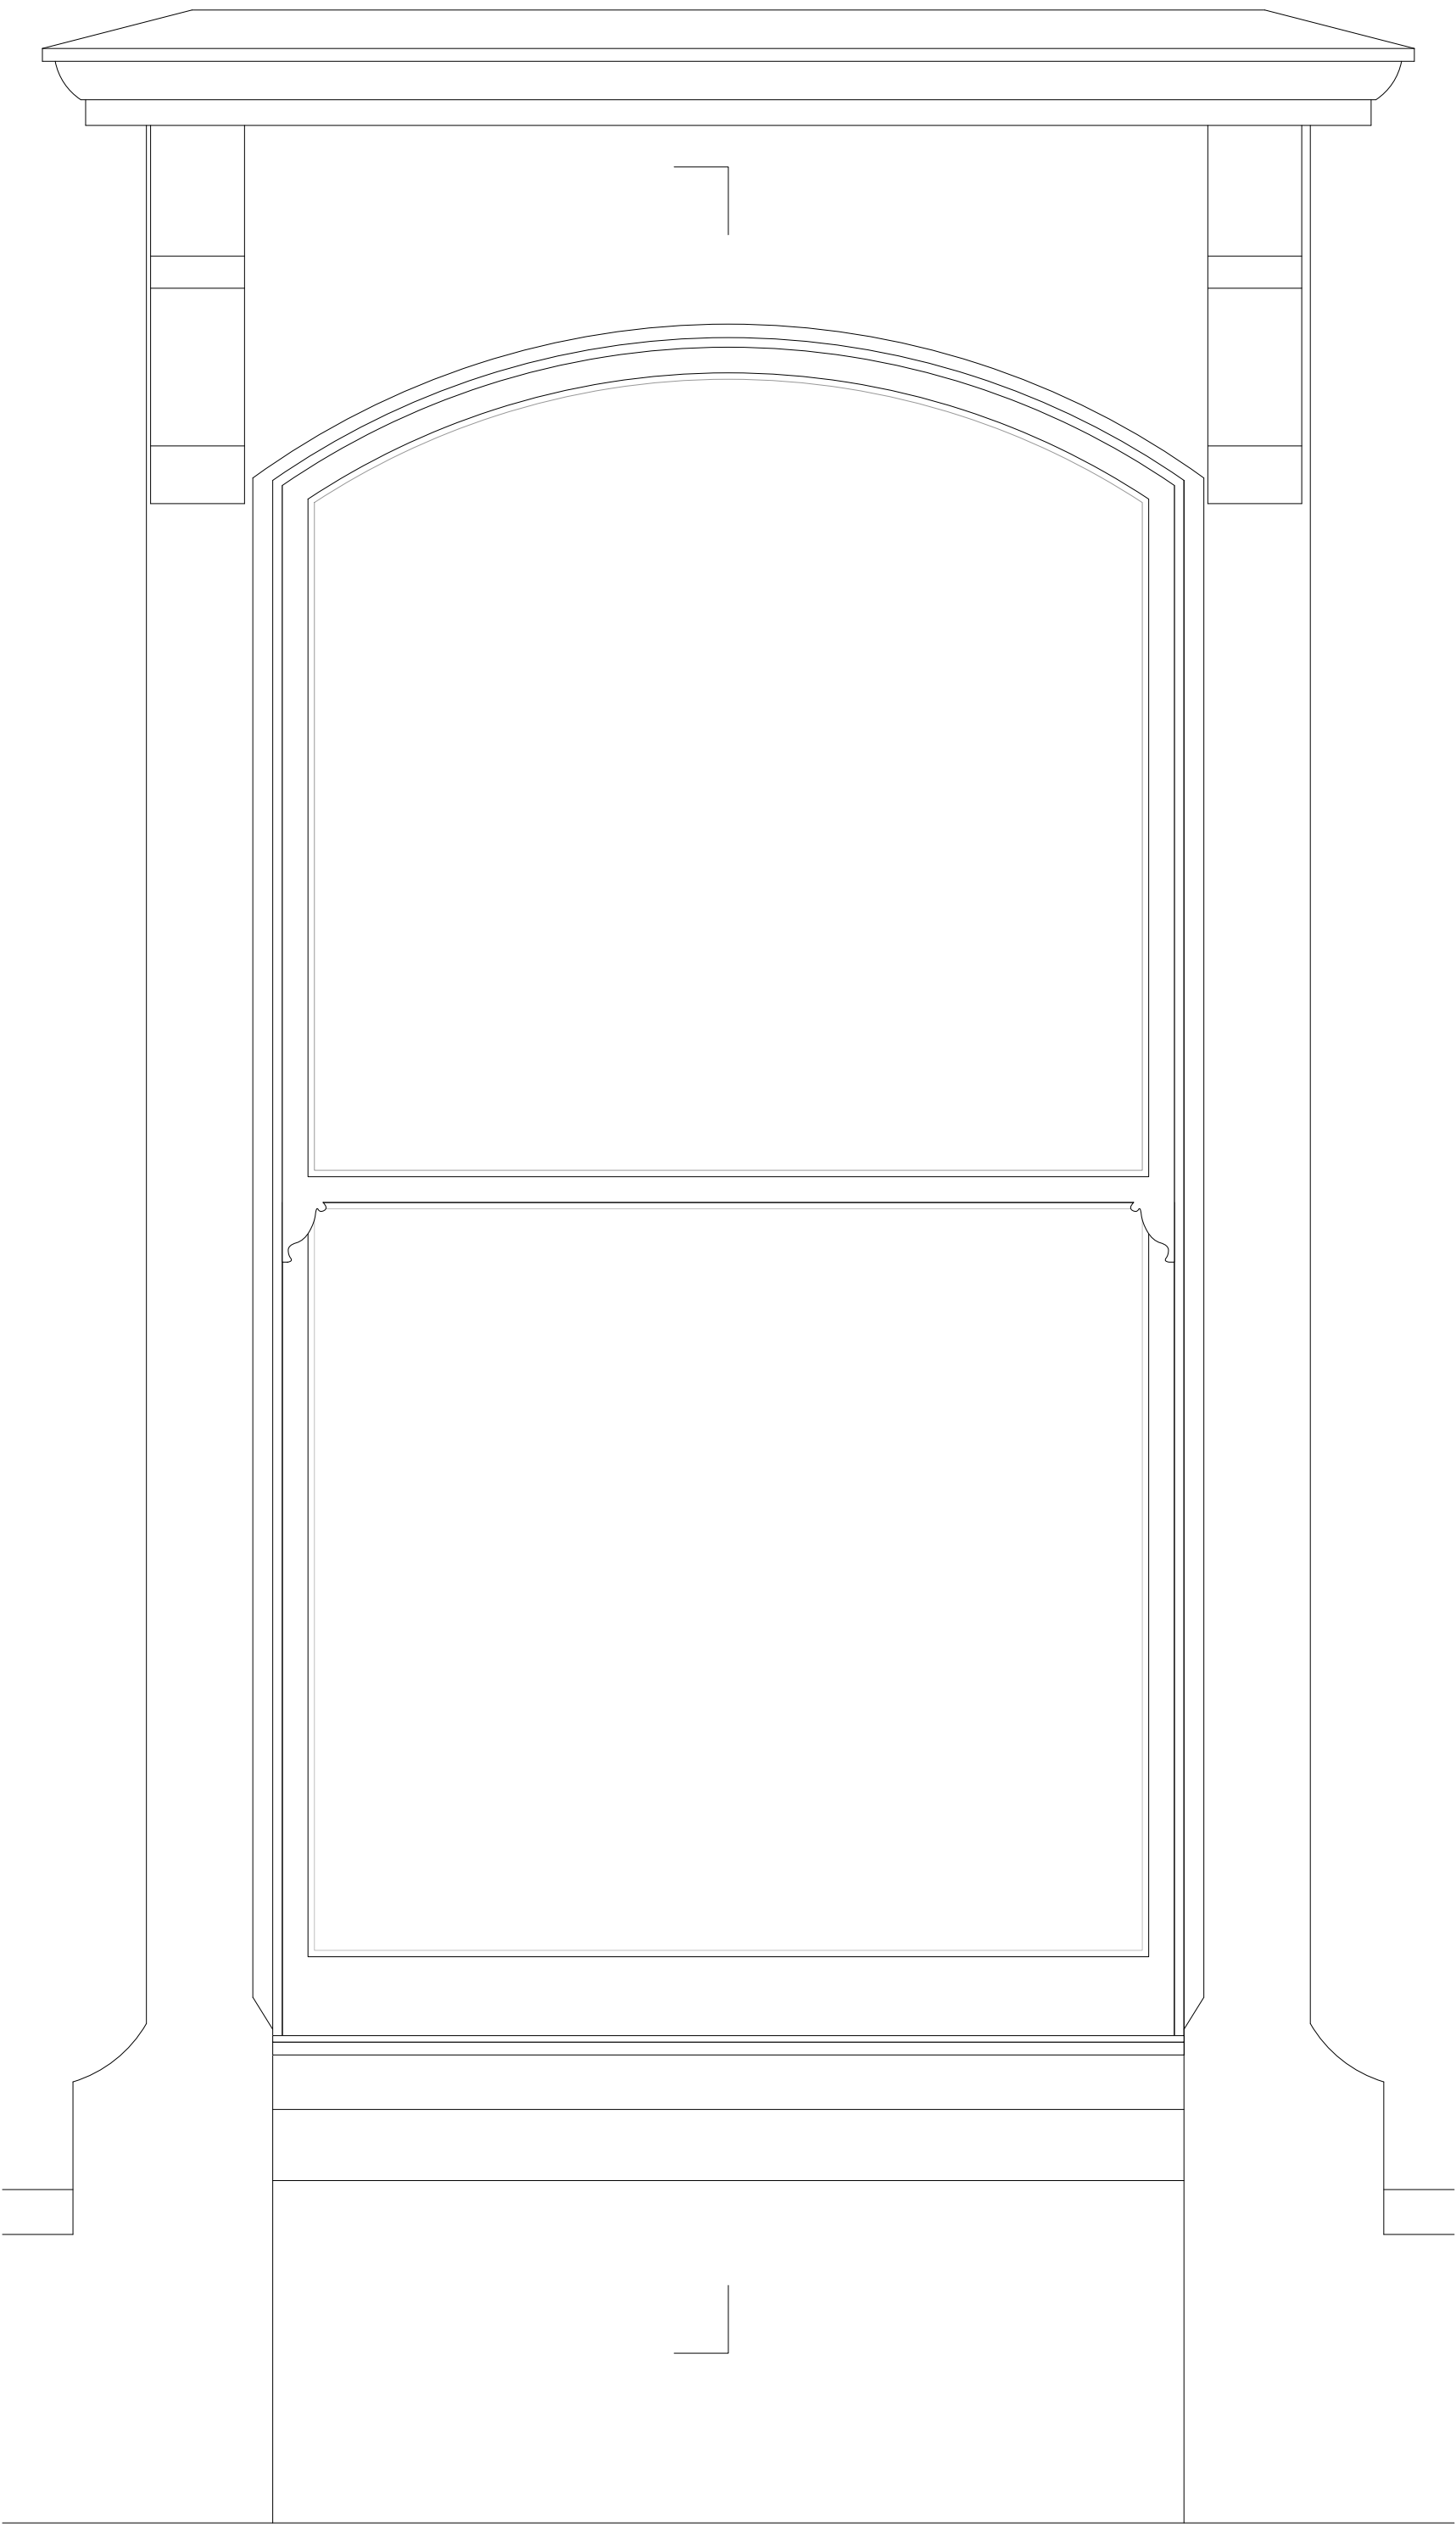
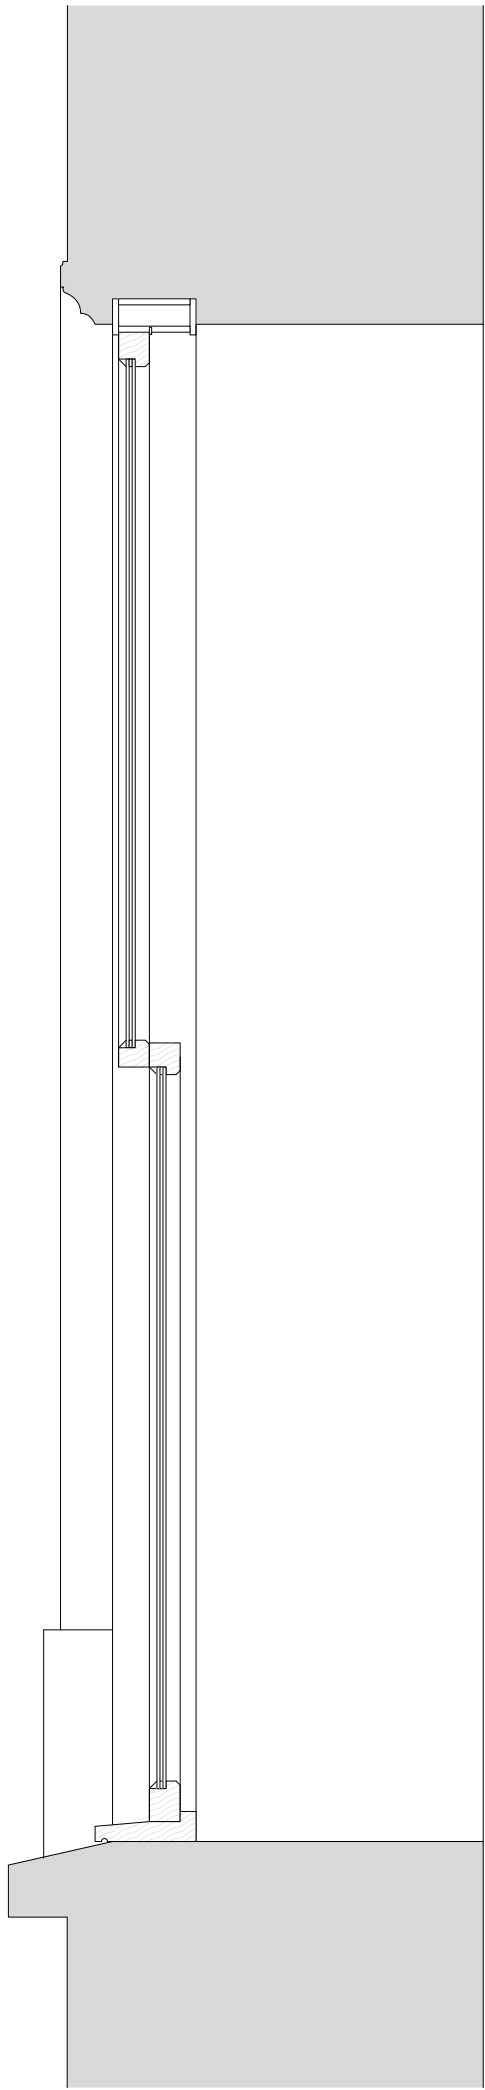
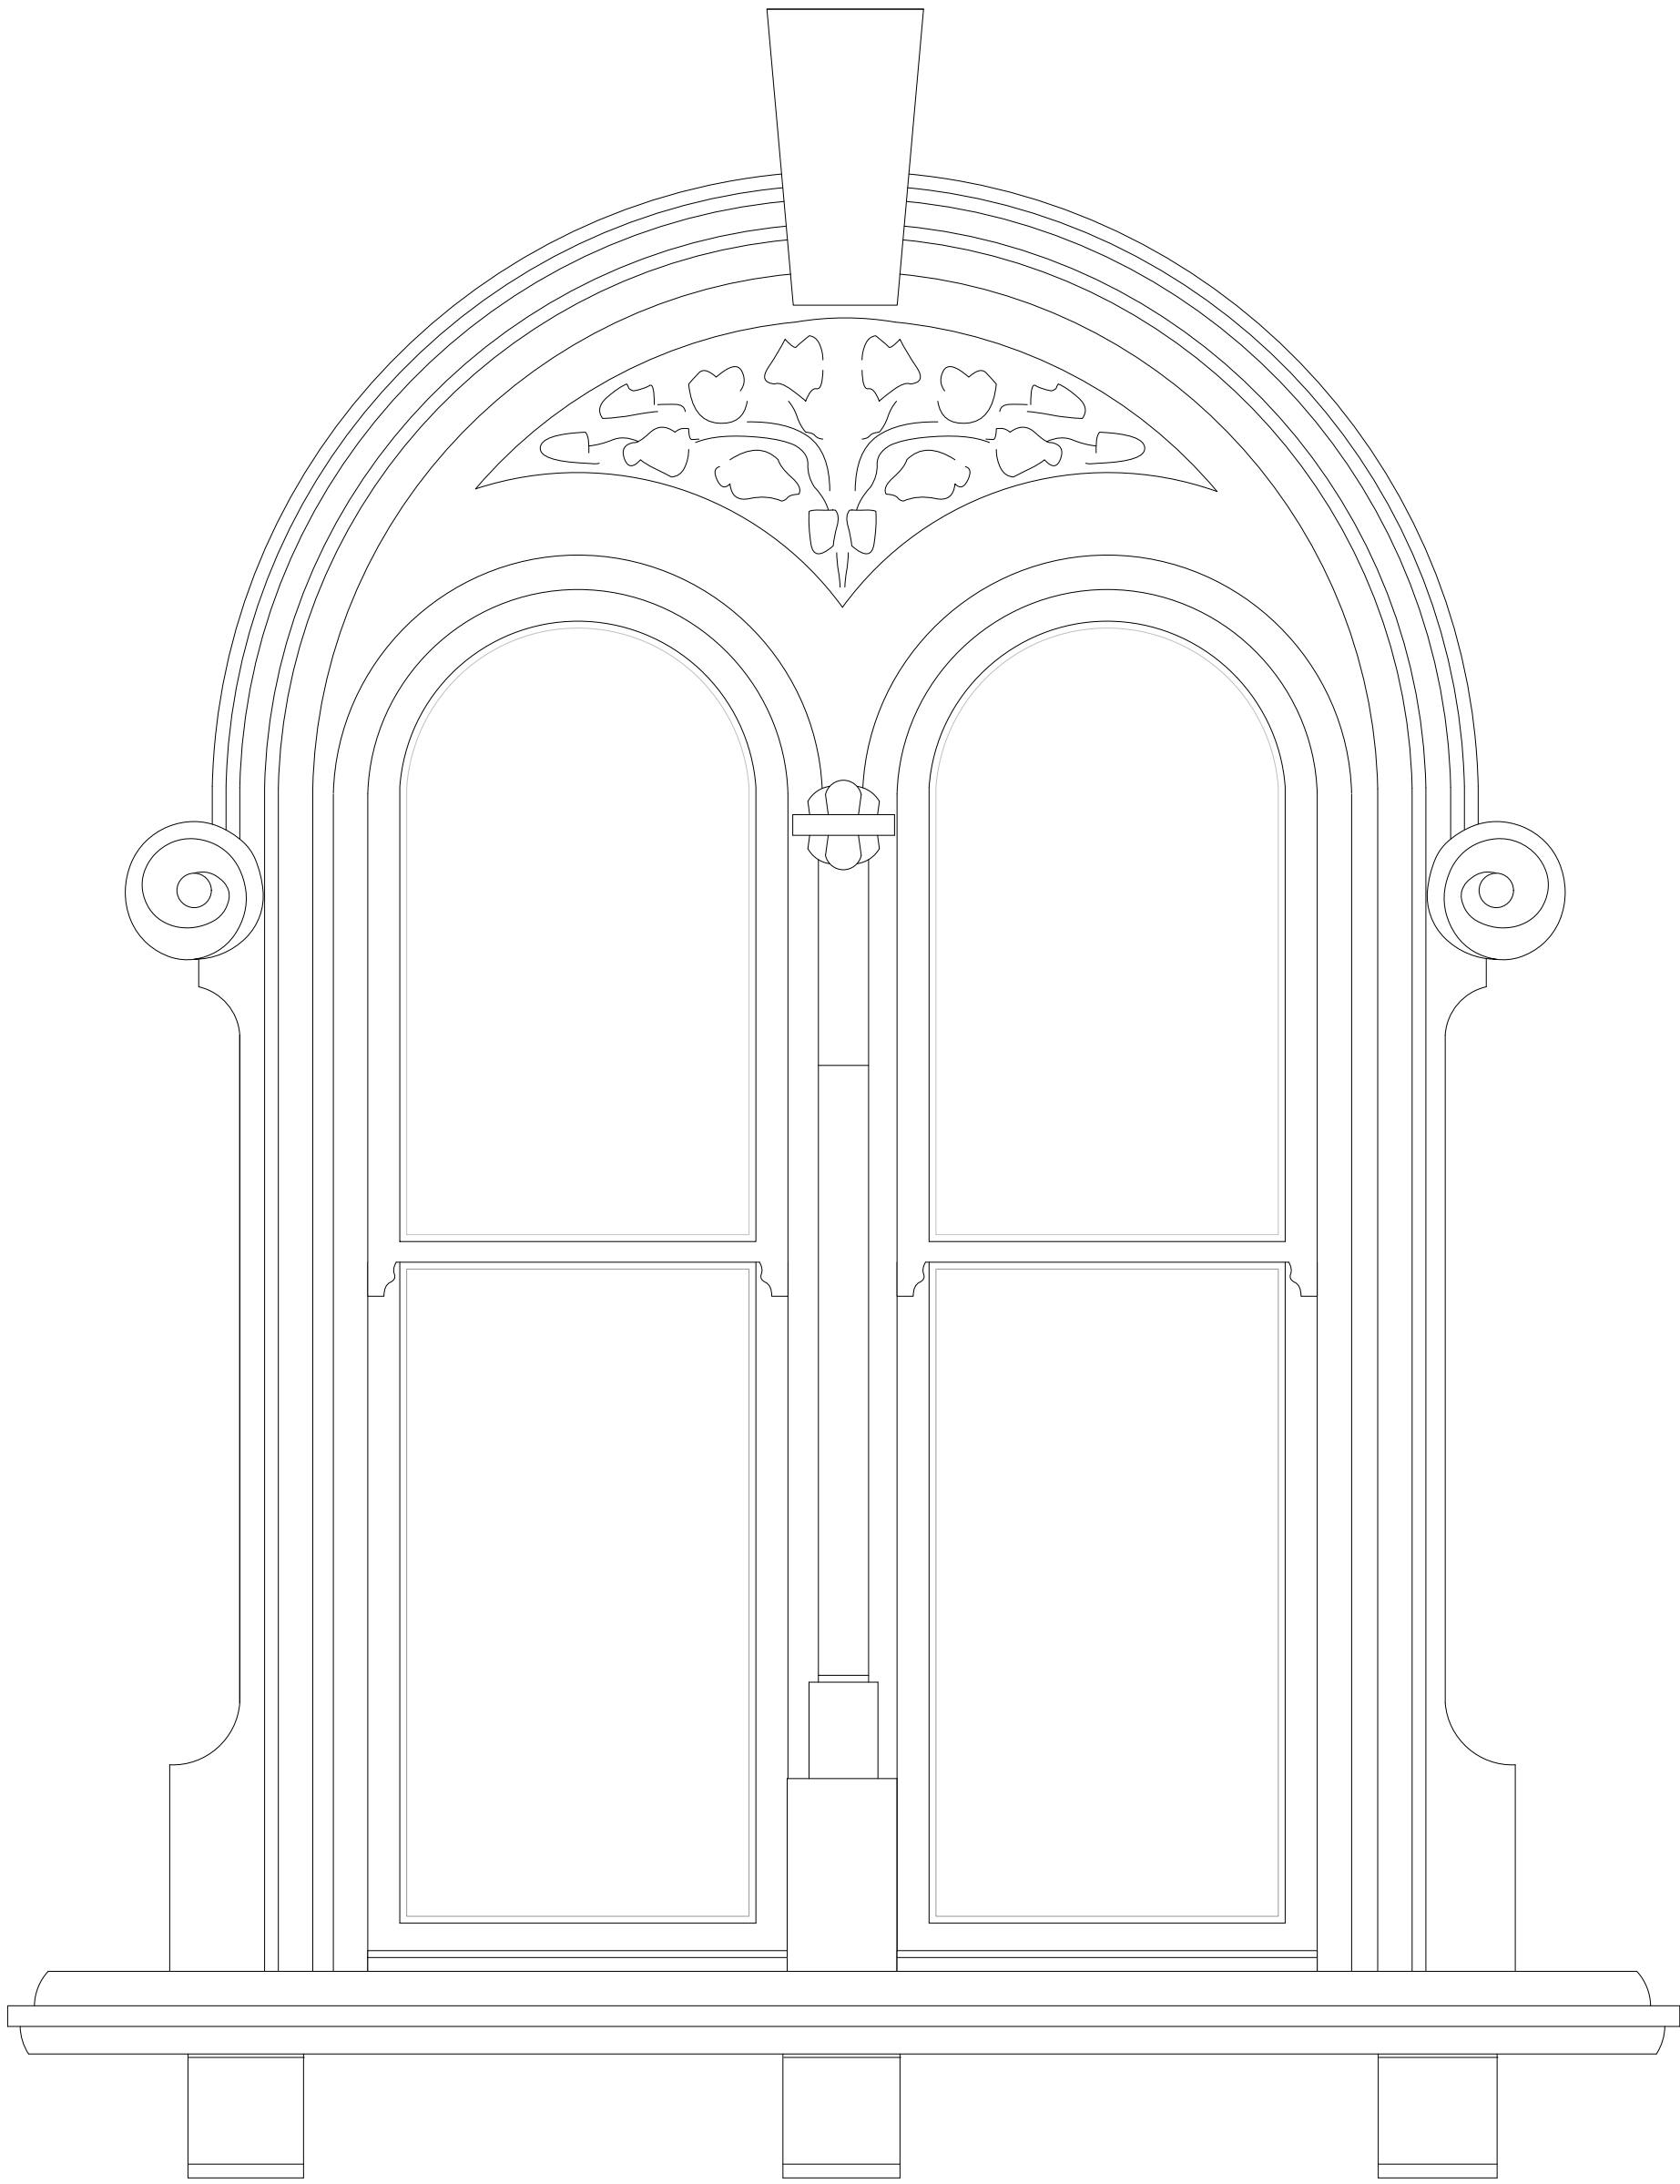
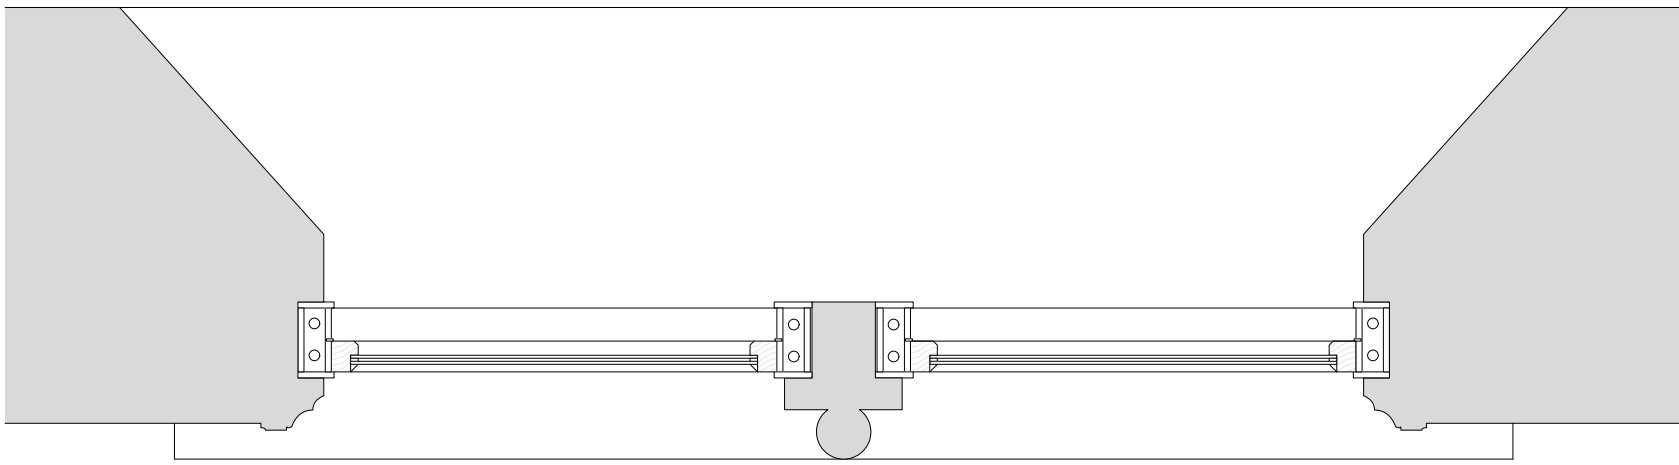


PR new small sash windows

Timber framed
Slimline double glazed

To match design of EX small sash windows

NB all windows to 53 will be assessed individually on their condition. Where possible they will all be retained as existing in situ with minor repairs made. Where panes have been broken, we will replace all the panes in the same window with slimline double glazed units. Where it is not possible to repair a window, a replacement to match the existing will be made with slimline double glazing.

PR new sash windows

Timber framed
Slimline double glazed

To match design of EX sash windows