



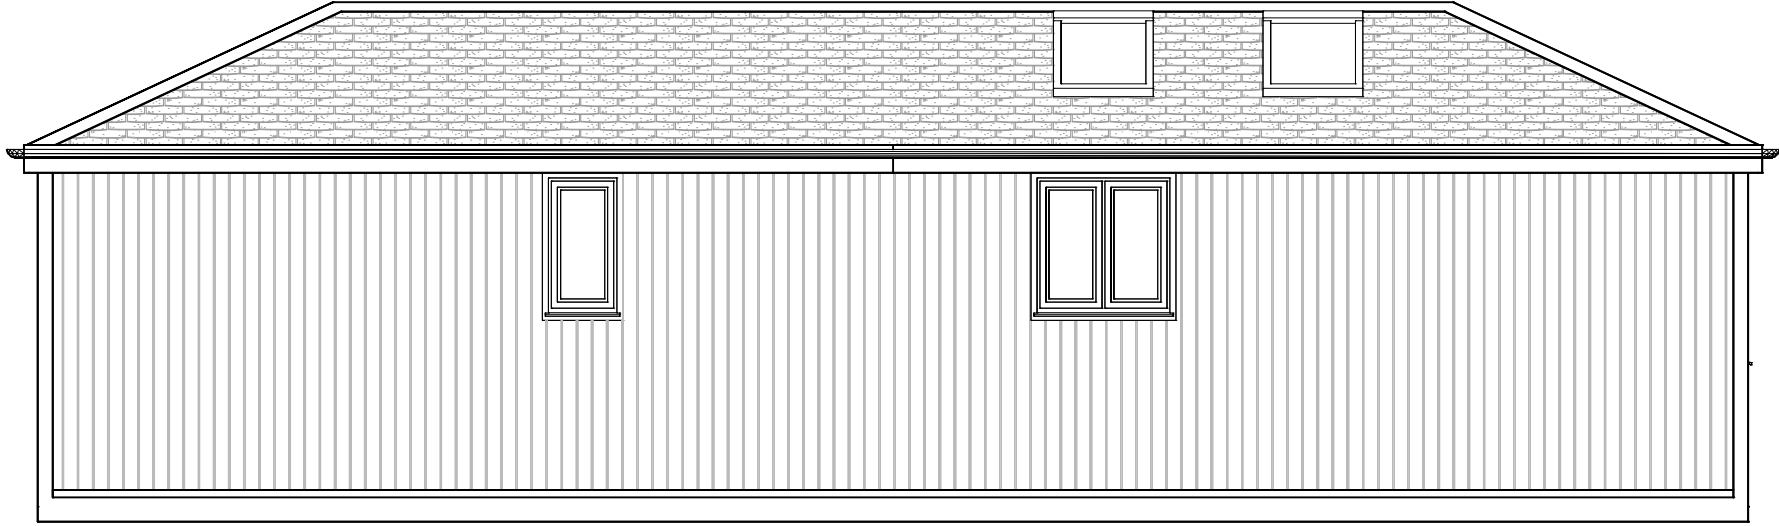

ELEVATION C

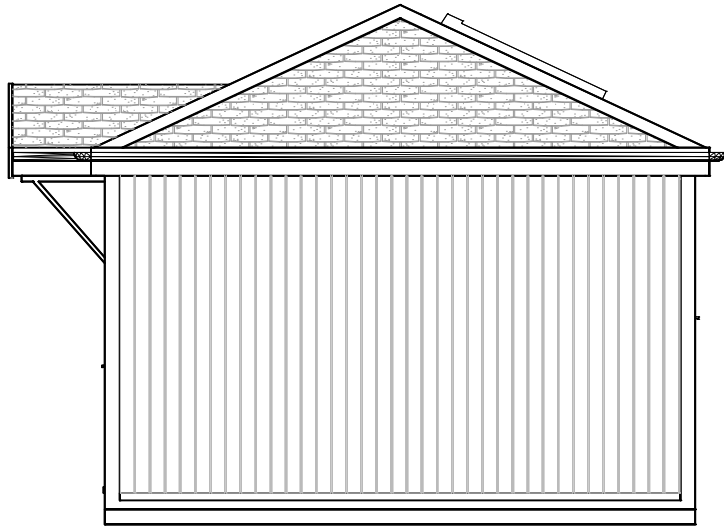

ELEVATION D

3514



Site Address:

The Barns,
Parkwater Lane,
Whiteparish,
Salisbury, SP5 2QR

ADDRESS HOMELODGE BUILDINGS LTD, UNIT 2, BEECHES INDUSTRIAL PARK, LITTLETON ROAD, CRAWLEY, WINCHESTER, SO21 2GD TEL:01962 881 480	INFO WRITTEN DIMENSIONS ARE IN ALL CASES TO BE PREFERRED TO SCALED DIMENSIONS. CONTRACTORS, SUB-CONTRACTORS AND SUPPLIERS MUST VERIFY ALL DIMENSIONS ON SITE. *FURNITURE IS SHOWN FOR THE PURPOSE OF ILLUSTRATION ONLY, UNLESS OTHERWISE NOTED.
---	--

	Drawn by : MISCHA
	Client : MR & MRS BALL
	Drawing Title : PL ELEVATION C-D
	Scale : 1:50 @ A3
	Date : 03 November 2025 13:03:56
	Drawing Reference : 3640.25 - HA - PLEL - OPT3
	Revision Number : -