


Planning

CLIENT
Rowden Hill Holdings Ltd.
ADDRESS
Chippenham
Wiltshire
SN15 2AJ

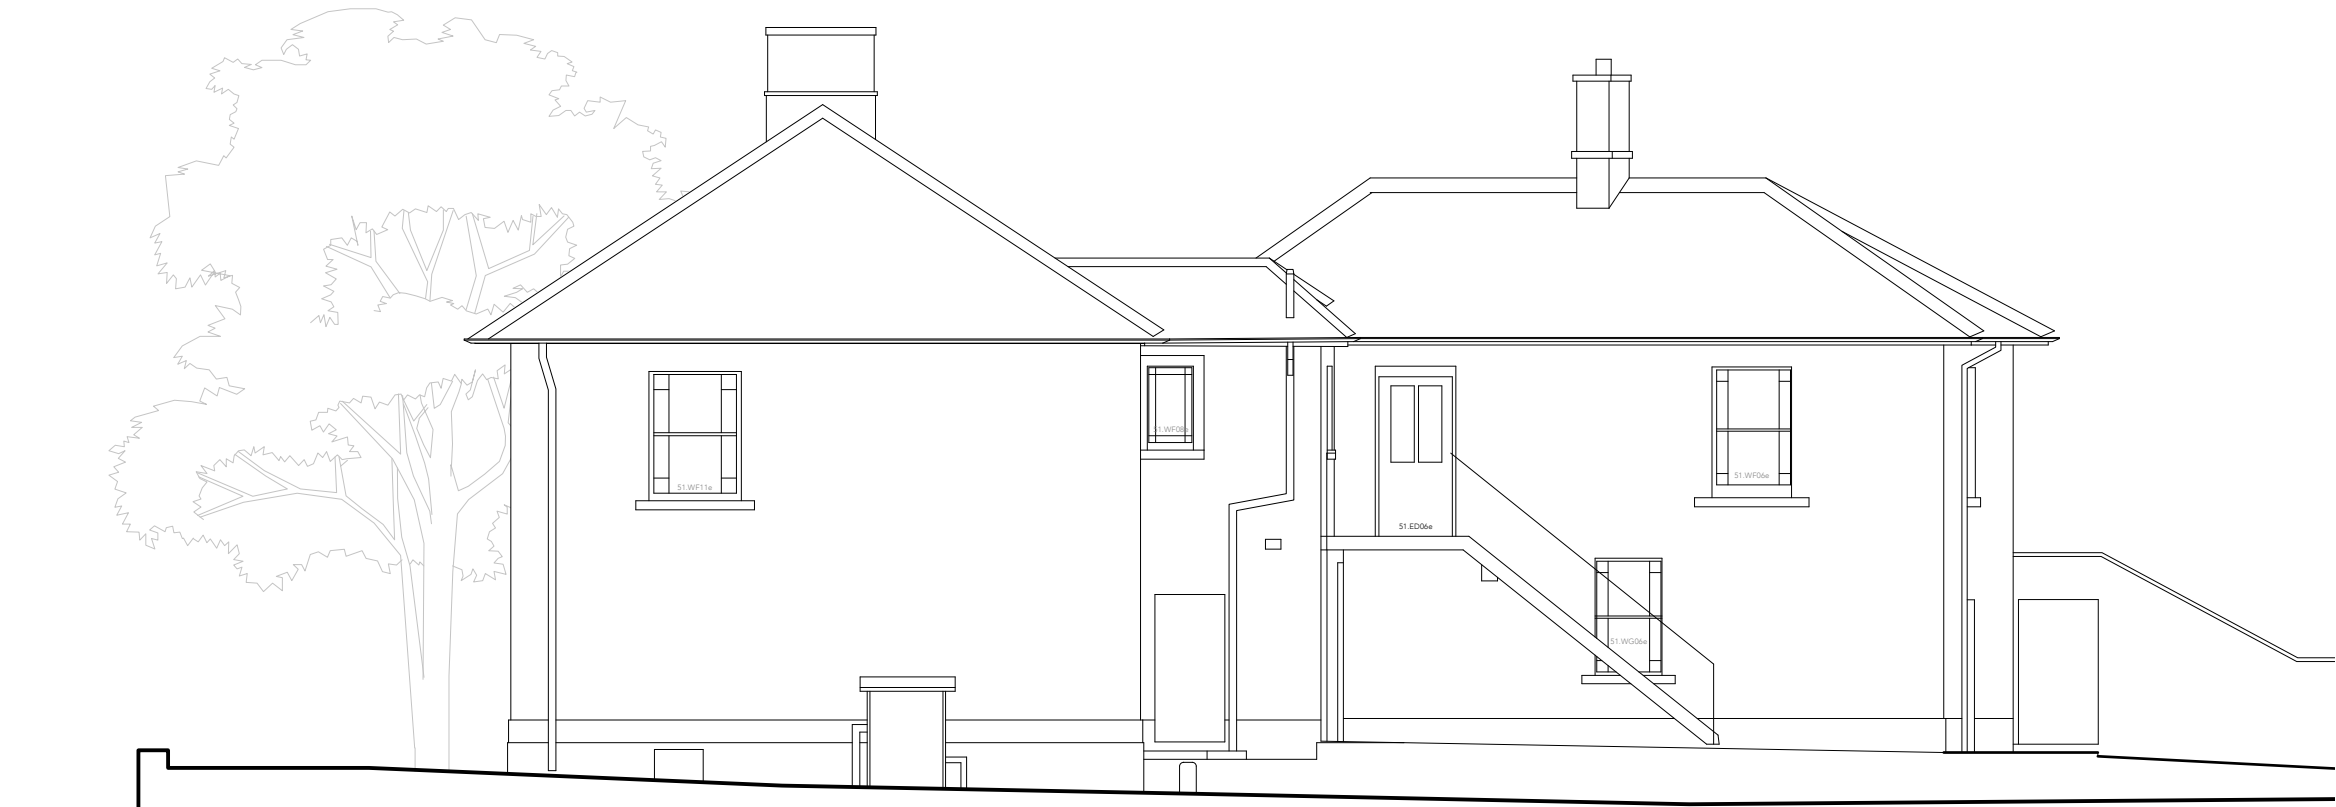

South elevation



West elevation

REV.	BY	DATE	NOTES
0			
1			
2			
3			
4			
5			

EX 51 S and W elevations

PROJECT	STAGE	DRAWING	REV	DRAWN
999	3	16		IM
SCALE	SIZE	CREATION		
1:100	@ A3 L	Sept 2025		