


Planning
CLIENT
Rowden Hill Holdings Ltd.
ADDRESS
Chippenham
Wiltshire
SN15 2AJ

..... Distance from home to waste storage

..... Distance from waste storage to highway

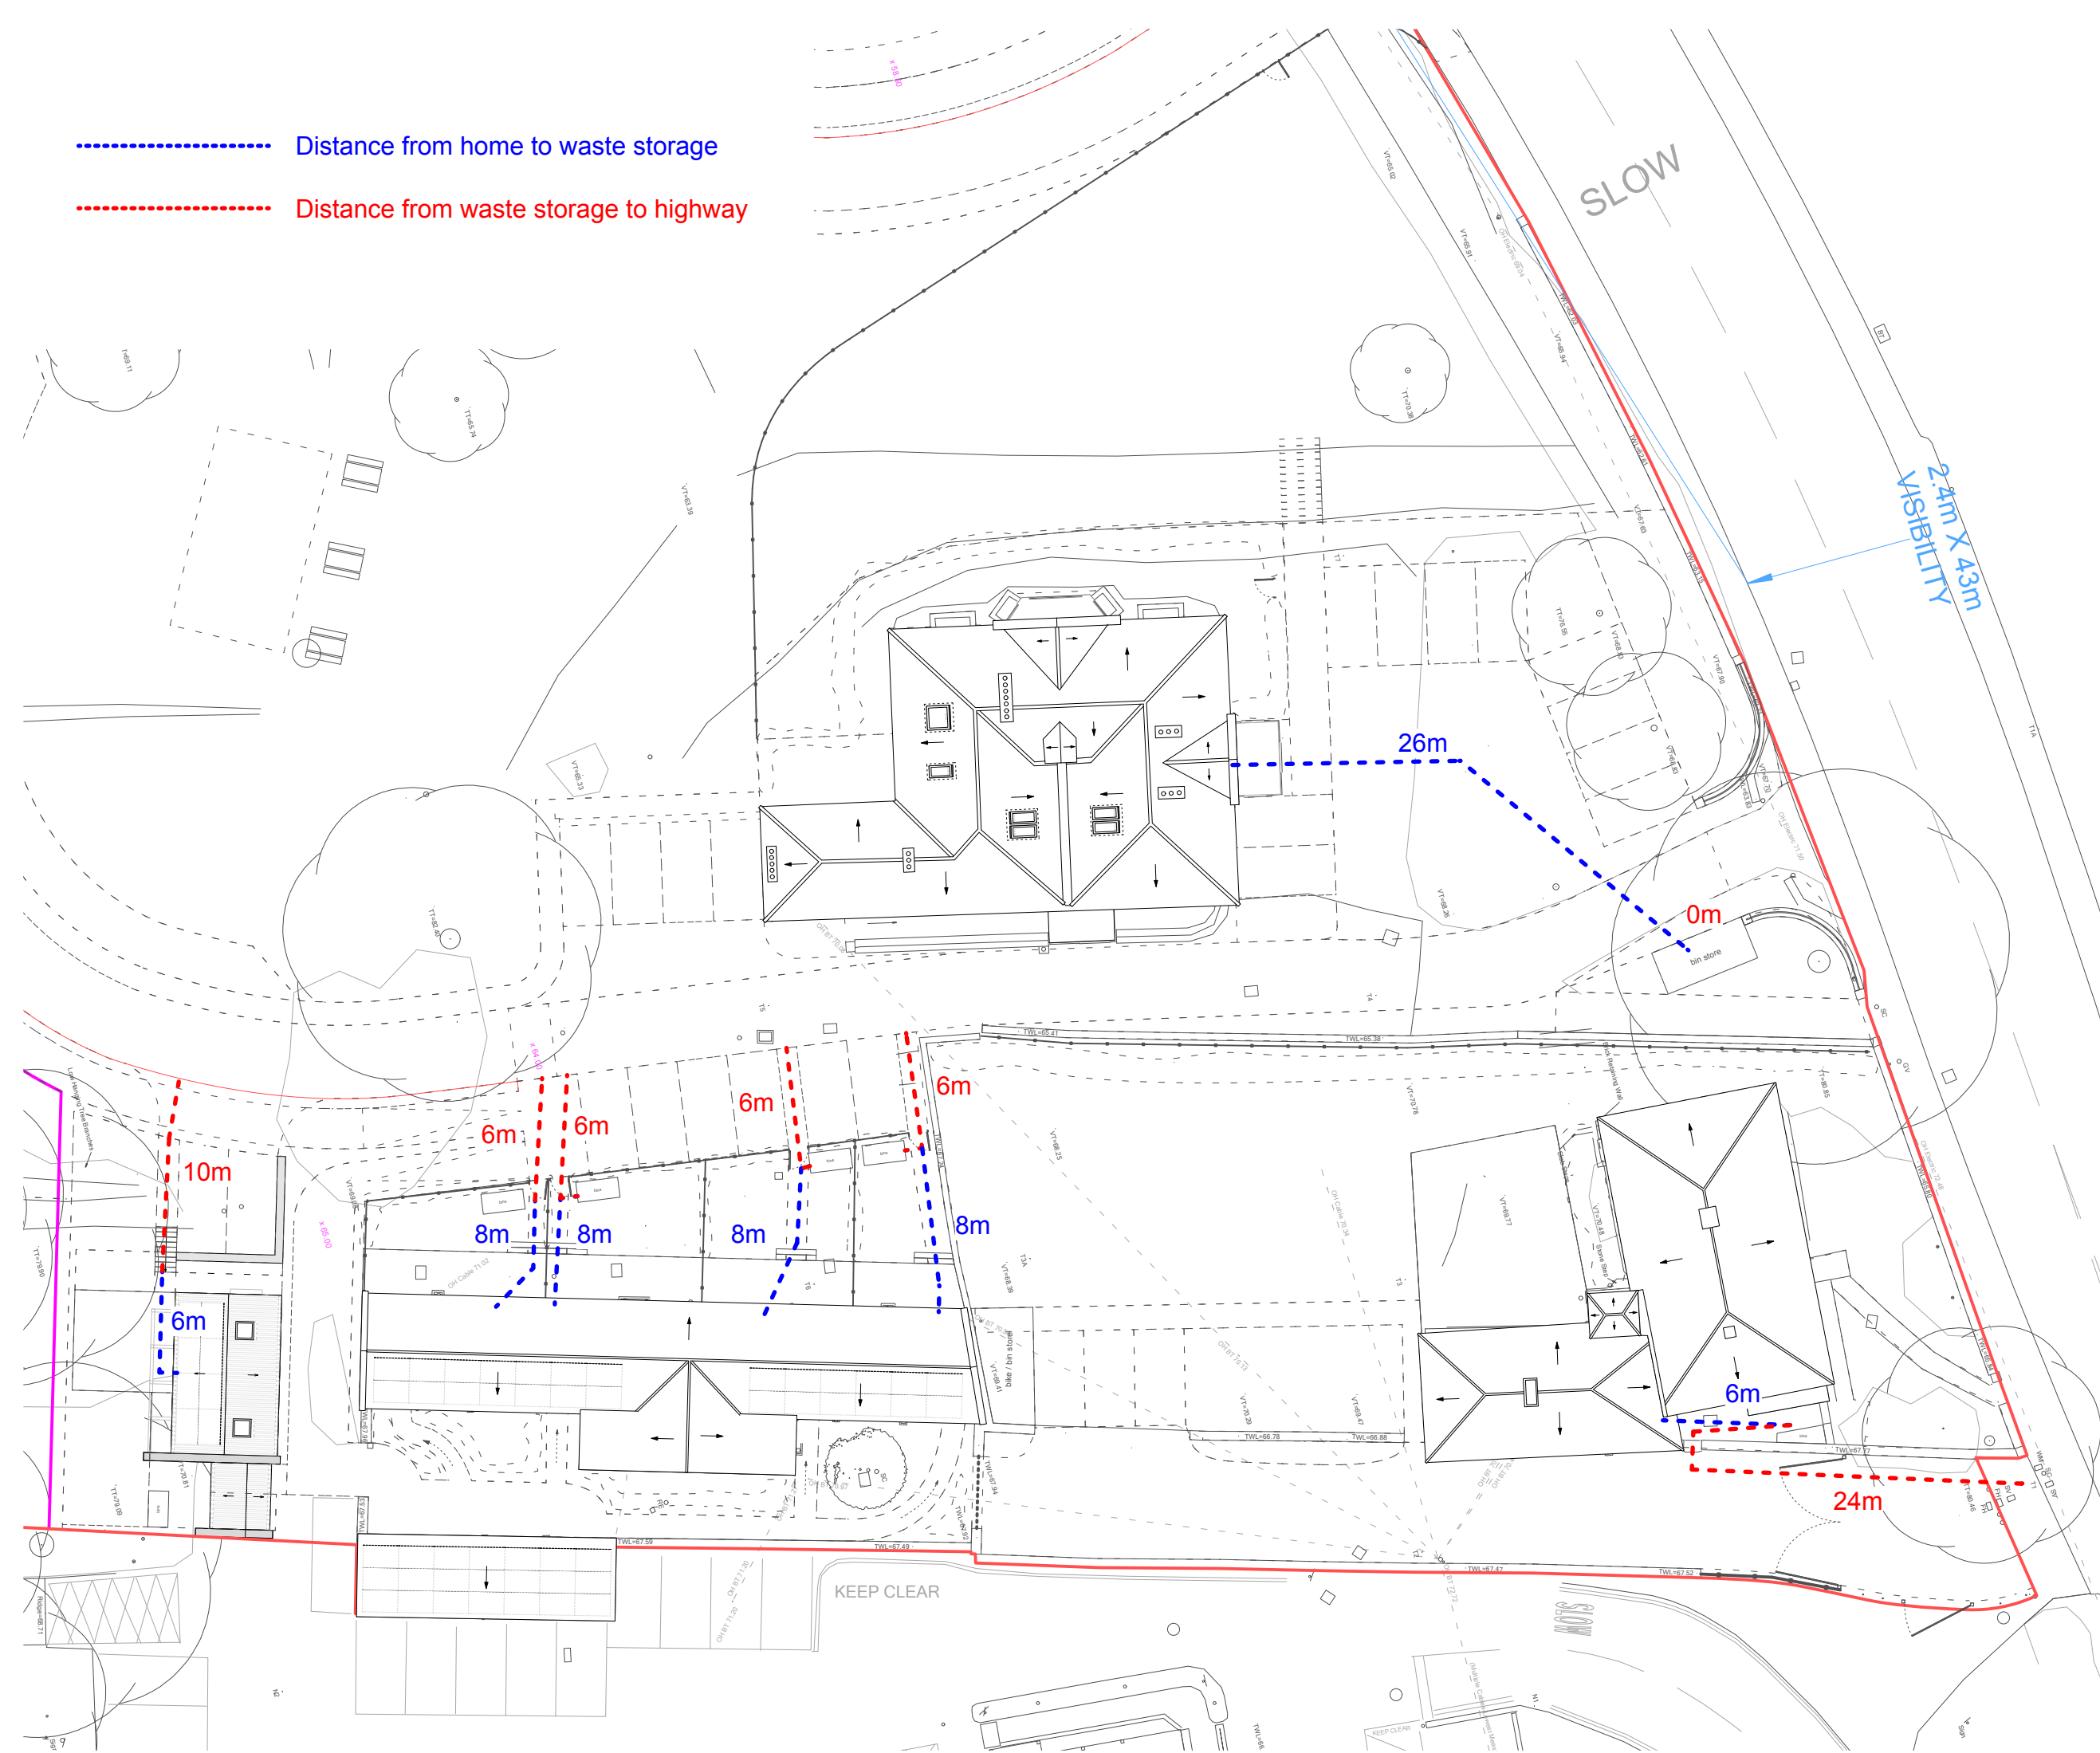

PR site bin strategy

PROJECT	STAGE	DRAWING	REV	DRAWN
999	3	63		IM
SCALE	SIZE	CREATION		
1:300	@ A3 L	Sept 2025		