
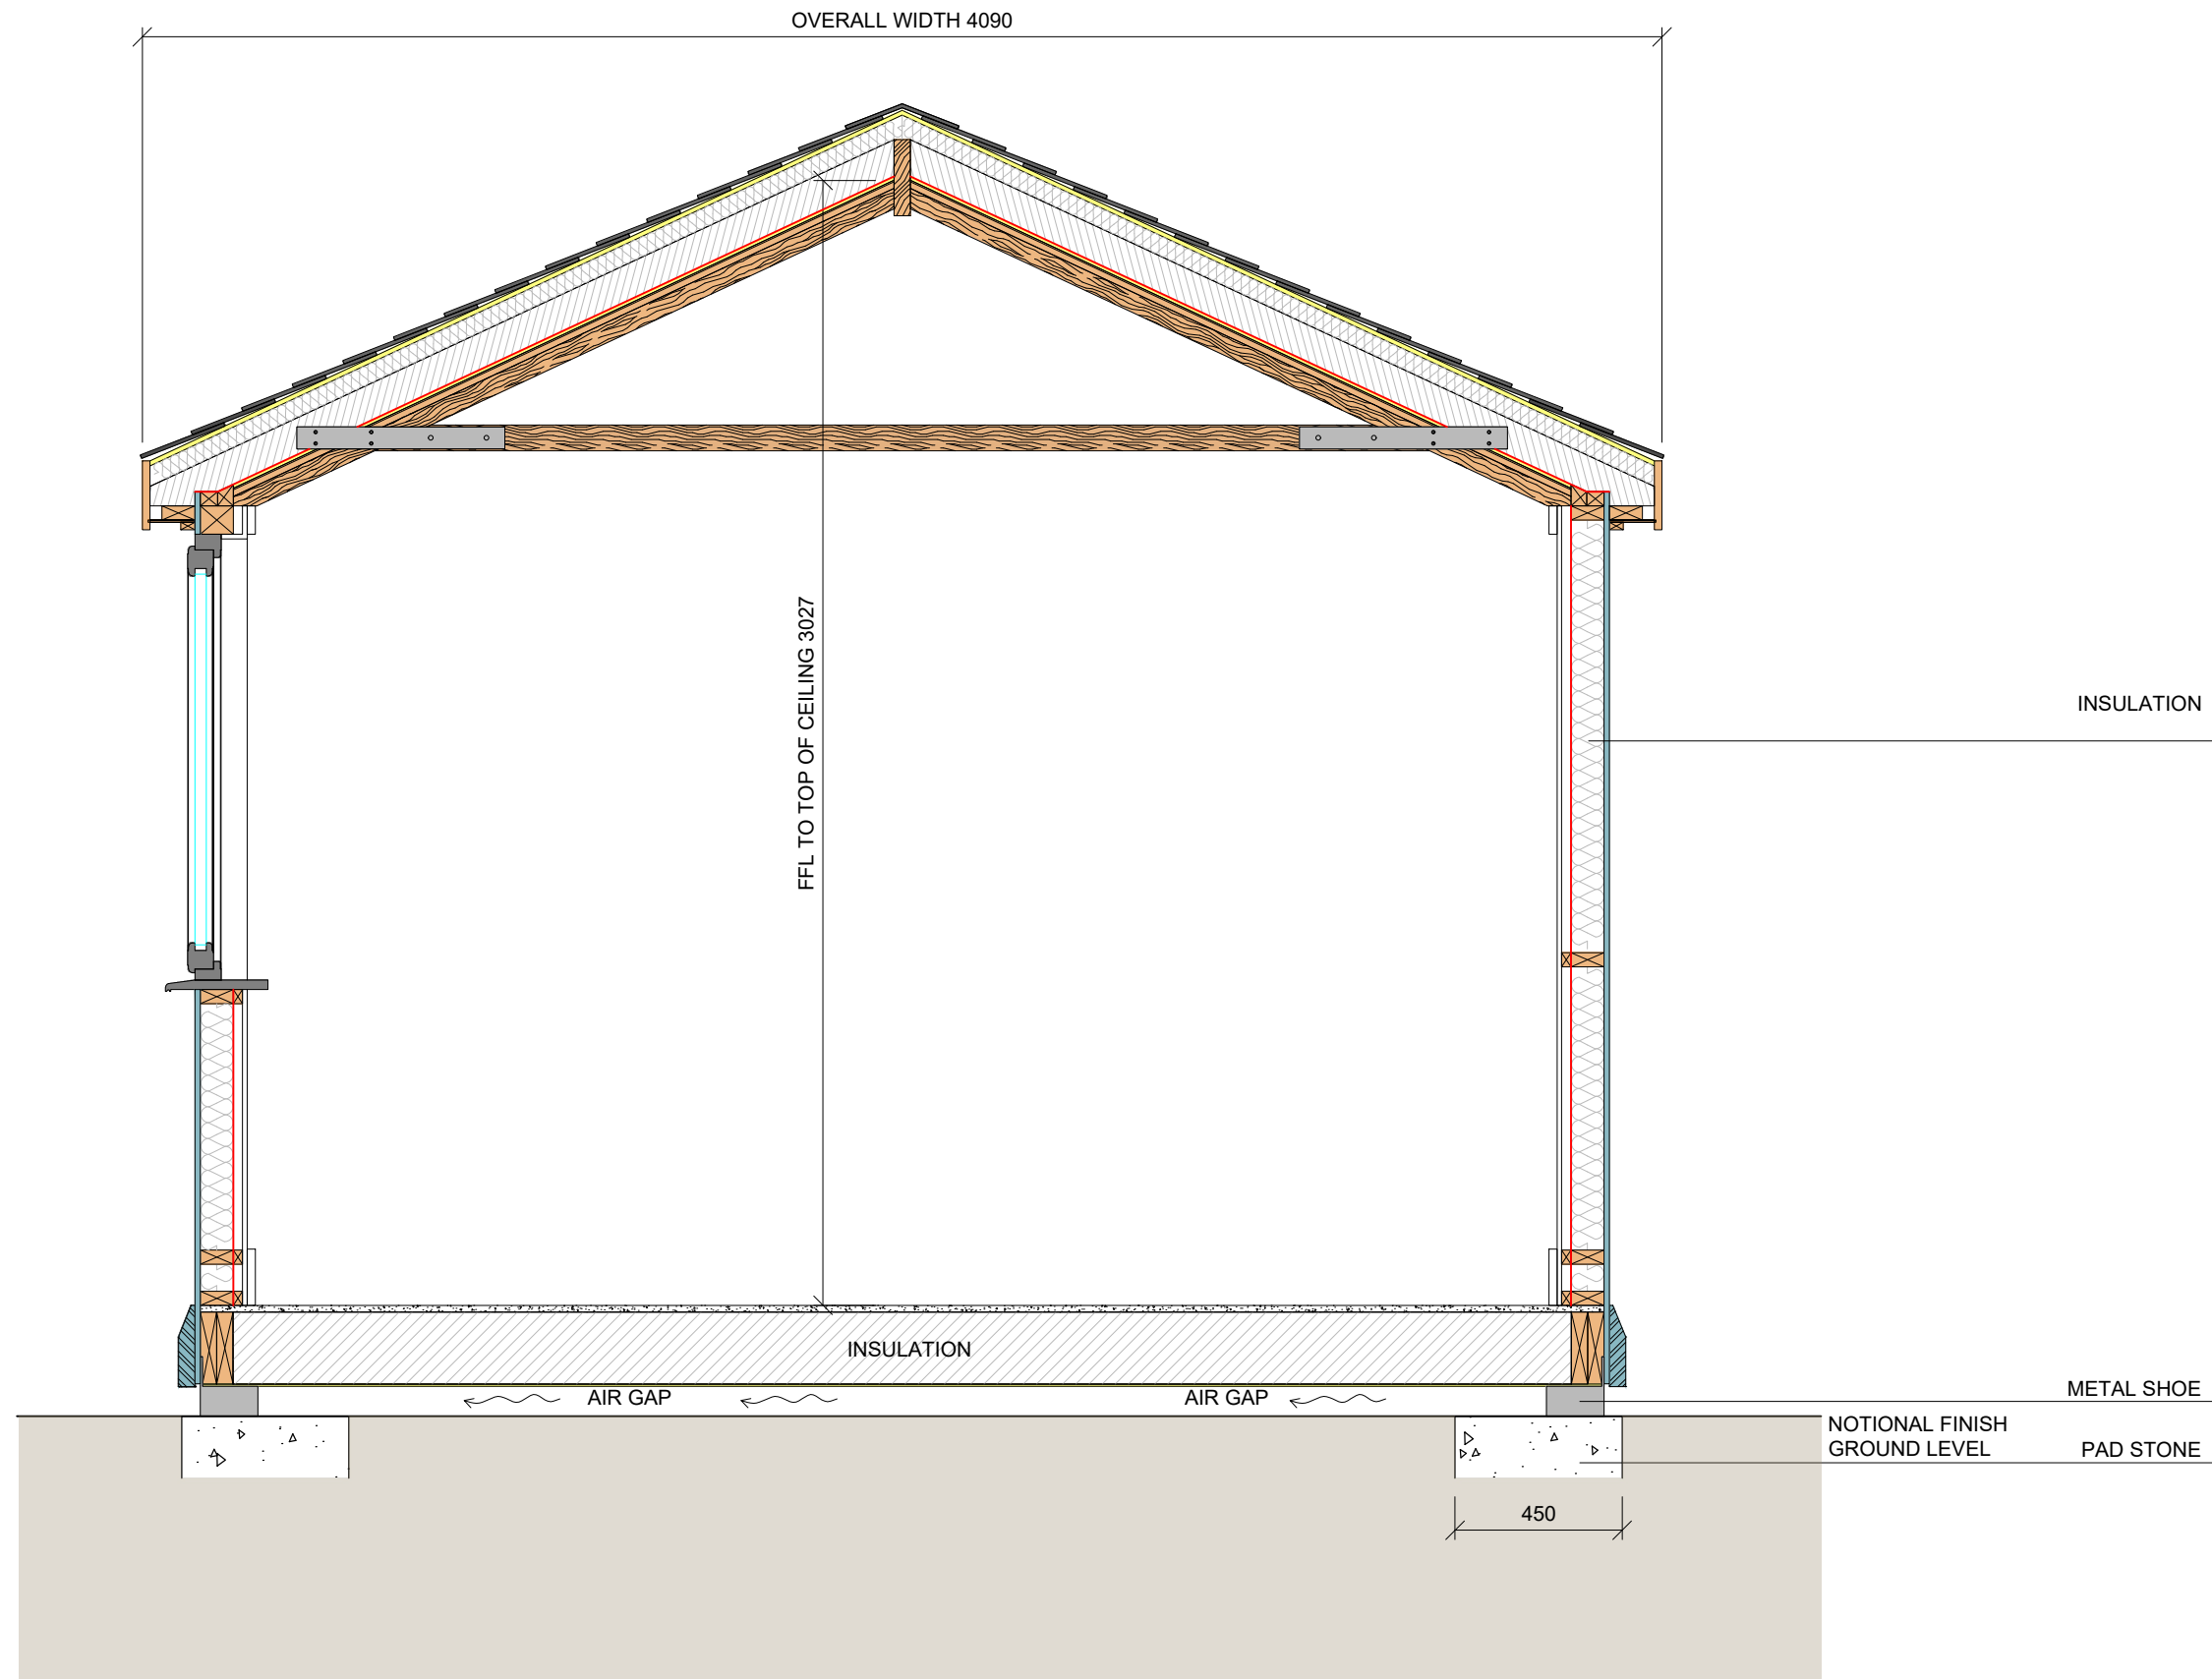


METRE

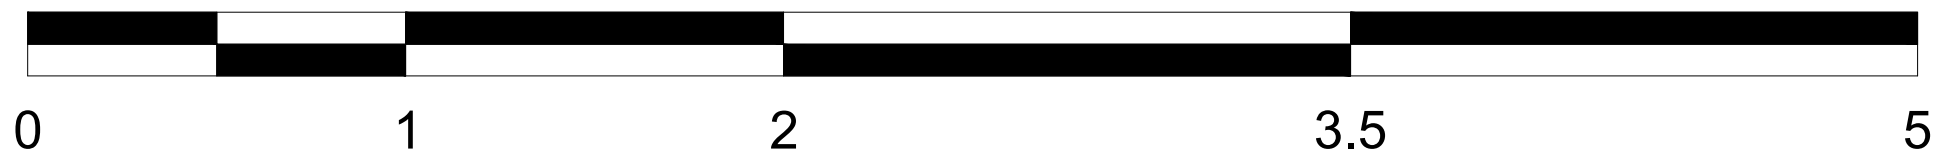

INFO
WRITTEN DIMENSIONS ARE IN ALL CASES TO BE REFERRED TO SCALED DIMENSIONS. CONTRACTORS, SUB-CONTRACTORS AND SUPPLIERS MUST VERIFY ALL DIMENSIONS ON SITE.
***FURNITURE IS SHOWN FOR THE PURPOSE OF ILLUSTRATION ONLY, UNLESS OTHERWISE NOTED.**

ADDRESS
HOMELODGE BUILDINGS LTD.
UNIT 2, BEECHES INDUSTRIAL PARK, LITTLETON ROAD, CRAWLEY, WINCHESTER, SO21 2QD
TEL: 01962 881 480

Drawn by : M.E.
Client : HOMELODGE
Drawing Title : SECTION
Scale : 1:20 @ A3
Date : 19 May 2021 16:53:37
Drawing Reference : HA - S
Revision Number : -