
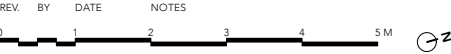


999 Rowden Hill

Planning

CLIENT
Rowden Hill Holdings Ltd.
ADDRESS
Chippenham
Wiltshire
SN15 2AJ

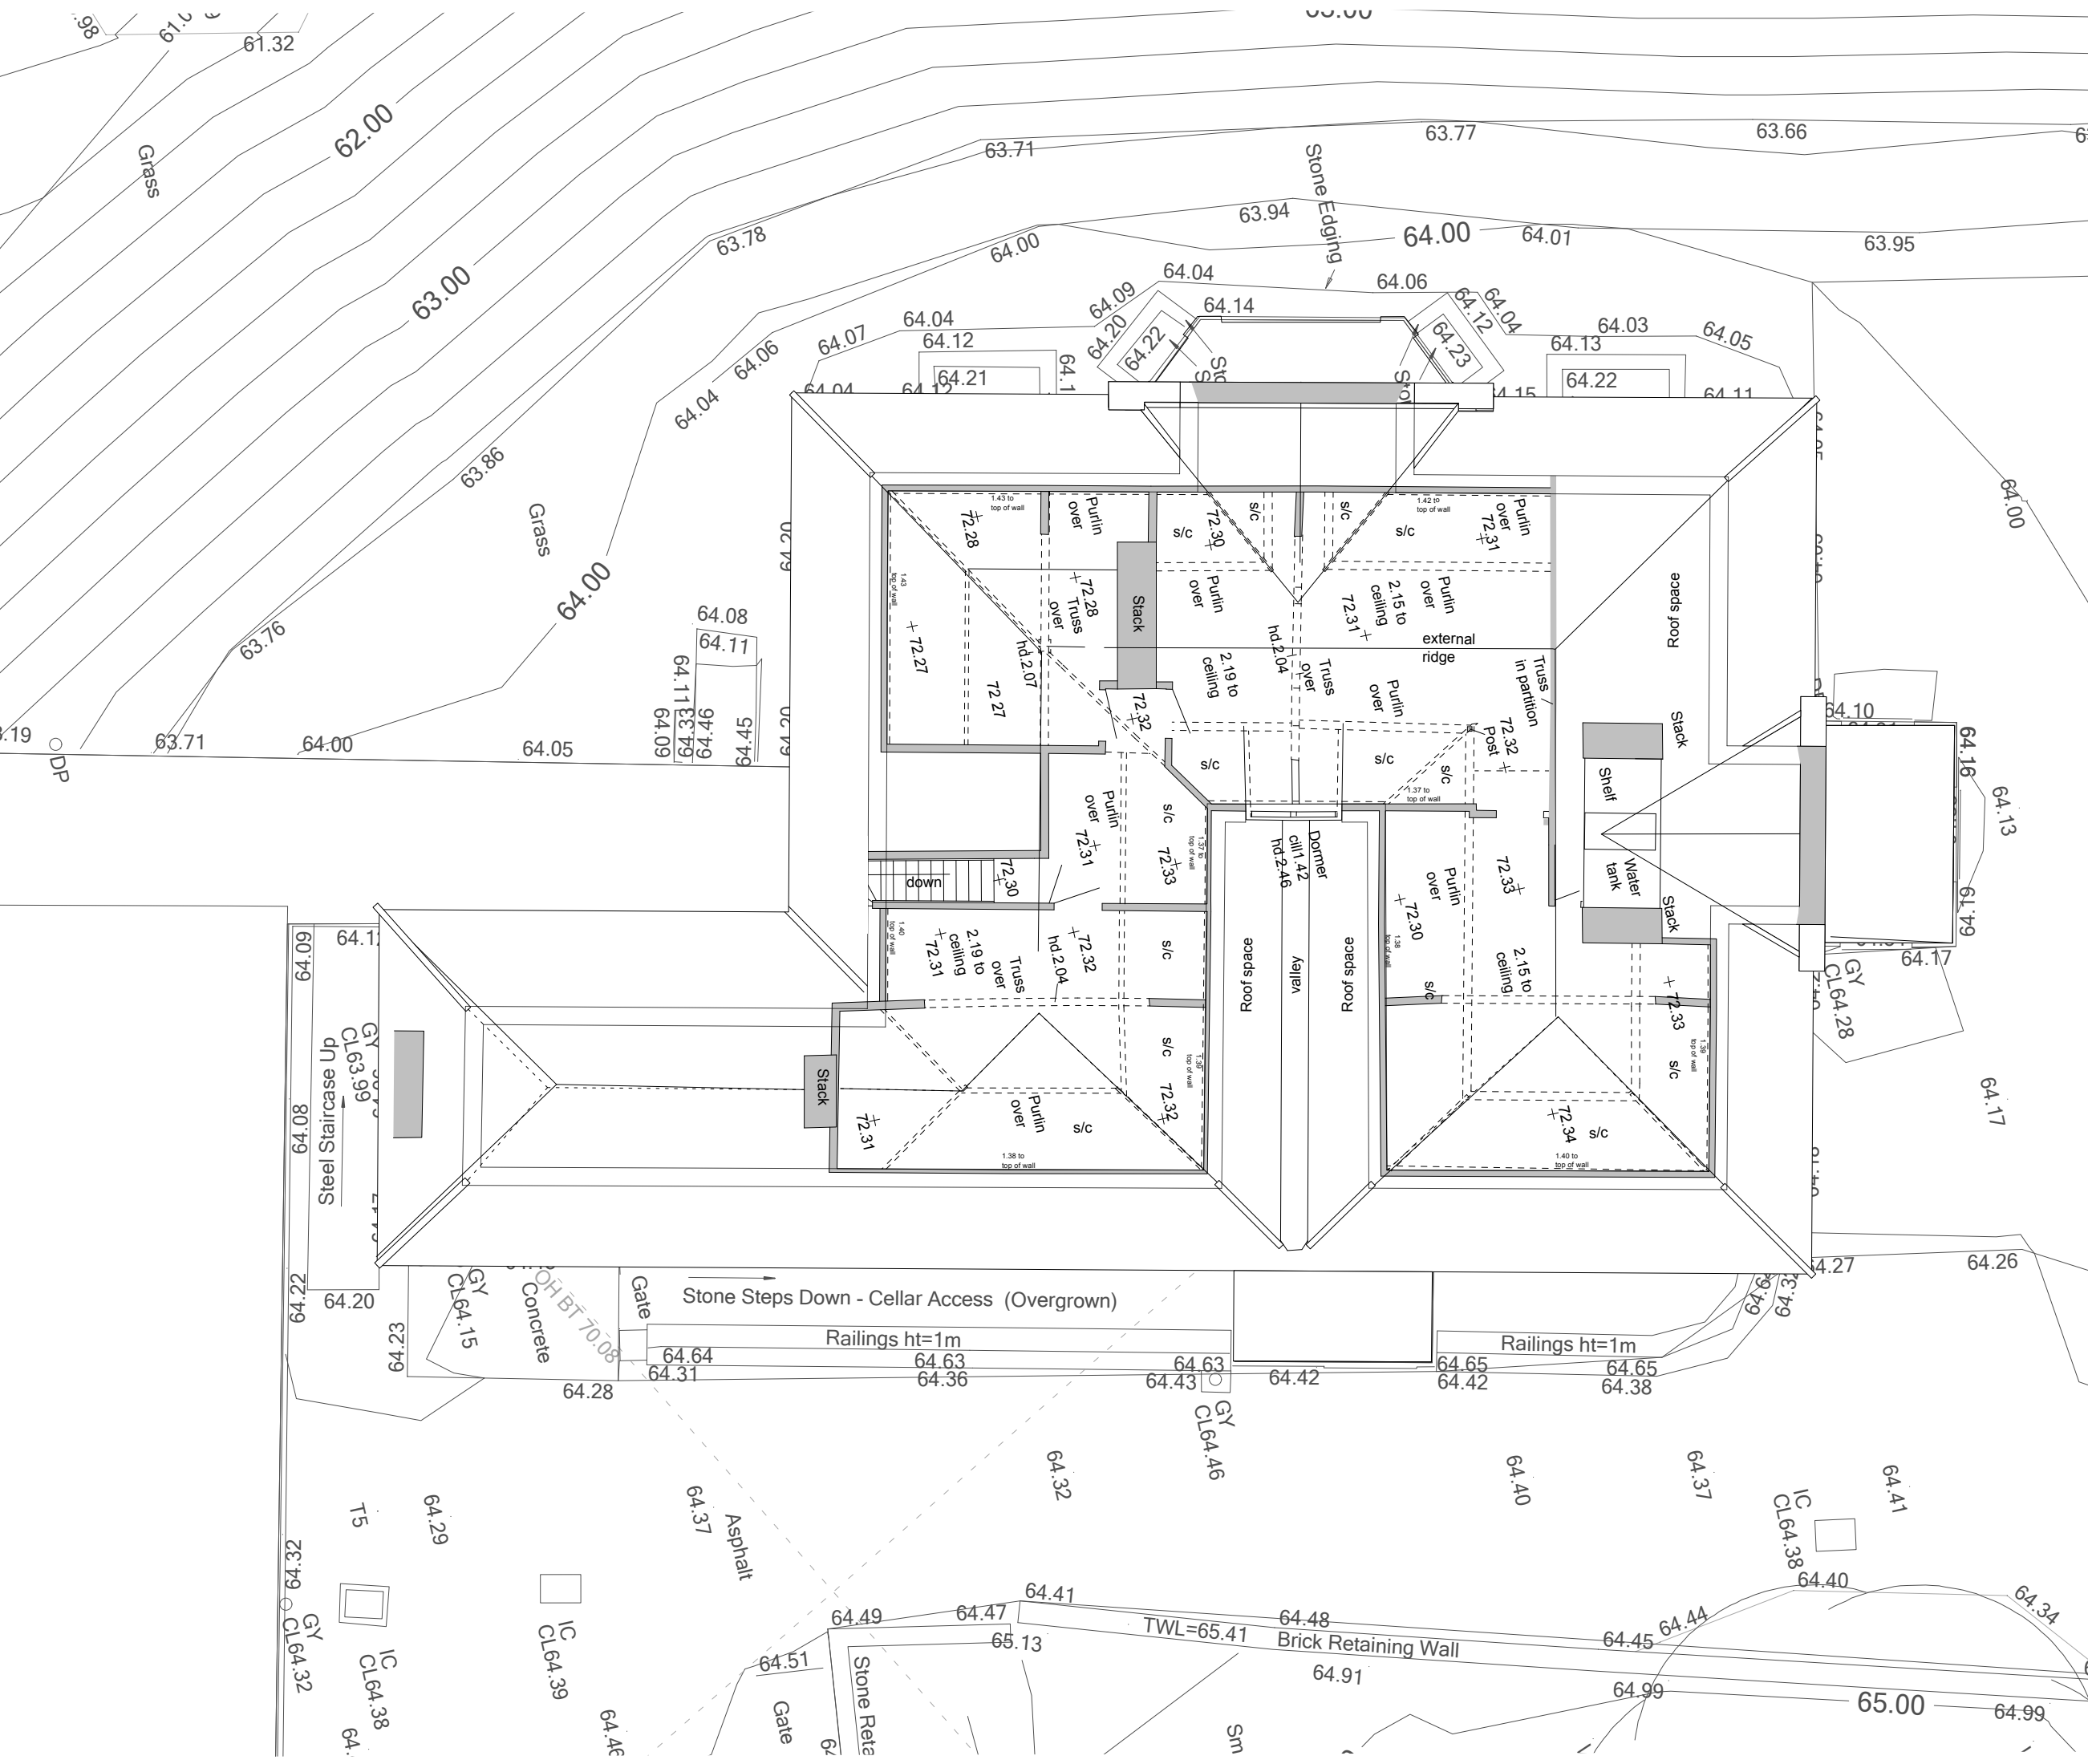

EX 53 second floor plan

PROJECT	STAGE	DRAWING	REV	DRAWN
999	3	11		IM
SCALE	SIZE	CREATION		
1:100	@ A3 L	Sept 2025		

ARTEL

31

architects that build

artel31.co.uk · 01249 445656 · 5 Union Road SN15 1HW

THIS DRAWING IS COPYRIGHT © OF ARTEL31 LIMITED
REPRODUCTION IS ONLY TO TAKE PLACE WITH PRIOR WRITTEN AUTHORITY
ALL DIMENSIONS TO BE CONFIRMED ON SITE BEFORE ANY WORK COMMENCES
ANY DISCREPANCIES FOUND IN DRAWINGS OR OTHER DOCUMENTATION MUST
BE BROUGHT TO THE ATTENTION OF THE ARCHITECT BEFORE PROCEEDING