
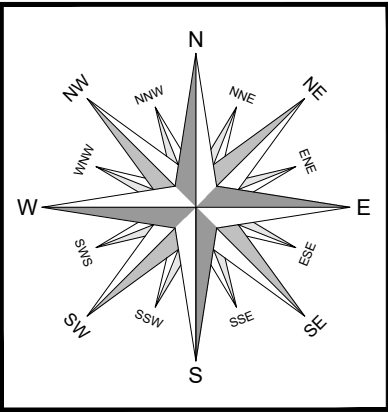


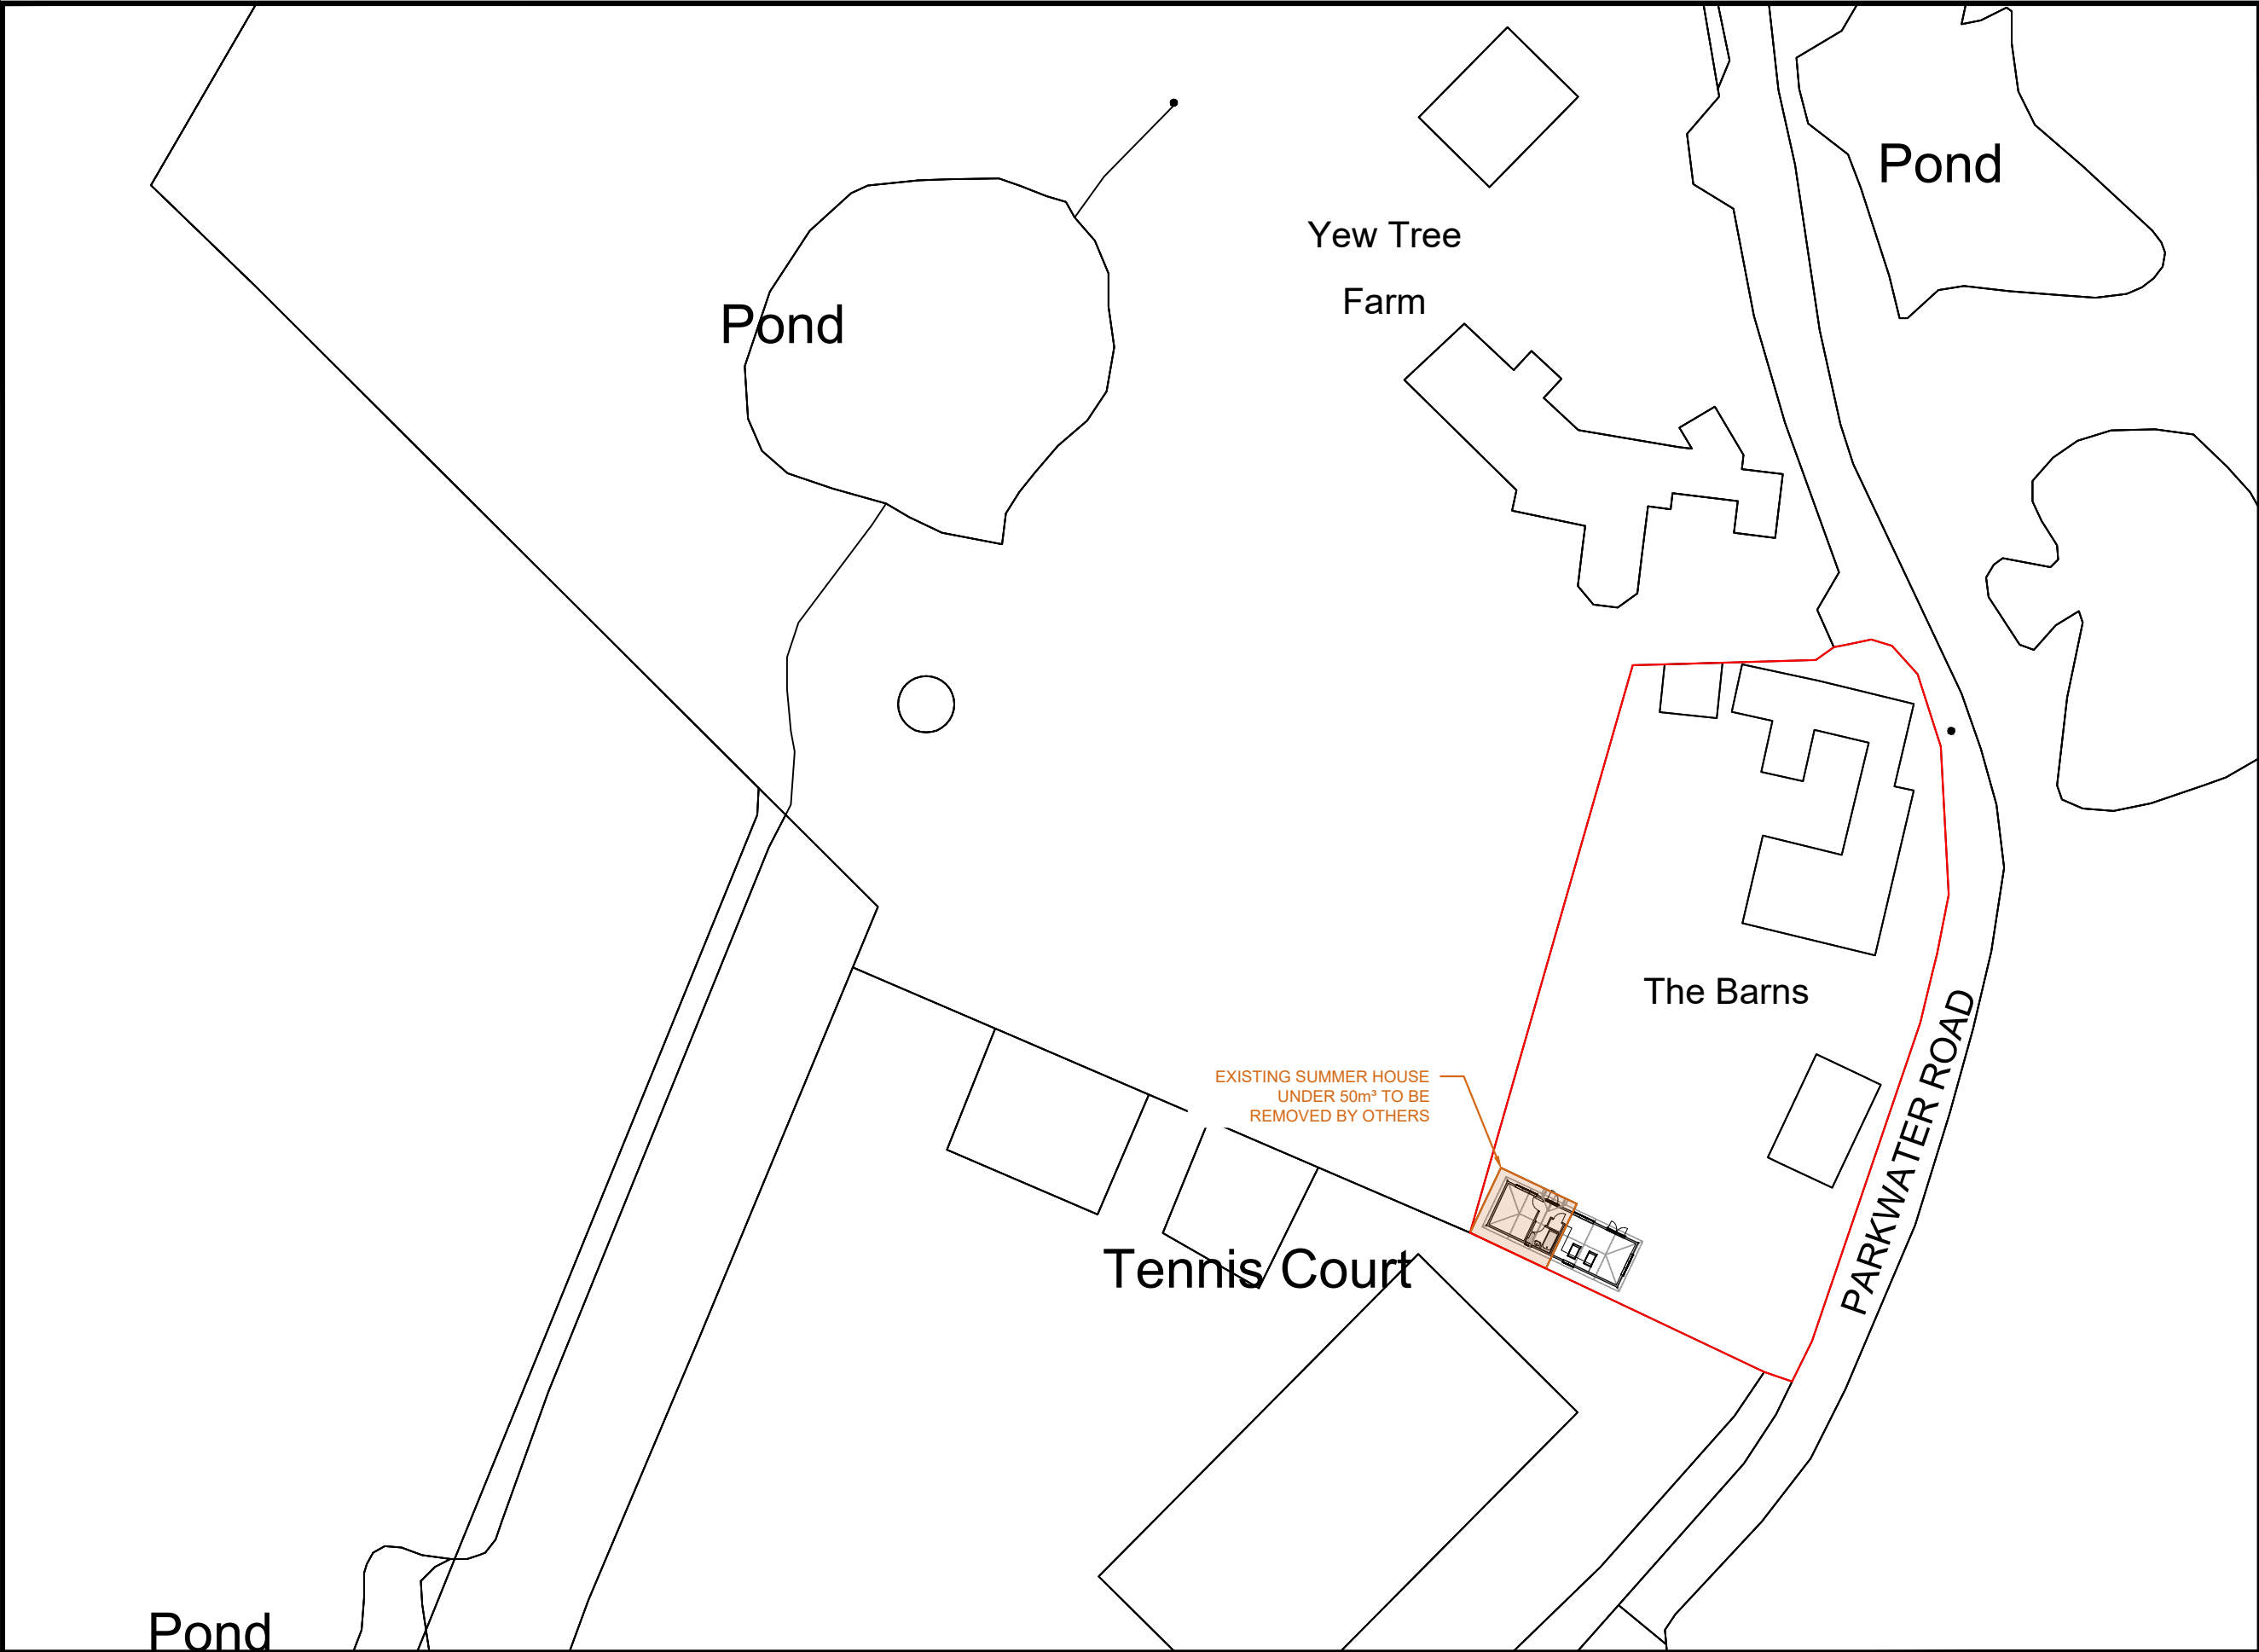

Site Address:

The Barns,
Parkwater Lane,
Whiteparish,
Salisbury, SP5 2QR

ADDRESS	INFO
HOMELODGE BUILDINGS LTD. UNIT 2, BEECHES INDUSTRIAL PARK, LITTLETON ROAD, CRAWLEY, WINCHESTER, SO21 2DD	WRITTEN DIMENSIONS ARE IN ALL CASES TO BE PREFERRED TO SCALED DIMENSIONS. CONTRACTORS, SUB-CONTRACTORS AND SUPPLIERS MUST VERIFY ALL DIMENSIONS ON SITE.
TEL: 01962 881 480	*FURNITURE IS SHOWN FOR THE PURPOSE OF ILLUSTRATION ONLY, UNLESS OTHERWISE NOTED.

	Drawn by : MISCHA
	Client : MR & MRS BALL
	Drawing Title : PL BLOCK PLAN
	Scale : 1:500 @ A3
	Date : 03 November 2025 13:03:56
	Drawing Reference : 3640.25 - HA - PLBP - OPT3
	Revision Number : -