

Planning

CLIENT


Rowden Hill Holdings Ltd.

ADDRESS

Chippenham

Wiltshire

SN15 2AJ

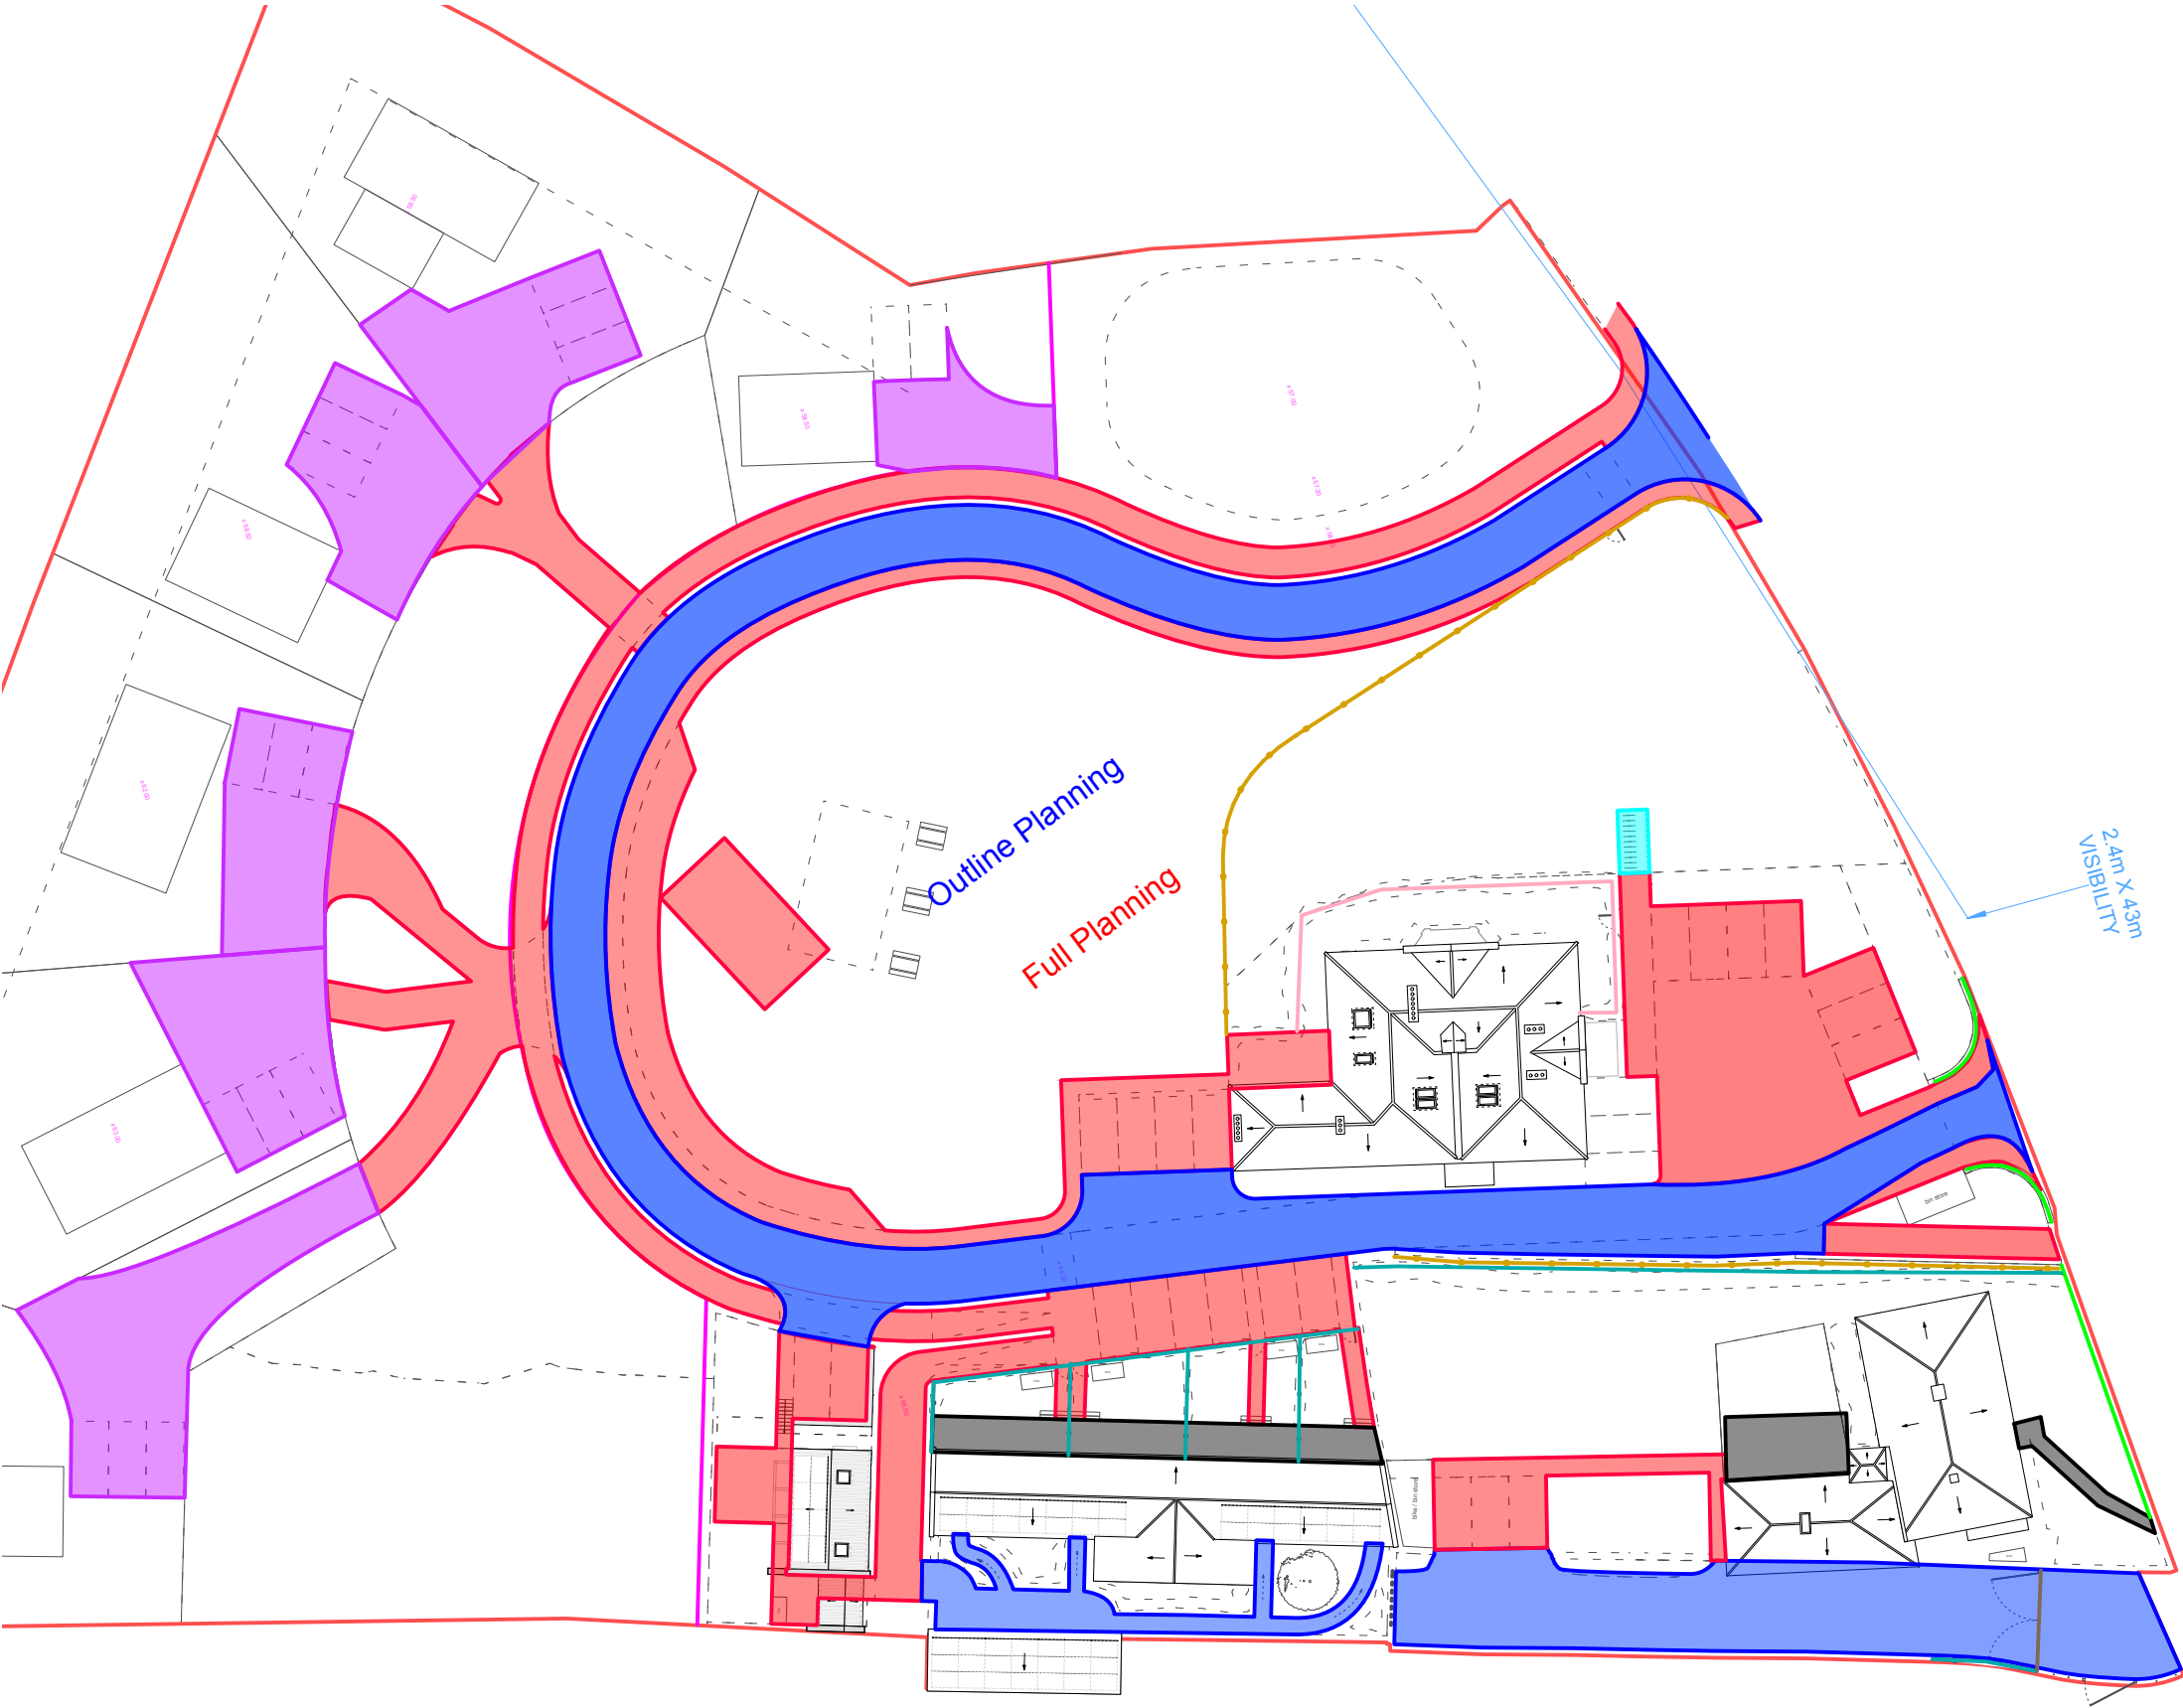

Tarmac road



Stone paving



Metal railings



Board and gravel steps



Estate fencing



Post & wire with hedge



Hoggin



Hoggin/ gravel drive



Metal gates

REV.	BY	DATE	NOTES
0			
10			
20			

PR landscaping treatments

PROJECT	STAGE	DRAWING	REV	DRAWN
999	3	59		IM
SCALE	SIZE	CREATION		
1:500	@ A3 L	Sept 2025		