
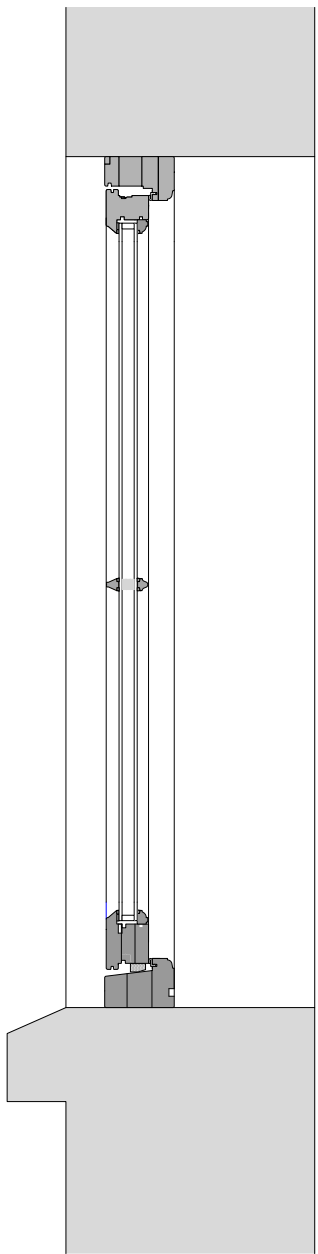
 





NB all windows and doors to 49 are non historic low quality elements that detract from the listed asset and will be replaced with new high quality timber framed double glazed windows and doors.

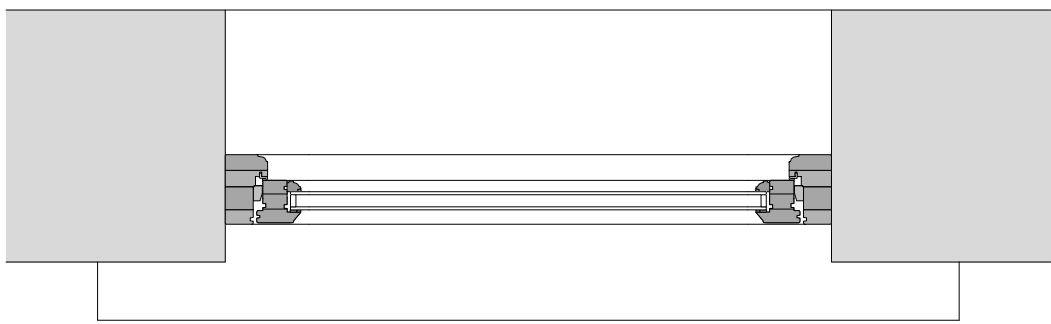

PR new window - Bereco timber casement

Timber framed
Double glazed
Glazing bar

To match design of existing casement windows

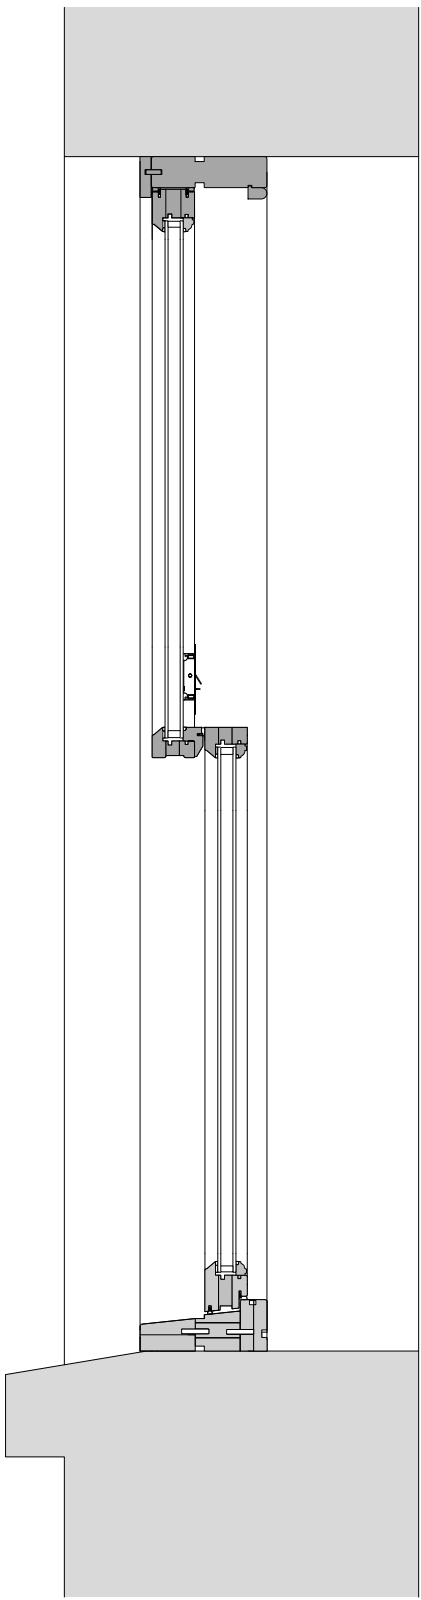 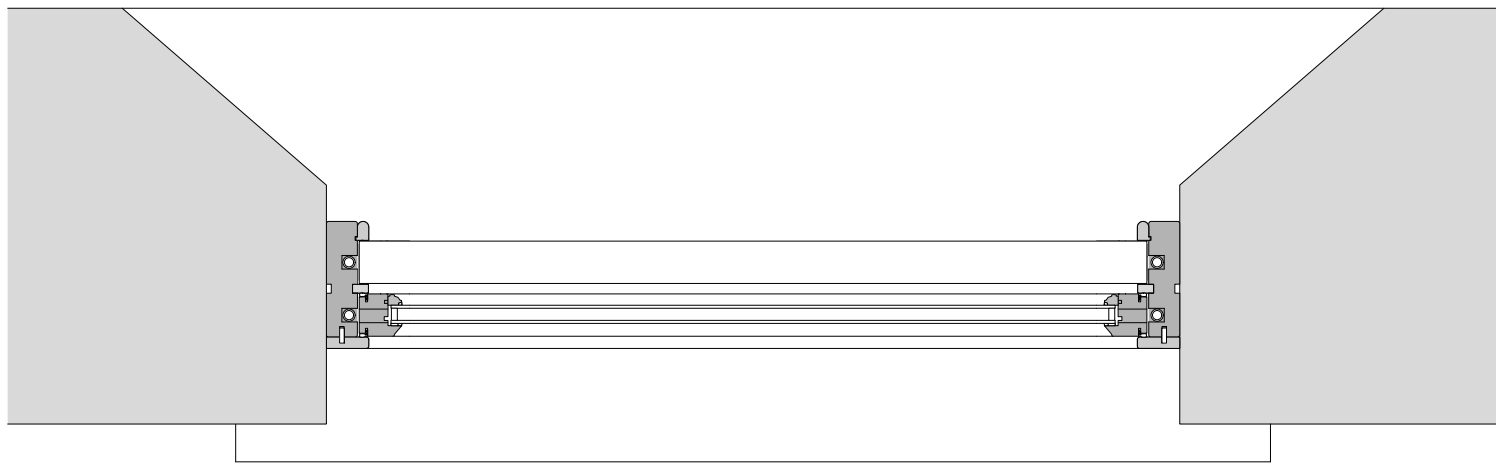

PR new window - Bereco timber sash

Timber framed
Double glazed

To match design of existing sash windows

EX aluminium framed sash window

