


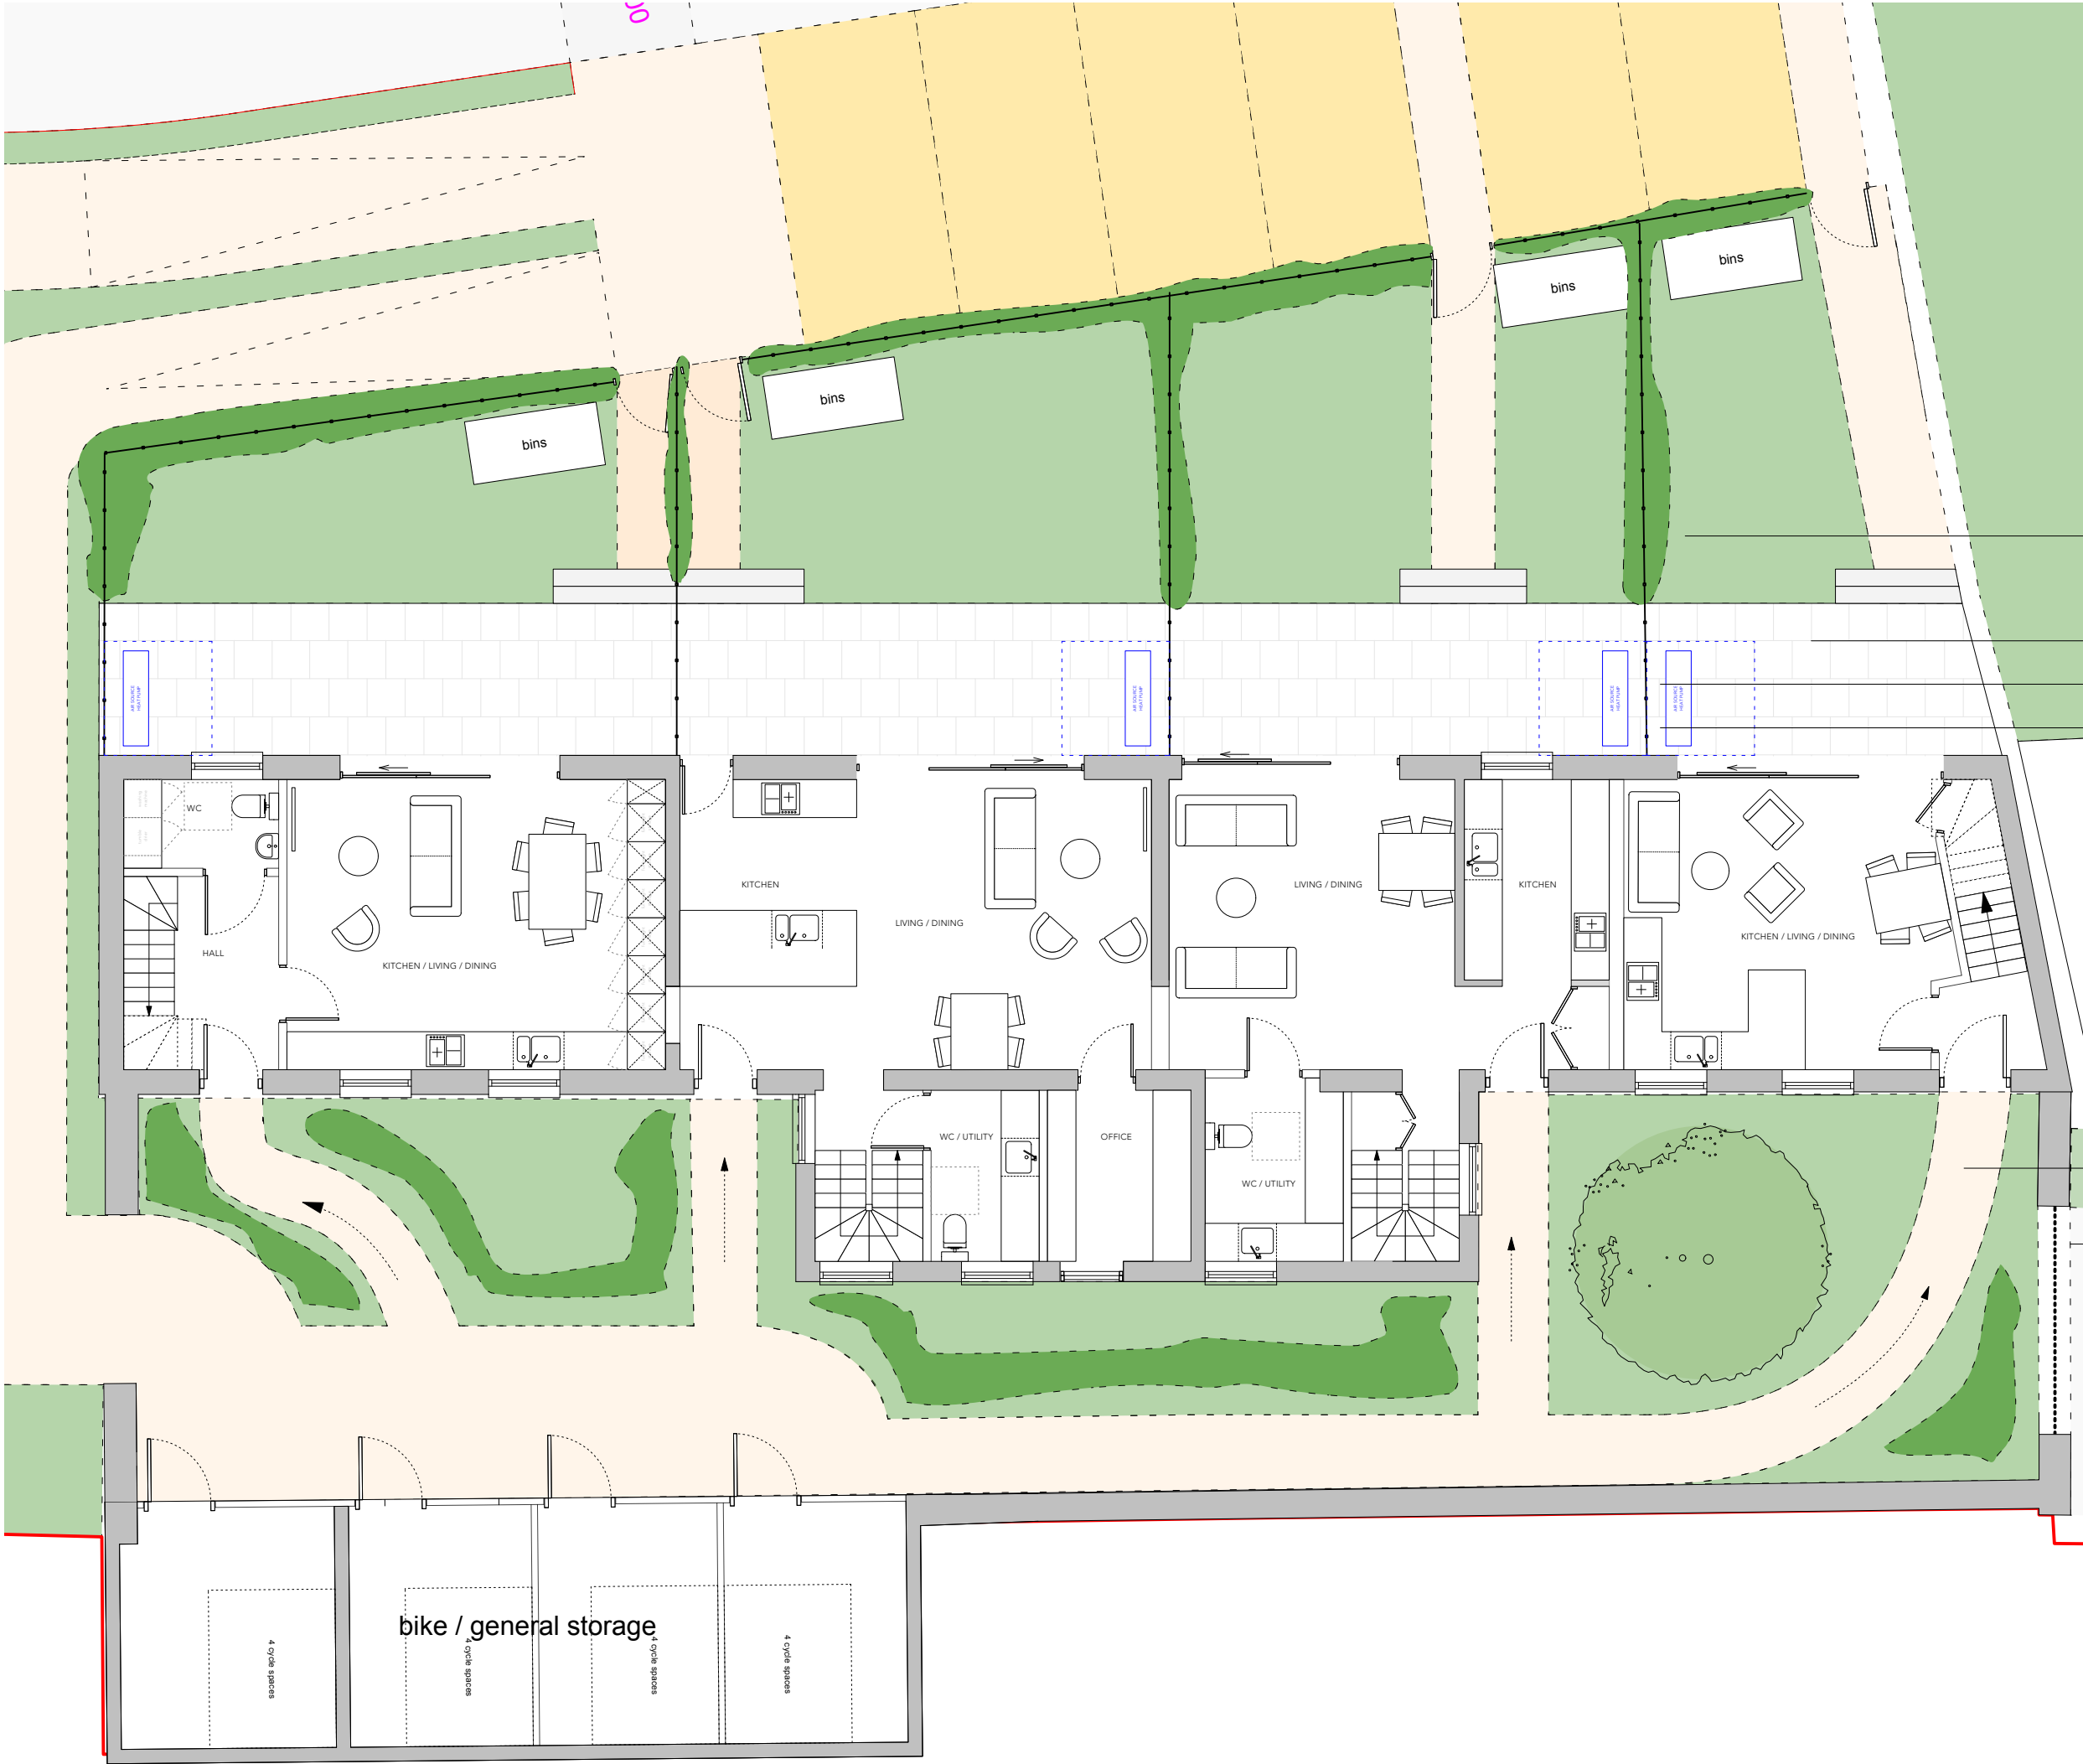

999 Rowden Hill

Planning
CLIENT
Rowden Hill Holdings Ltd.
ADDRESS
Chippenham
Wiltshire
SN15 2AJ

New timber post & wire fence as boundary with newly planted hedge mix
Raised patio area
New solid 1.8m fence
ASHP unit

Ramps up for level threshold
New slatted timber fence in gate opening

REV.	BY	DATE	NOTES			
0		1	2	3	4	5 M

PR 49 ground floor plan

PROJECT	STAGE	DRAWING	REV	DRAWN
999	- 3	- 32		FP
SCALE		SIZE	CREATION	
1:100		@ A3 L	Sept 2025	